




East

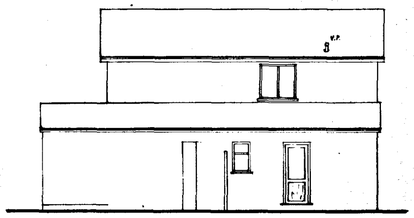


North

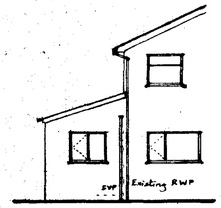


West

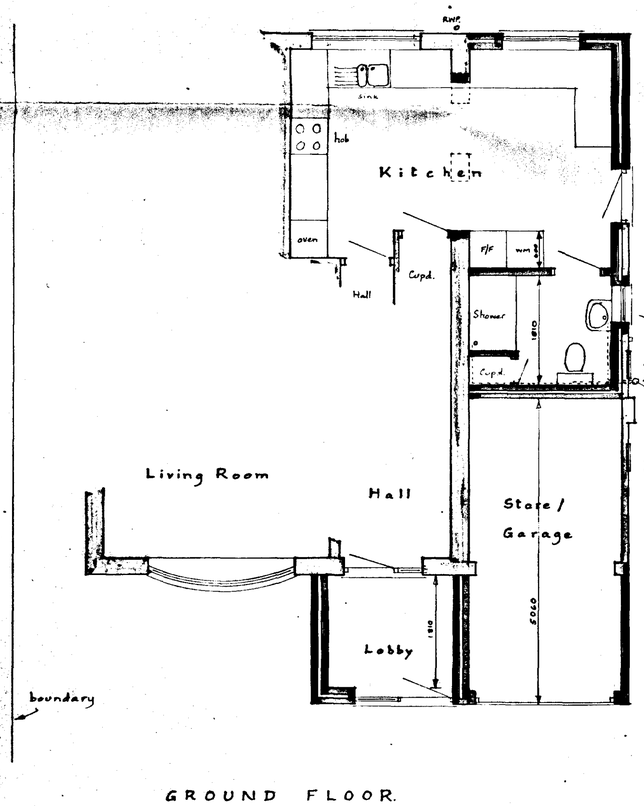

GROUND FLOOR

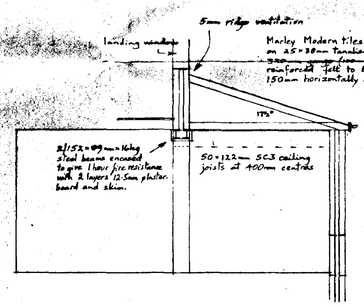


Cross Section

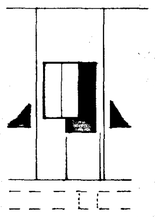

Site Layout

Scale 1:500

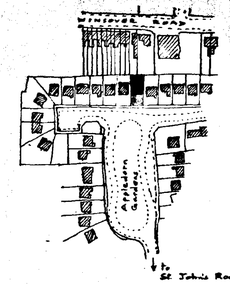

O.S. Map ref TF 237 223

Scale 1:2500

LOCATION

DETERMINED PLAN

SHDC Planning & Development
07 FEB 2003
Ref 0129/03

Extension to House,
41, Appledorn Gardens, SPALDING

Written dimensions to be used in preference to scaled, and all measurements to be verified by checking on site	Scale 1:50 1:100
Local Authority Ref. Planning	Drawing No. 230122
Building Regulations	Date Jan. 2003

A. ROFFE
BUILDING DESIGN & PLANS
1, Green Lane,
SPALDING, Lincs. PE11 2YB
Tel: 01775-723 880