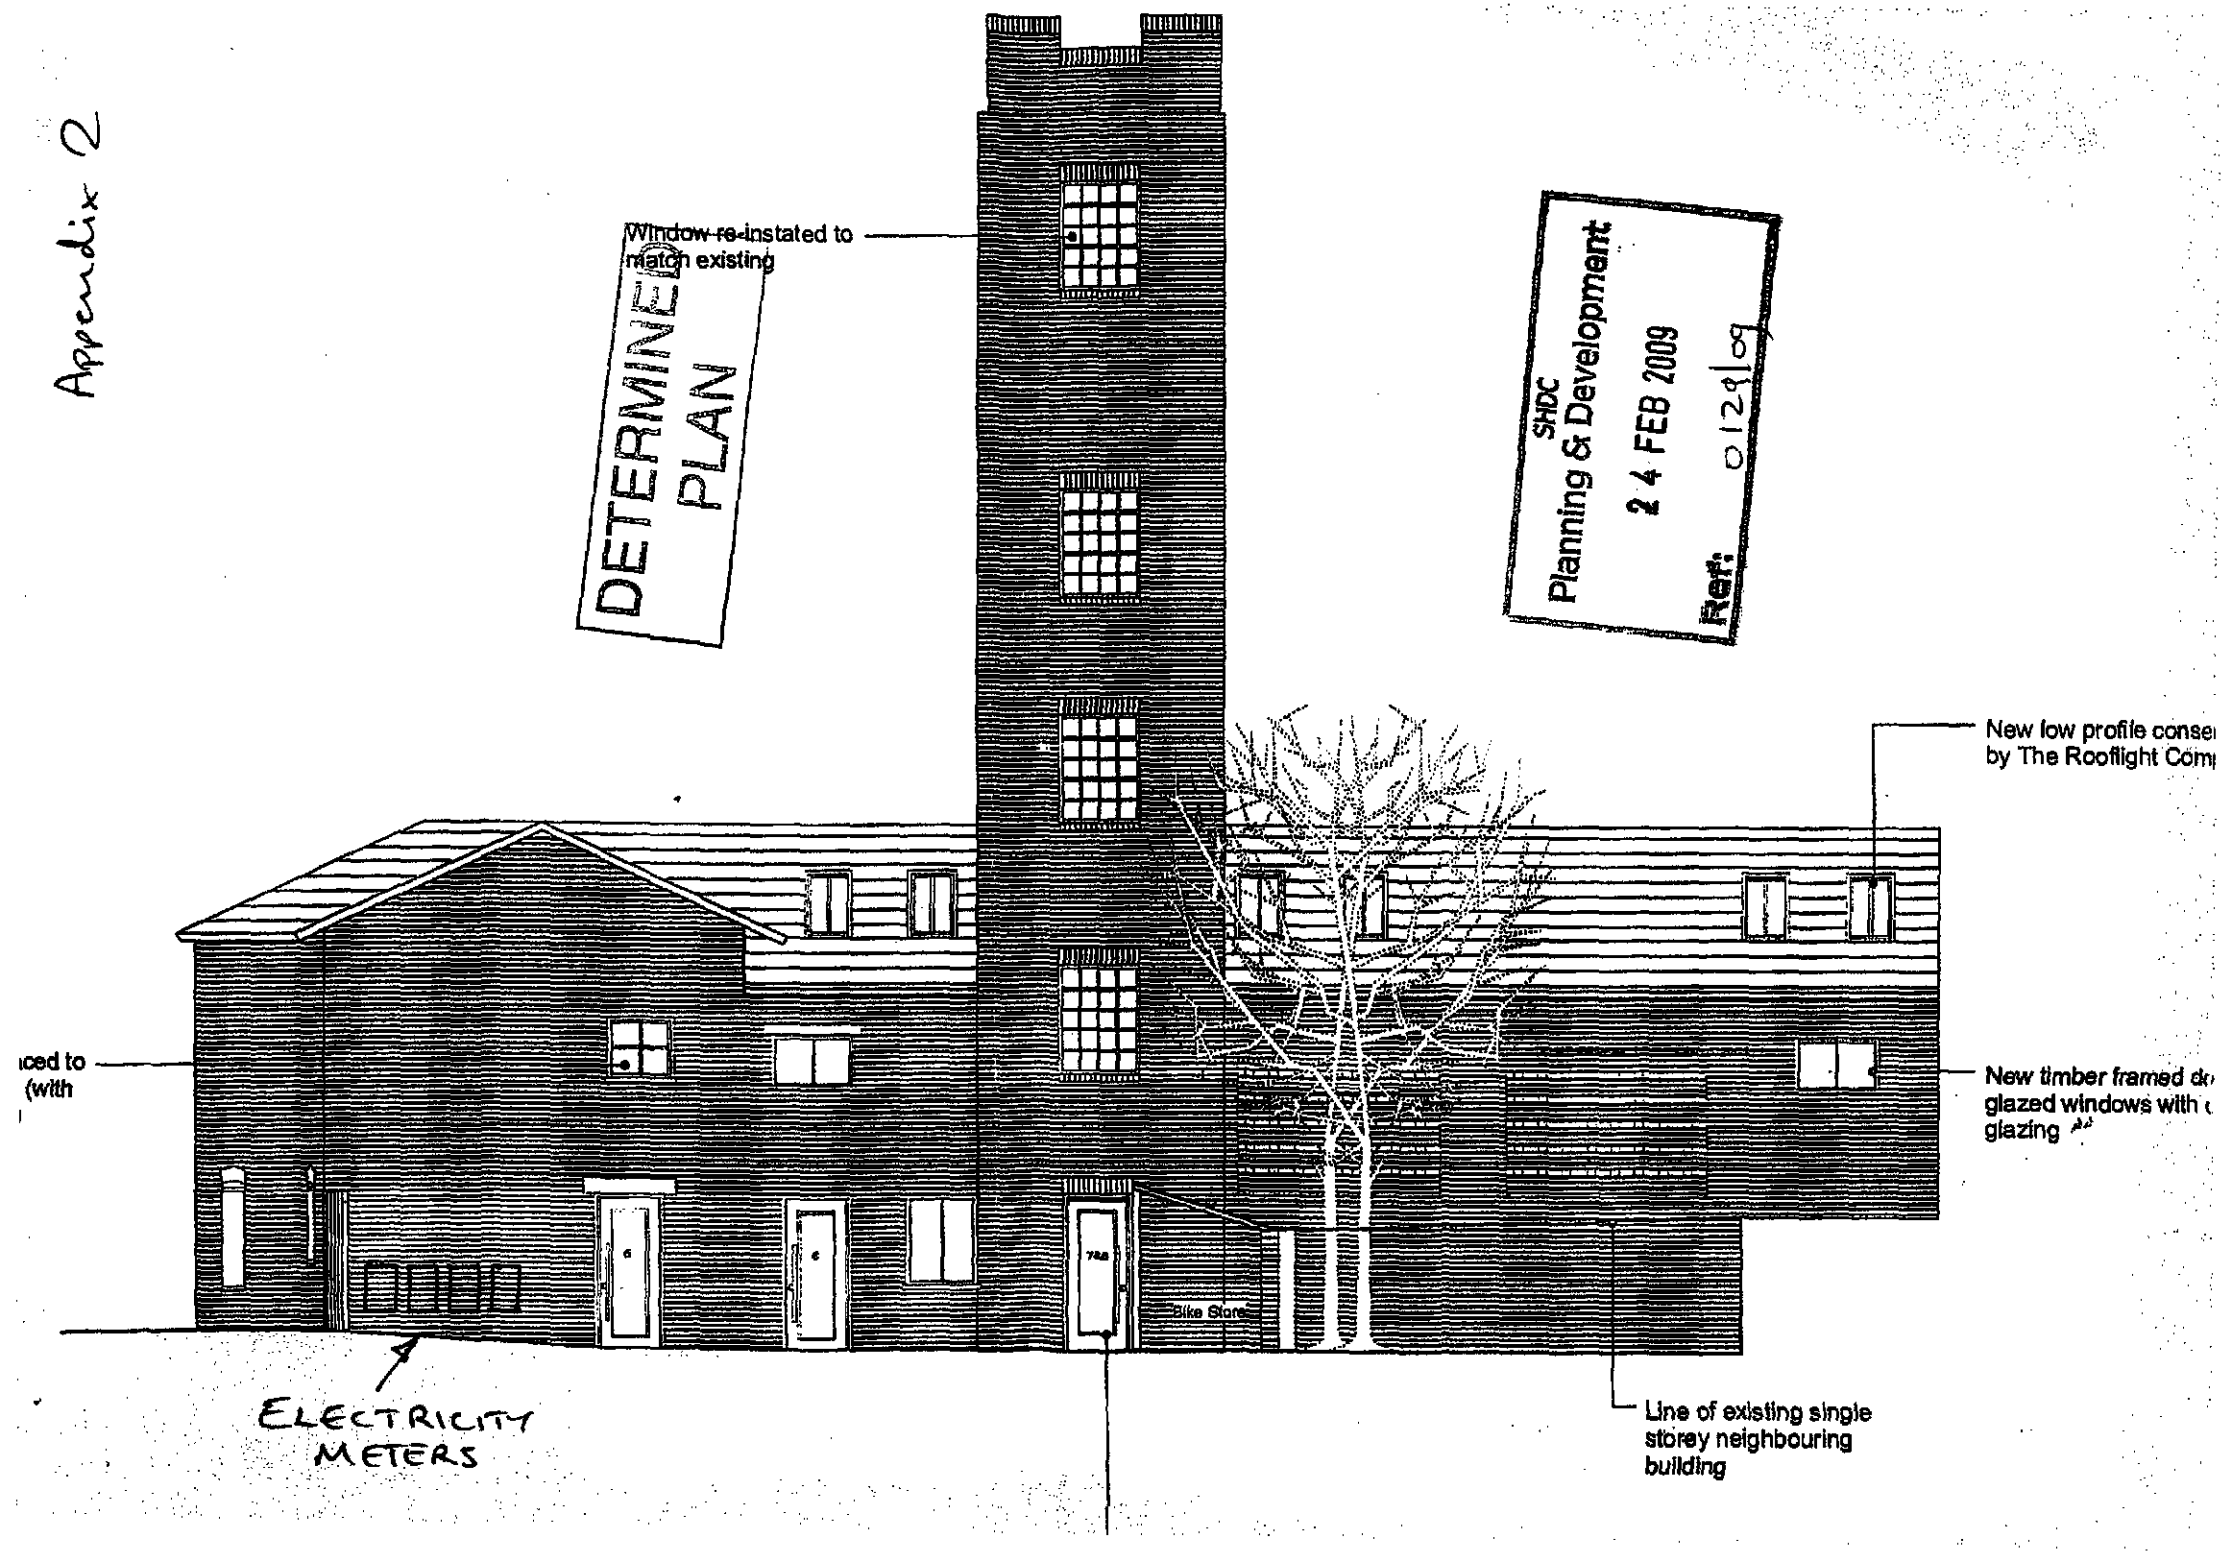
Appendix 2


Window re-instated to match existing
DETERMINED PLAN
SHDC
Planning & Development
24 FEB 2009
Ref: 0129/09
New low profile conse
by The Rooflight Com
New timber framed d
glazed windows with
glazing
Bike Store
ELECTRICITY METERS
Line of existing single storey neighbouring building