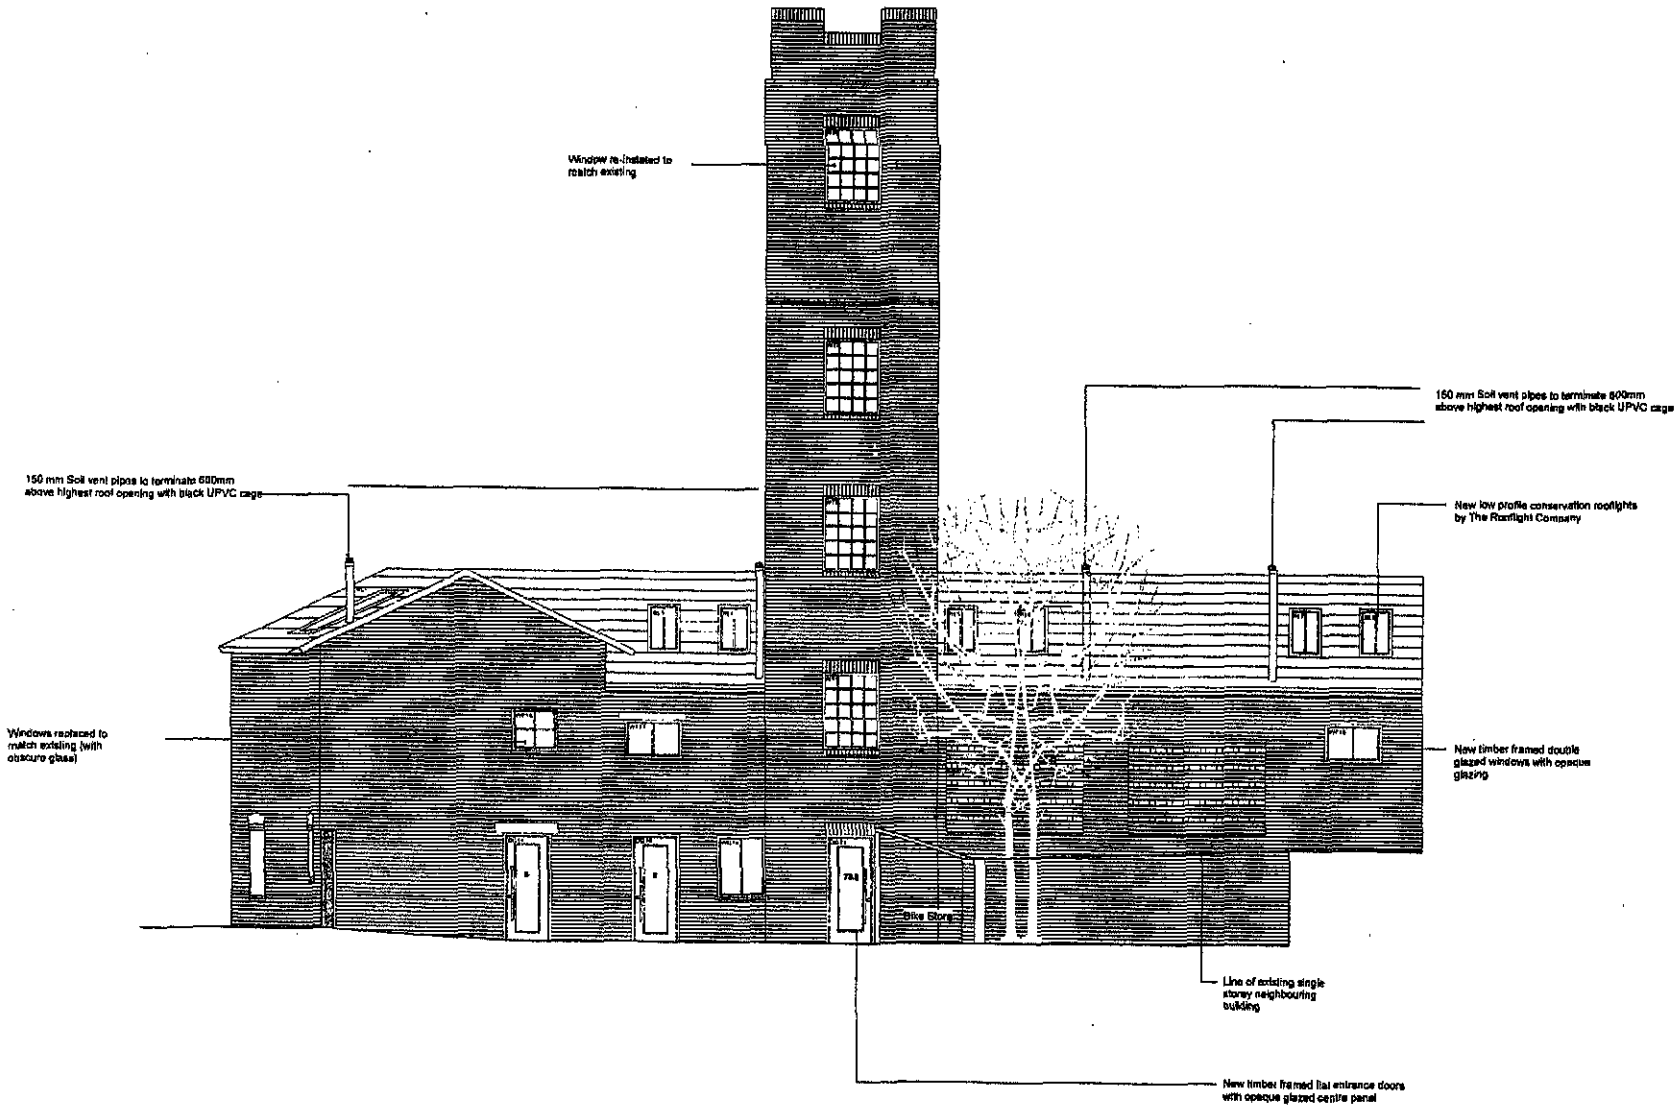


Elevation to Courtyard as Proposed

FORMER FIRE STATION, Double Street, Spalding, Lincs.

Job No.	Drawing No.	Scale @ A1	Date	Drawn
FSDS	T08	1:50	09.08.05	GDL

MALCOLM PAWLEY ARCHITECTS
18 WINCHESTER WALK LONDON SE1 9AG