

1250

1000

750

500

250

0

-250


-500

0

500

1000

1500

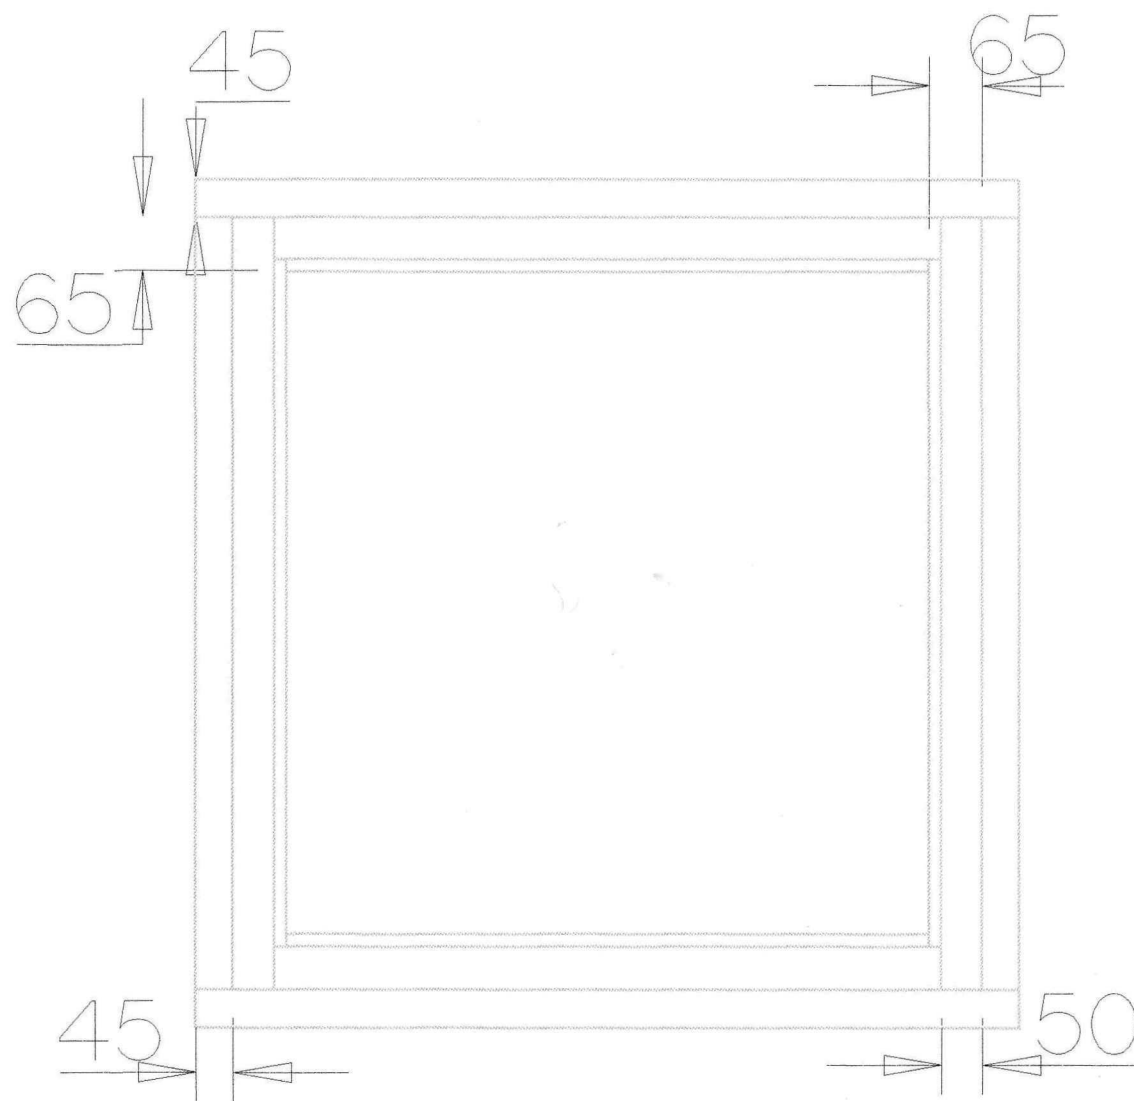


750

500

250

0

FLUSH CASEMENT

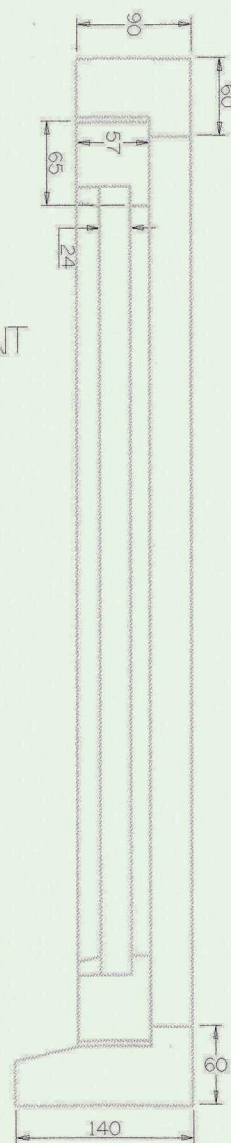

0

250

500

750

1000

1250

1500X

Y


500

250

FRENCH DOORS

0

-250

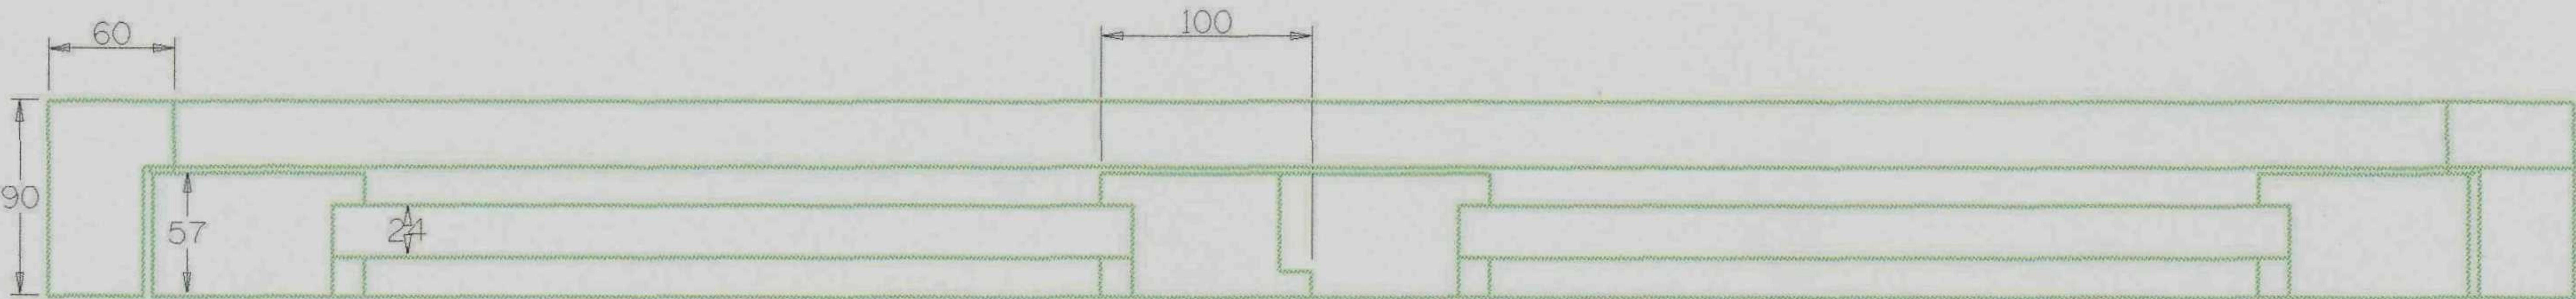

0

250

500

750

1000

X

1250

1000


750

500

250

0

FRENCH DOORS

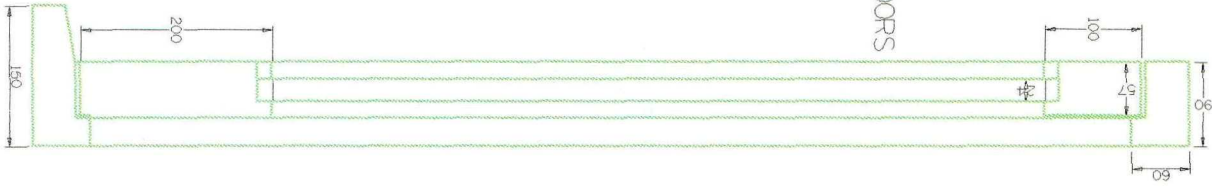

250

500

750

1000

1250

1500

1750

2000

2500

2000

1500

1000

500

0

-1000

-500


0

500

1000

1500

2000

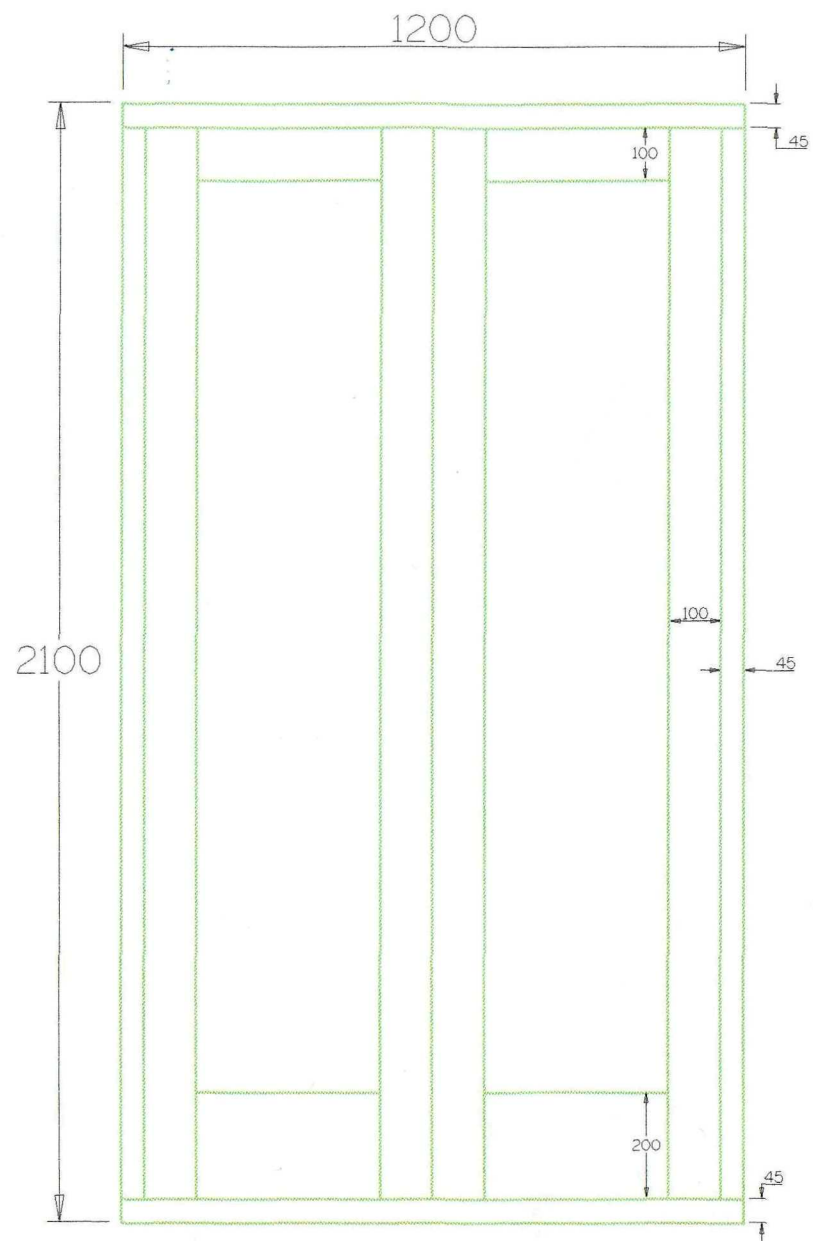

2000

1500

1000

500

0

-500

0

500



1000

1500

2000

2500

3000X

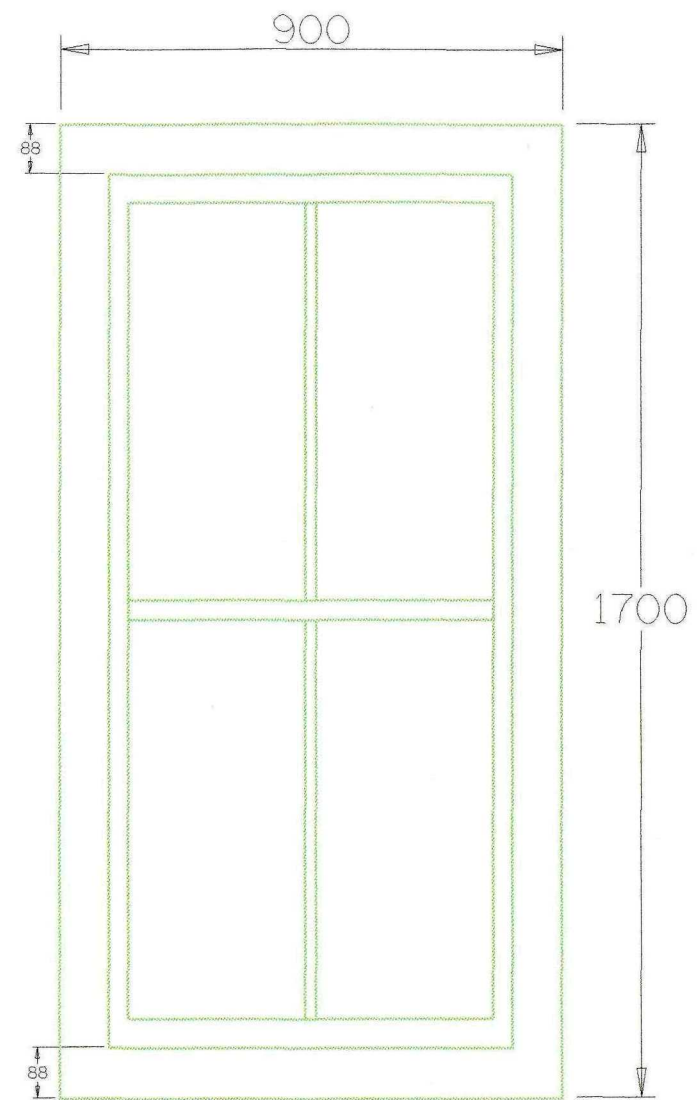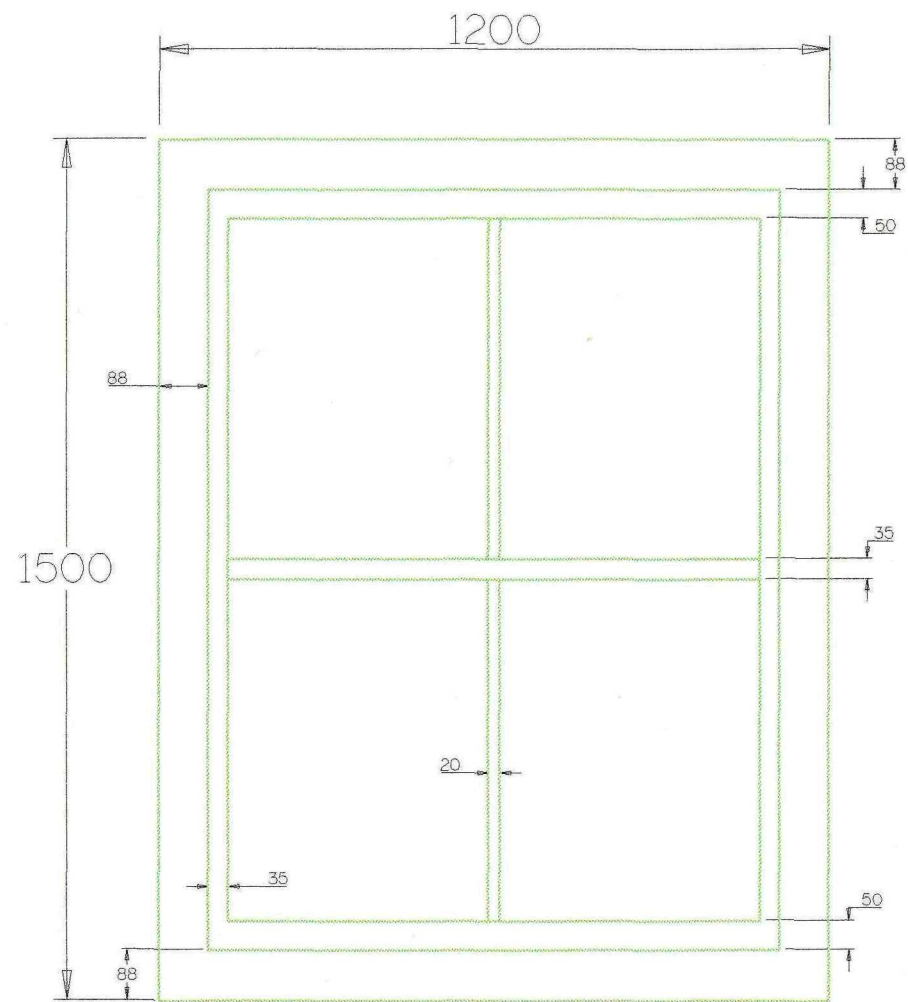

1750

1500

1250

1000


750

500

250

0

-250

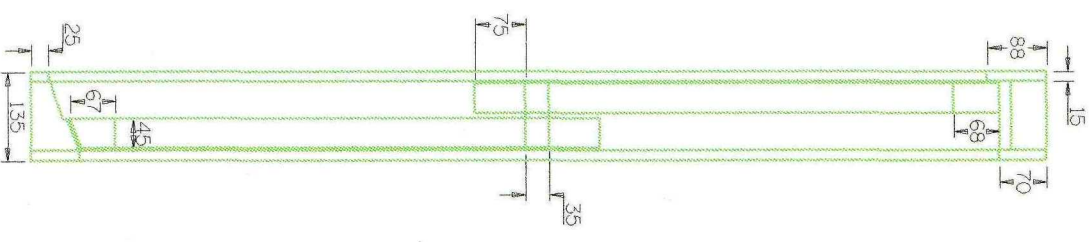

-1000


-500


0

500


1000

1500

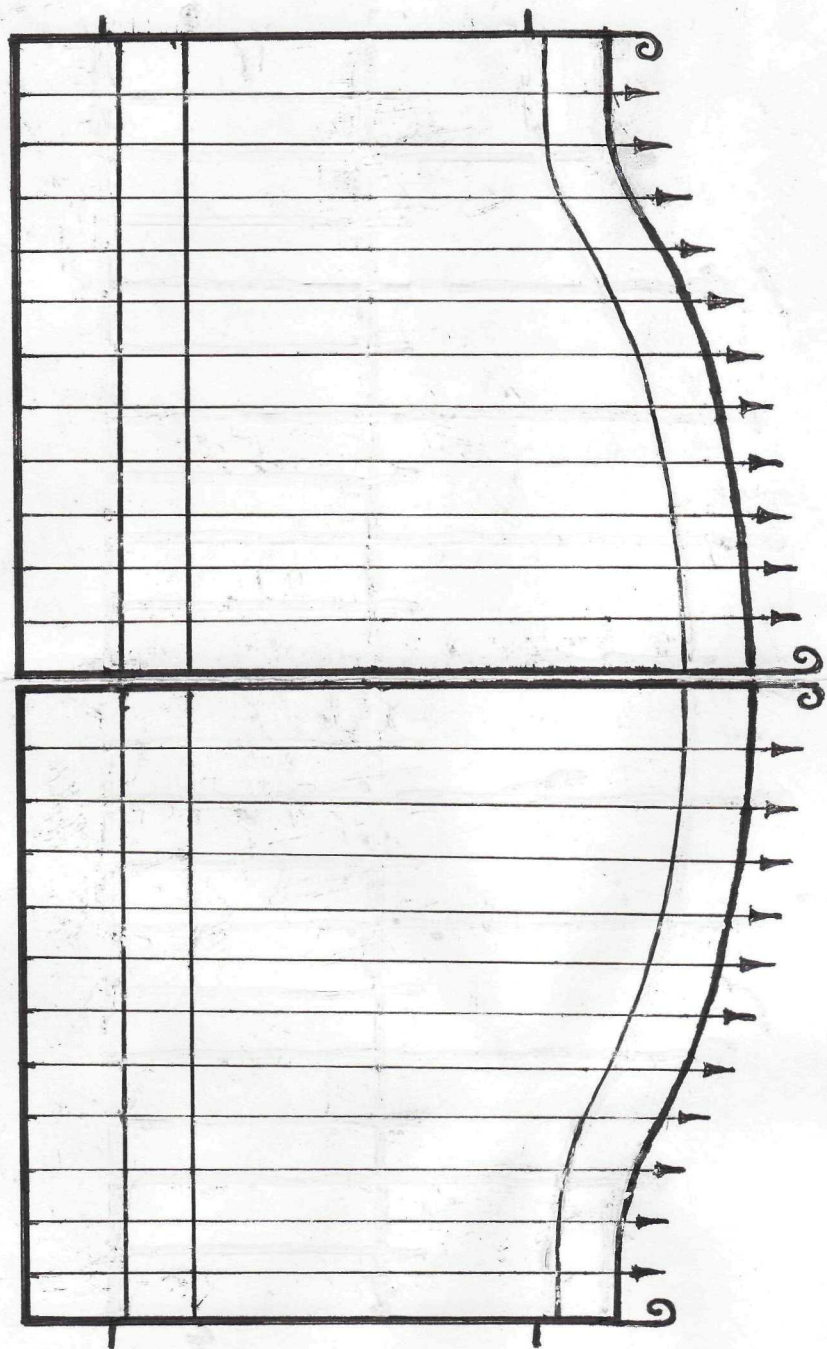

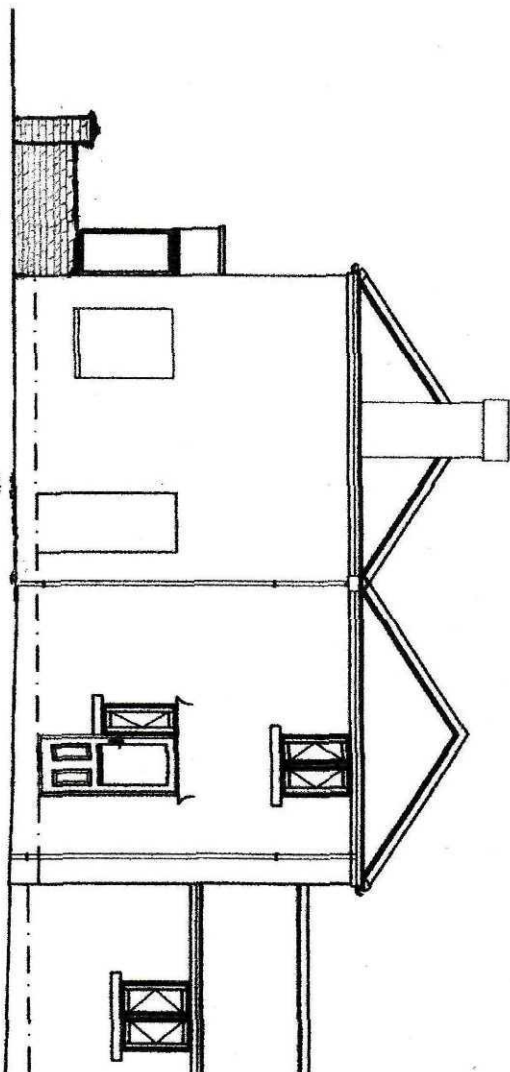


Proposed Side Elevation
Scale 1:100

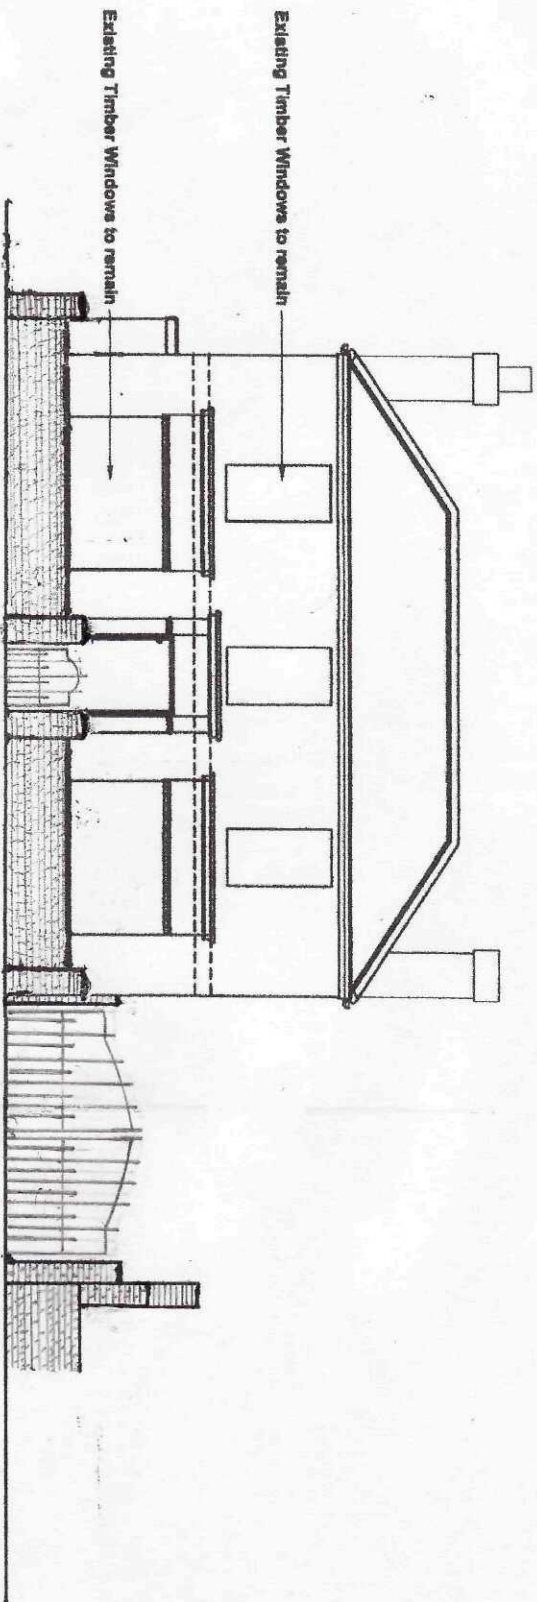

Proposed Front Elevation
Scale 1:100

Scale 1:100

Scale 1:10

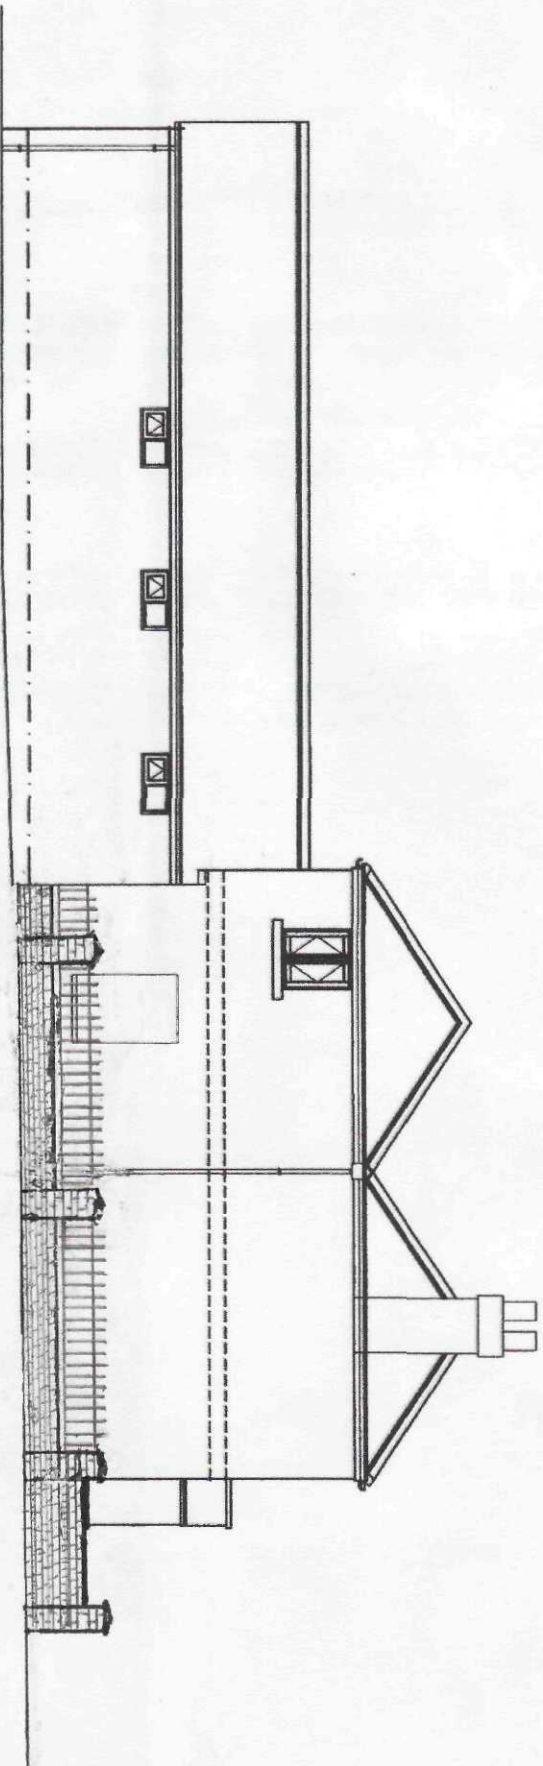


Proposed Side Elevation

Scale 1:100

1460 x 900 SASH

1460 x 900 SASH

1460 x 900 SASH

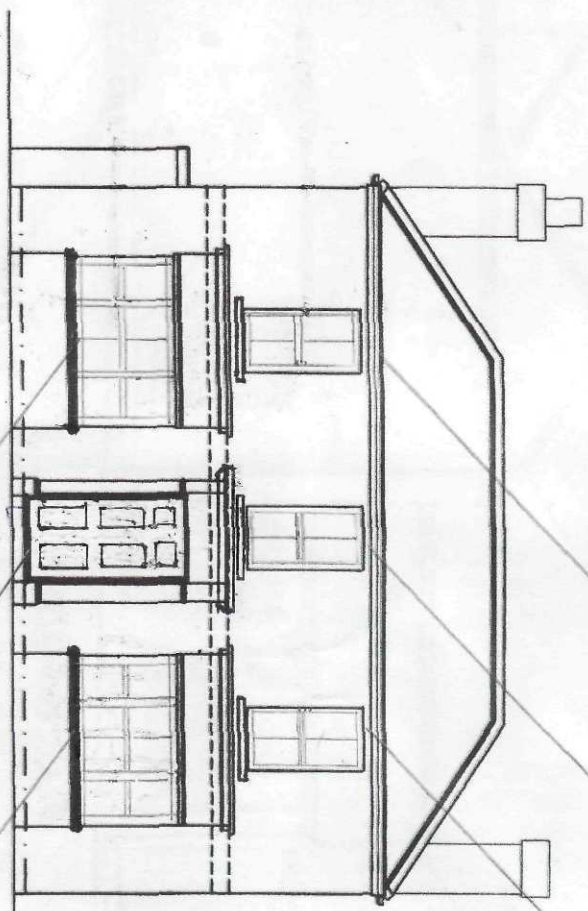


1300 x 2500 SASH BAY

2000 x 830 GEORGIAN 6 PANEL

1300 x 2500 SASH BAY



* DOOR - 4 PANEL - 2 GLASS

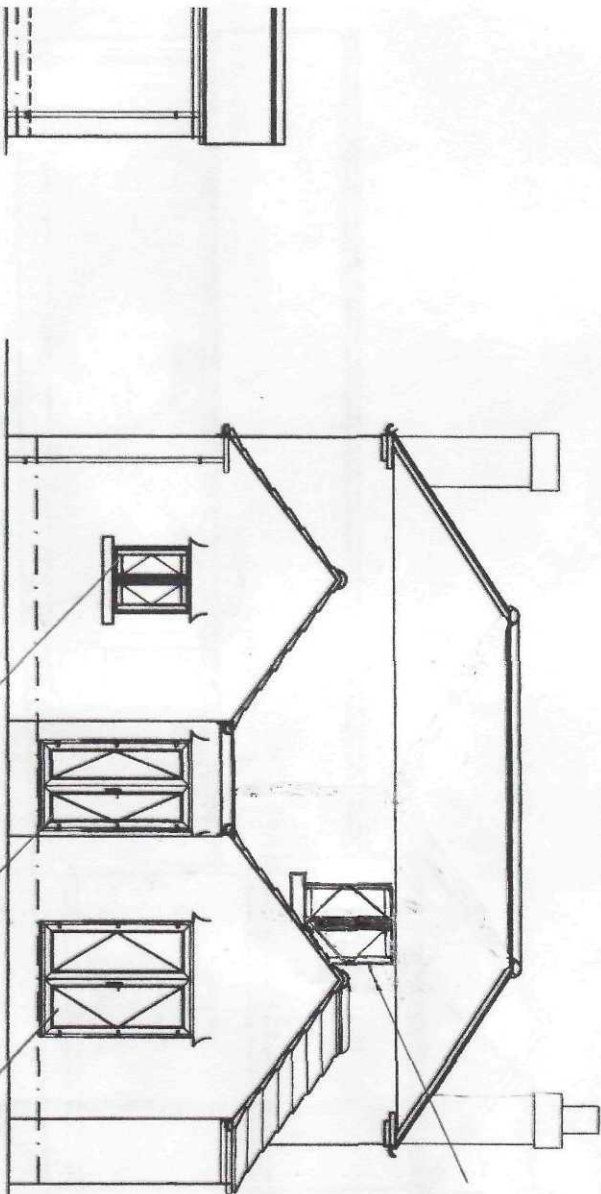

1200 x 1000 CASEMENT


2100 x 1550

2100 x 1200

1000 x 950 CASEMENT

Proposed Rear Elevation
Scale 1:100

1000 x 950 CASEMENT

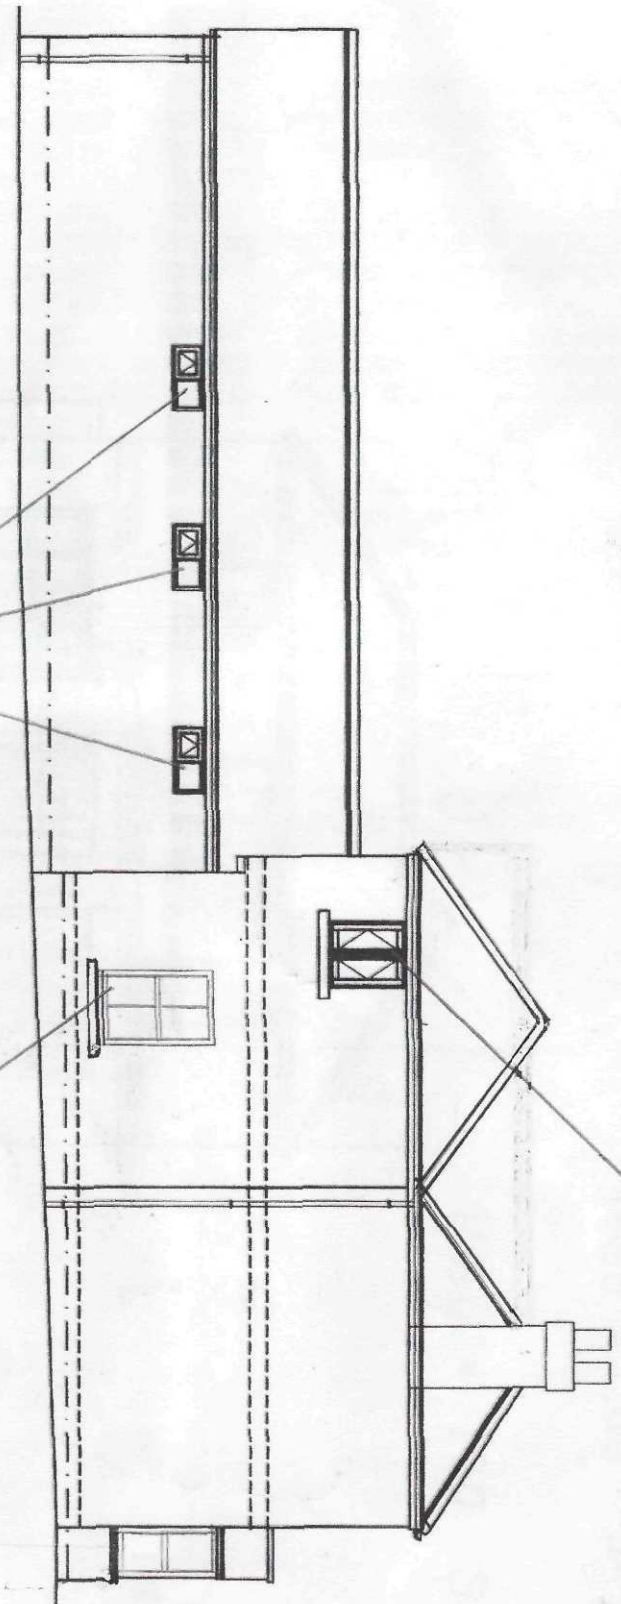

1780 x 1280 SASH

4000 x 900
CASEMENT

Proposed Side Elevation
Scale 1:100