





Scale 1:10

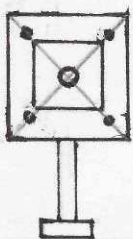

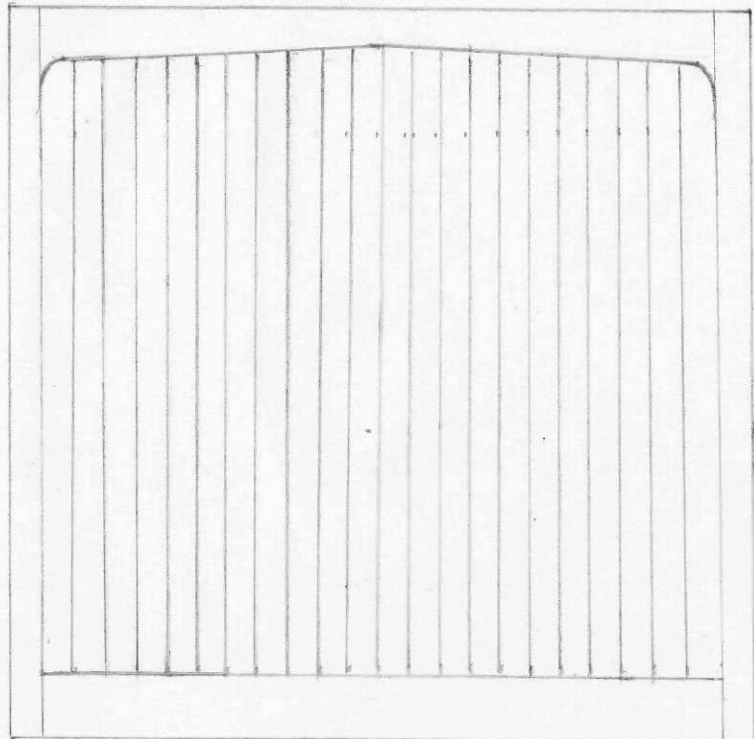


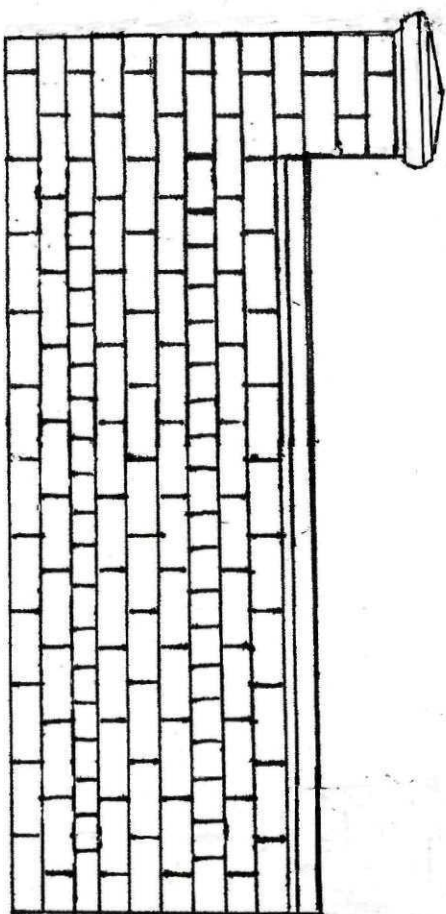

north side

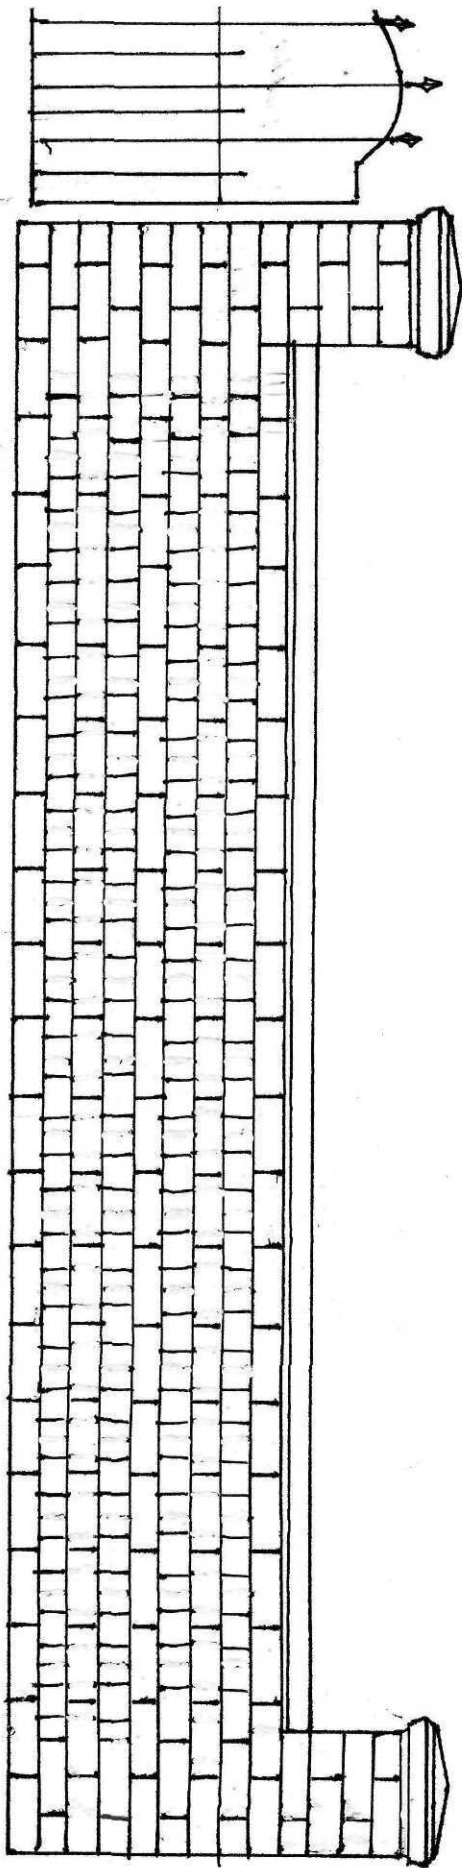


front

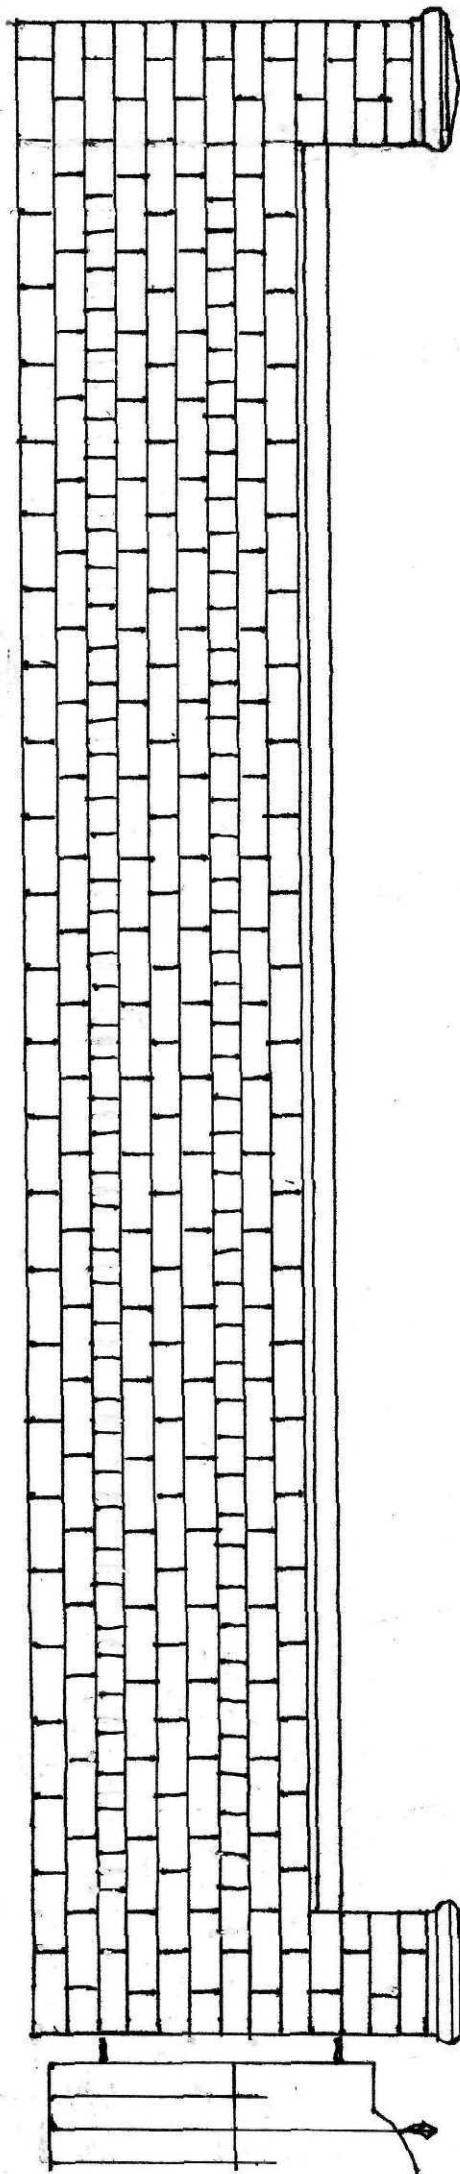



front

South side

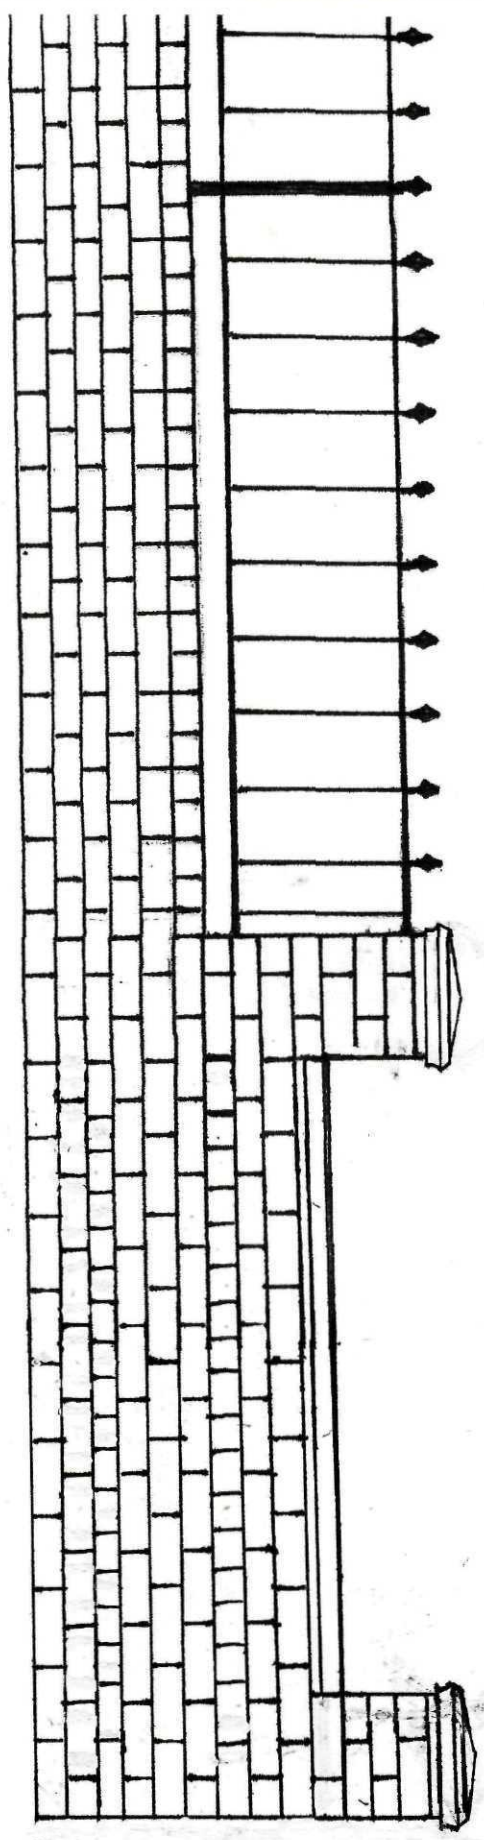



South side

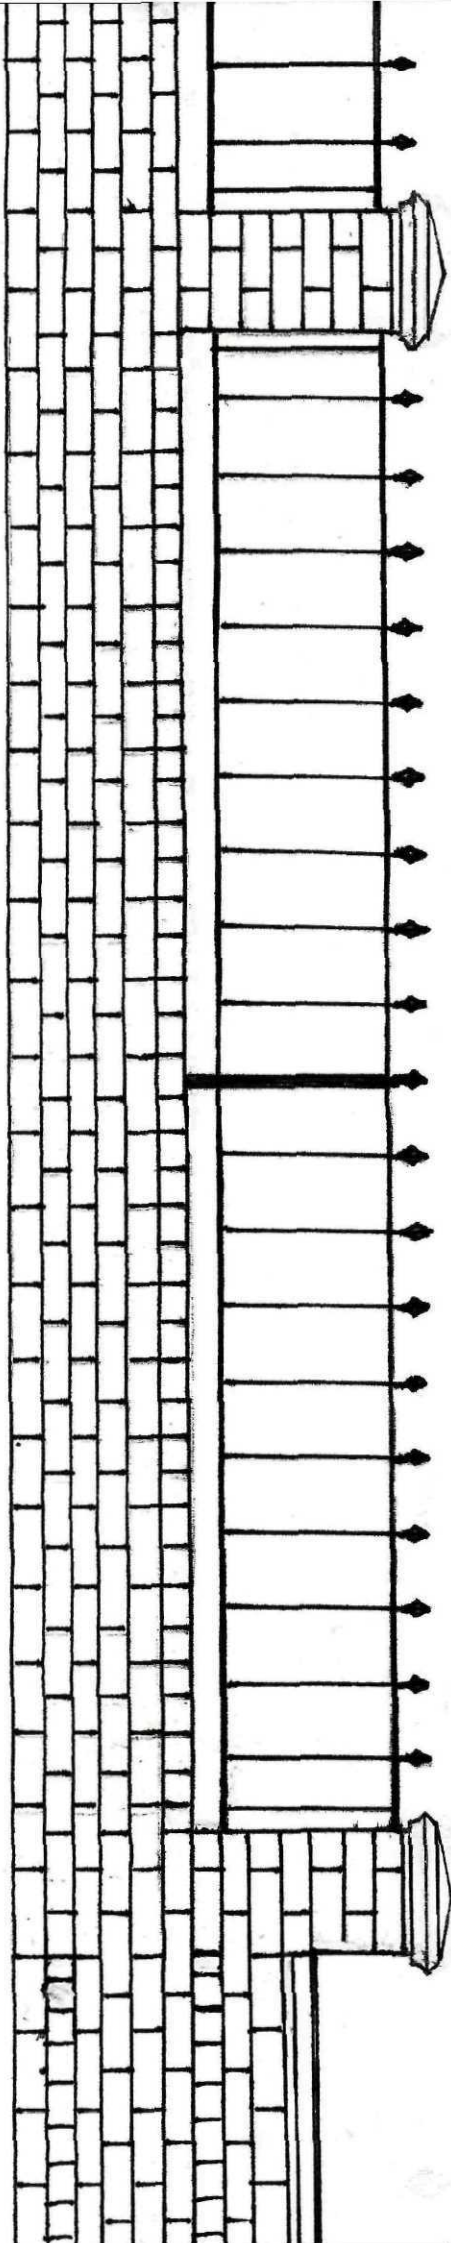

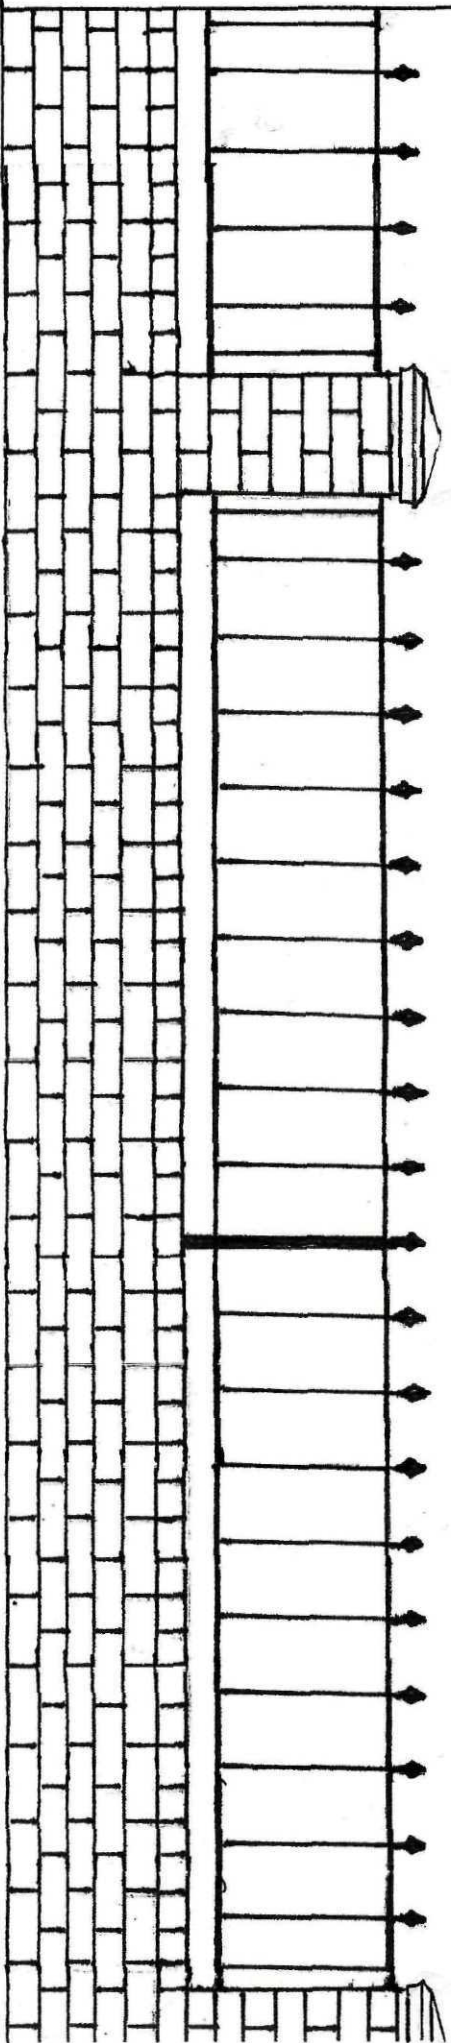


South side

1:20

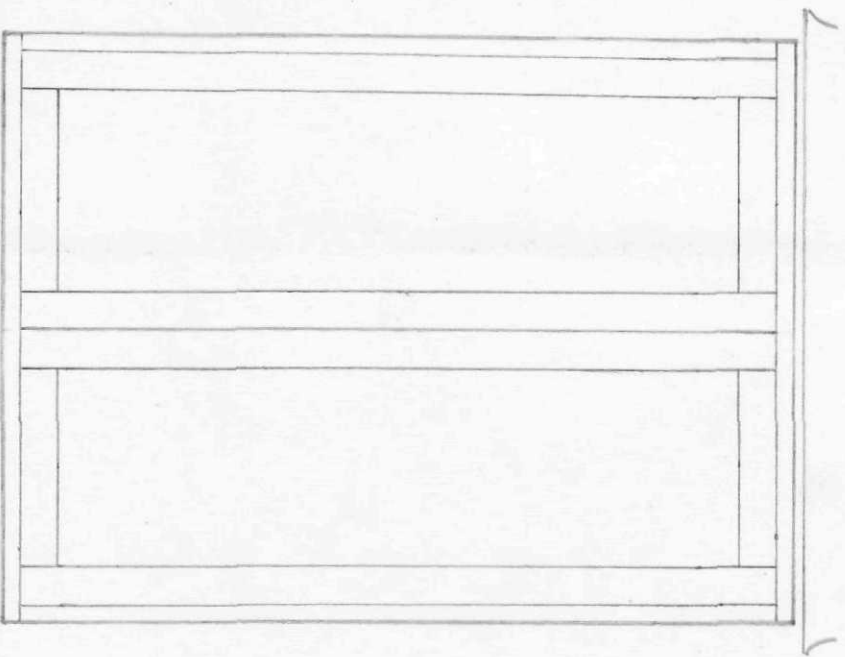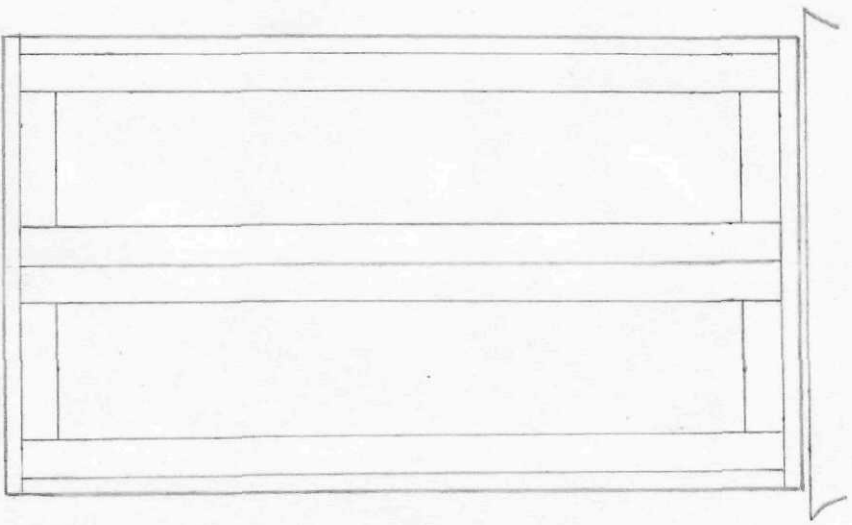


rear elevation - french doors

1:20

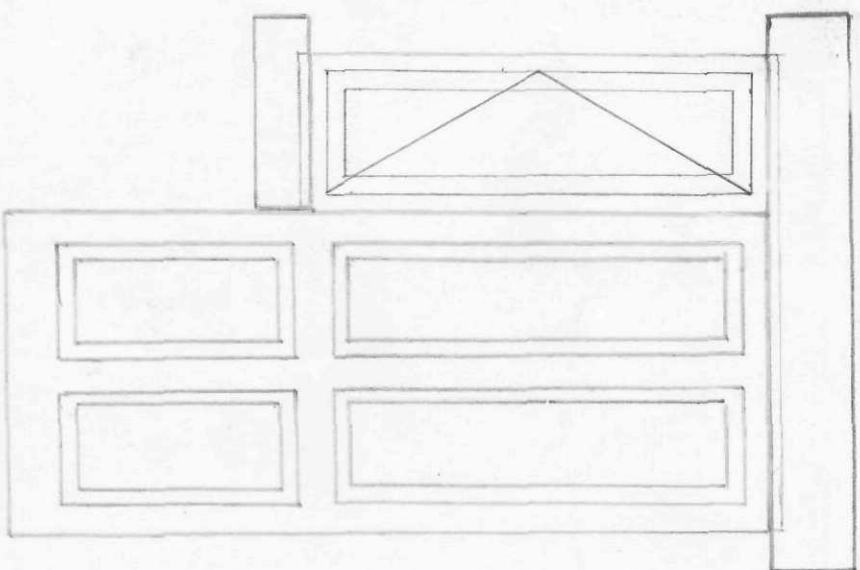


north side elevation

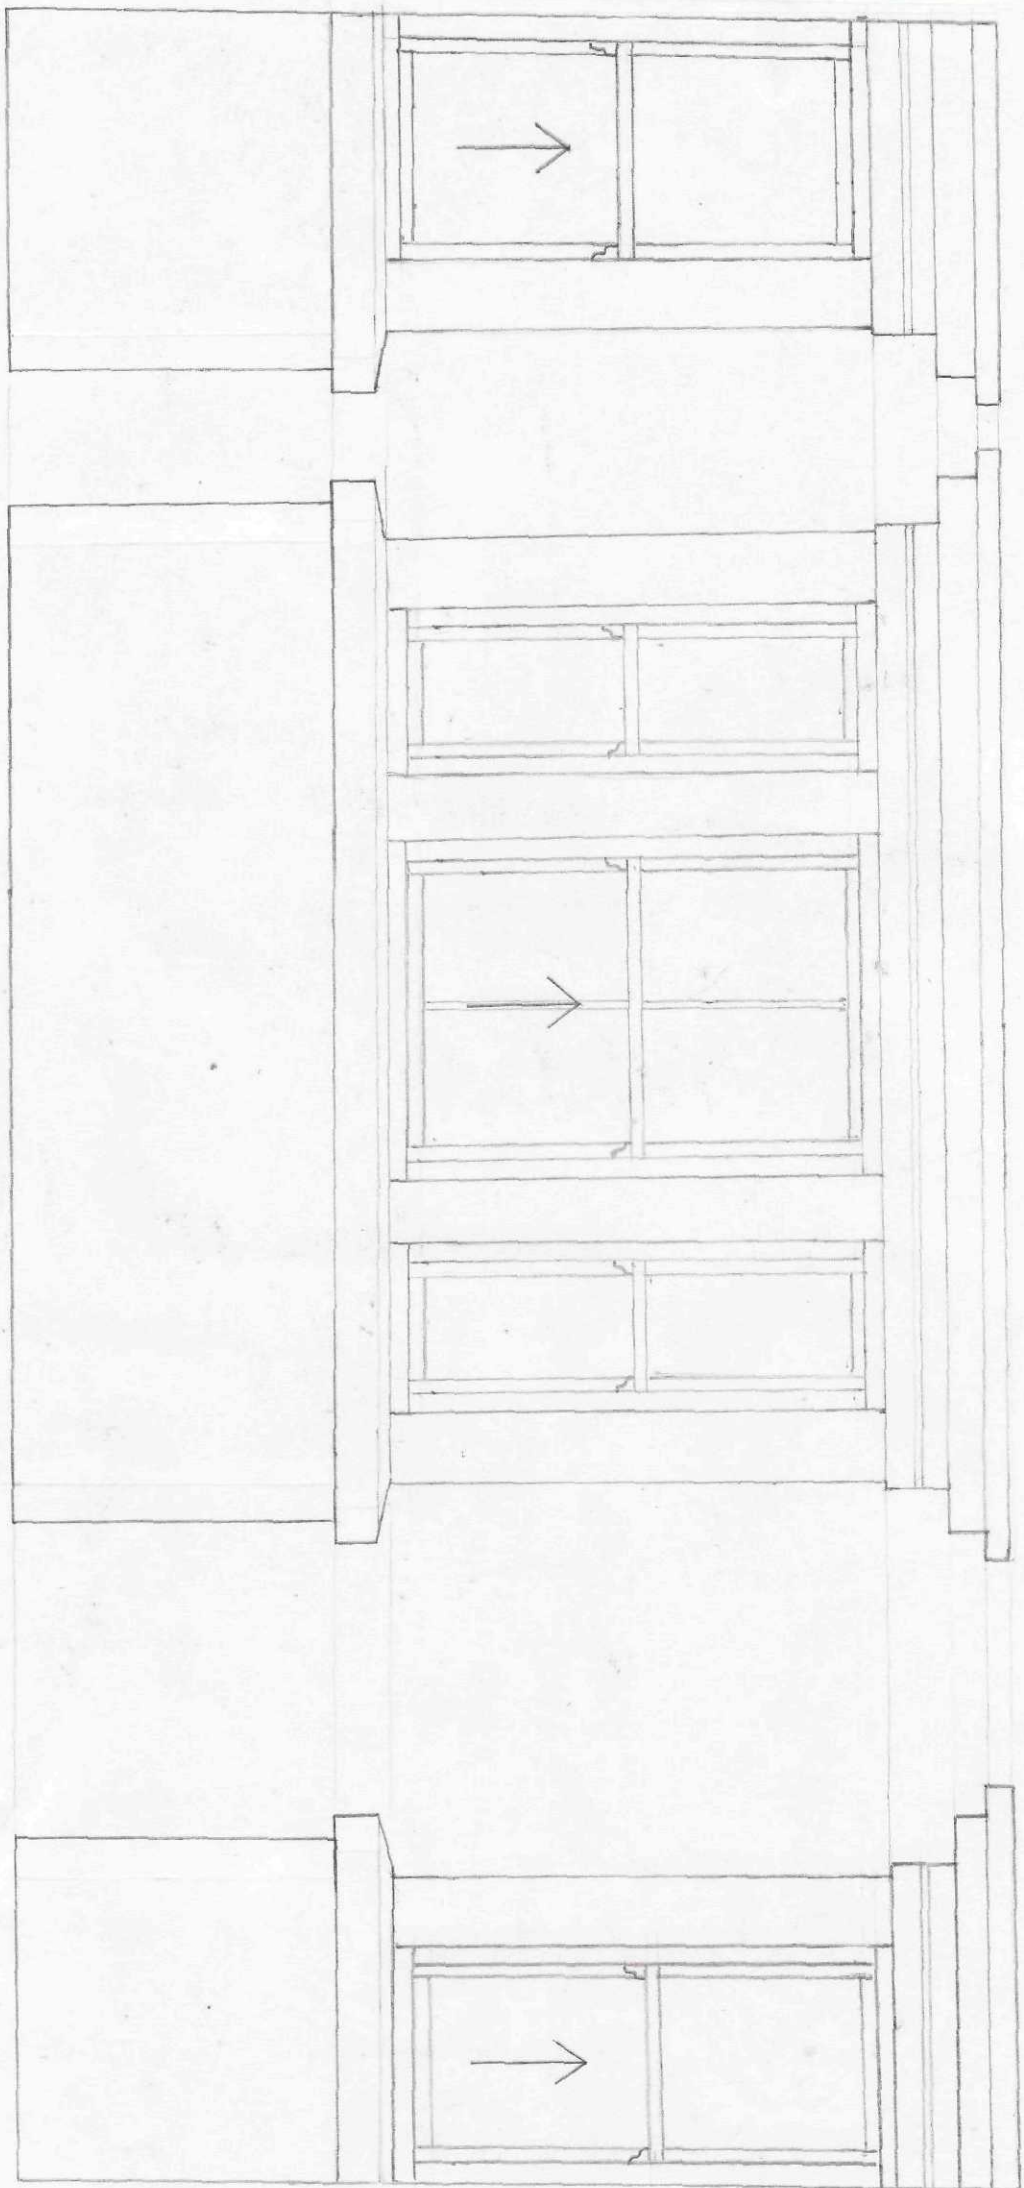


2 x front elevation bay - sash

1:20

ground floor - sash

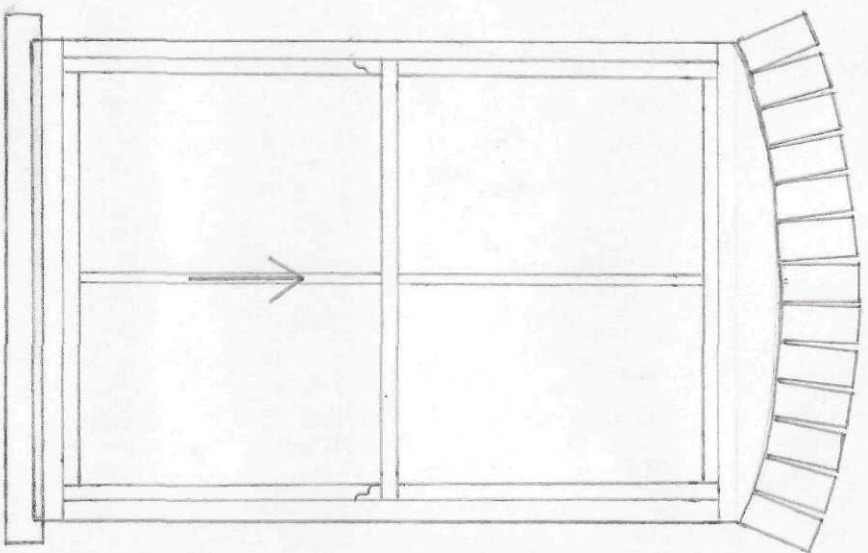


south side
elevation

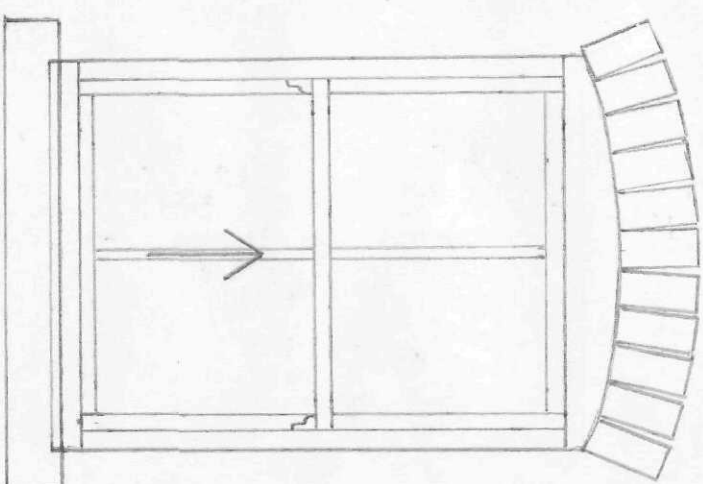

north side
elevation


1:20

1st floor - sash

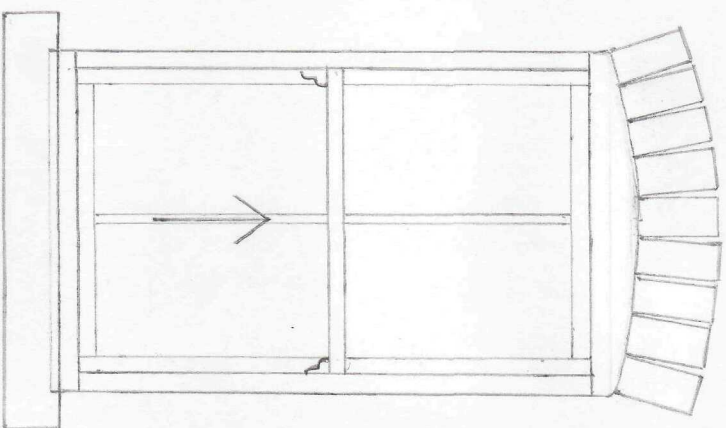

front


x 3

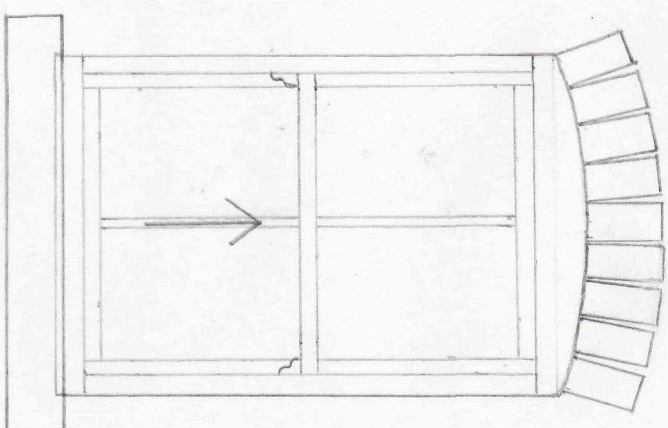

north side


elevation

1:20

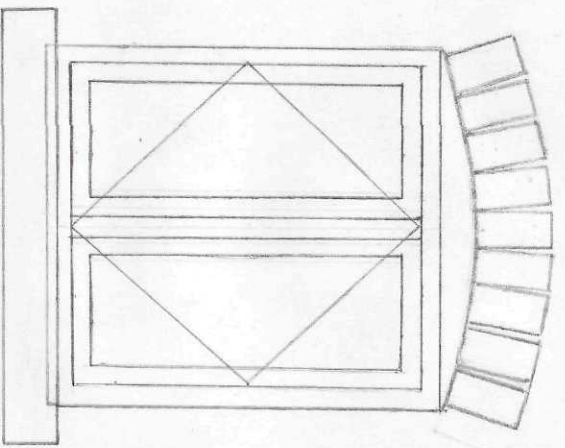

south side

elevation

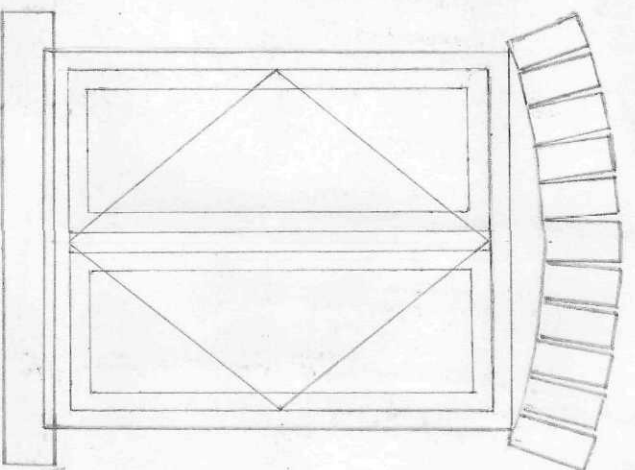


rear


elevation

first floor casement

1:20 ground floor - single storey casement

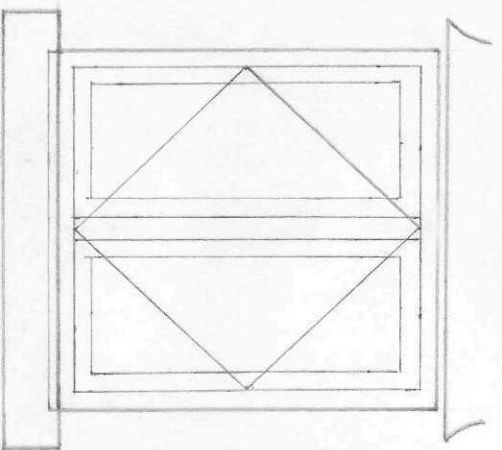


north side &
rear elevation
x 2

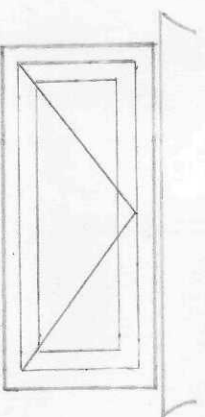


south side
elevation
x 3

1:20

front

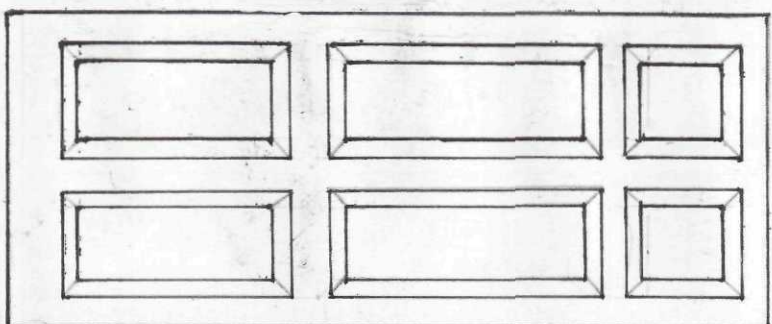

side &
rear

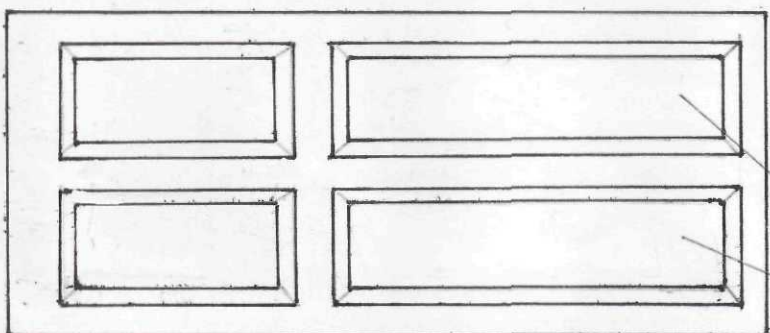

glass

garage
personel

