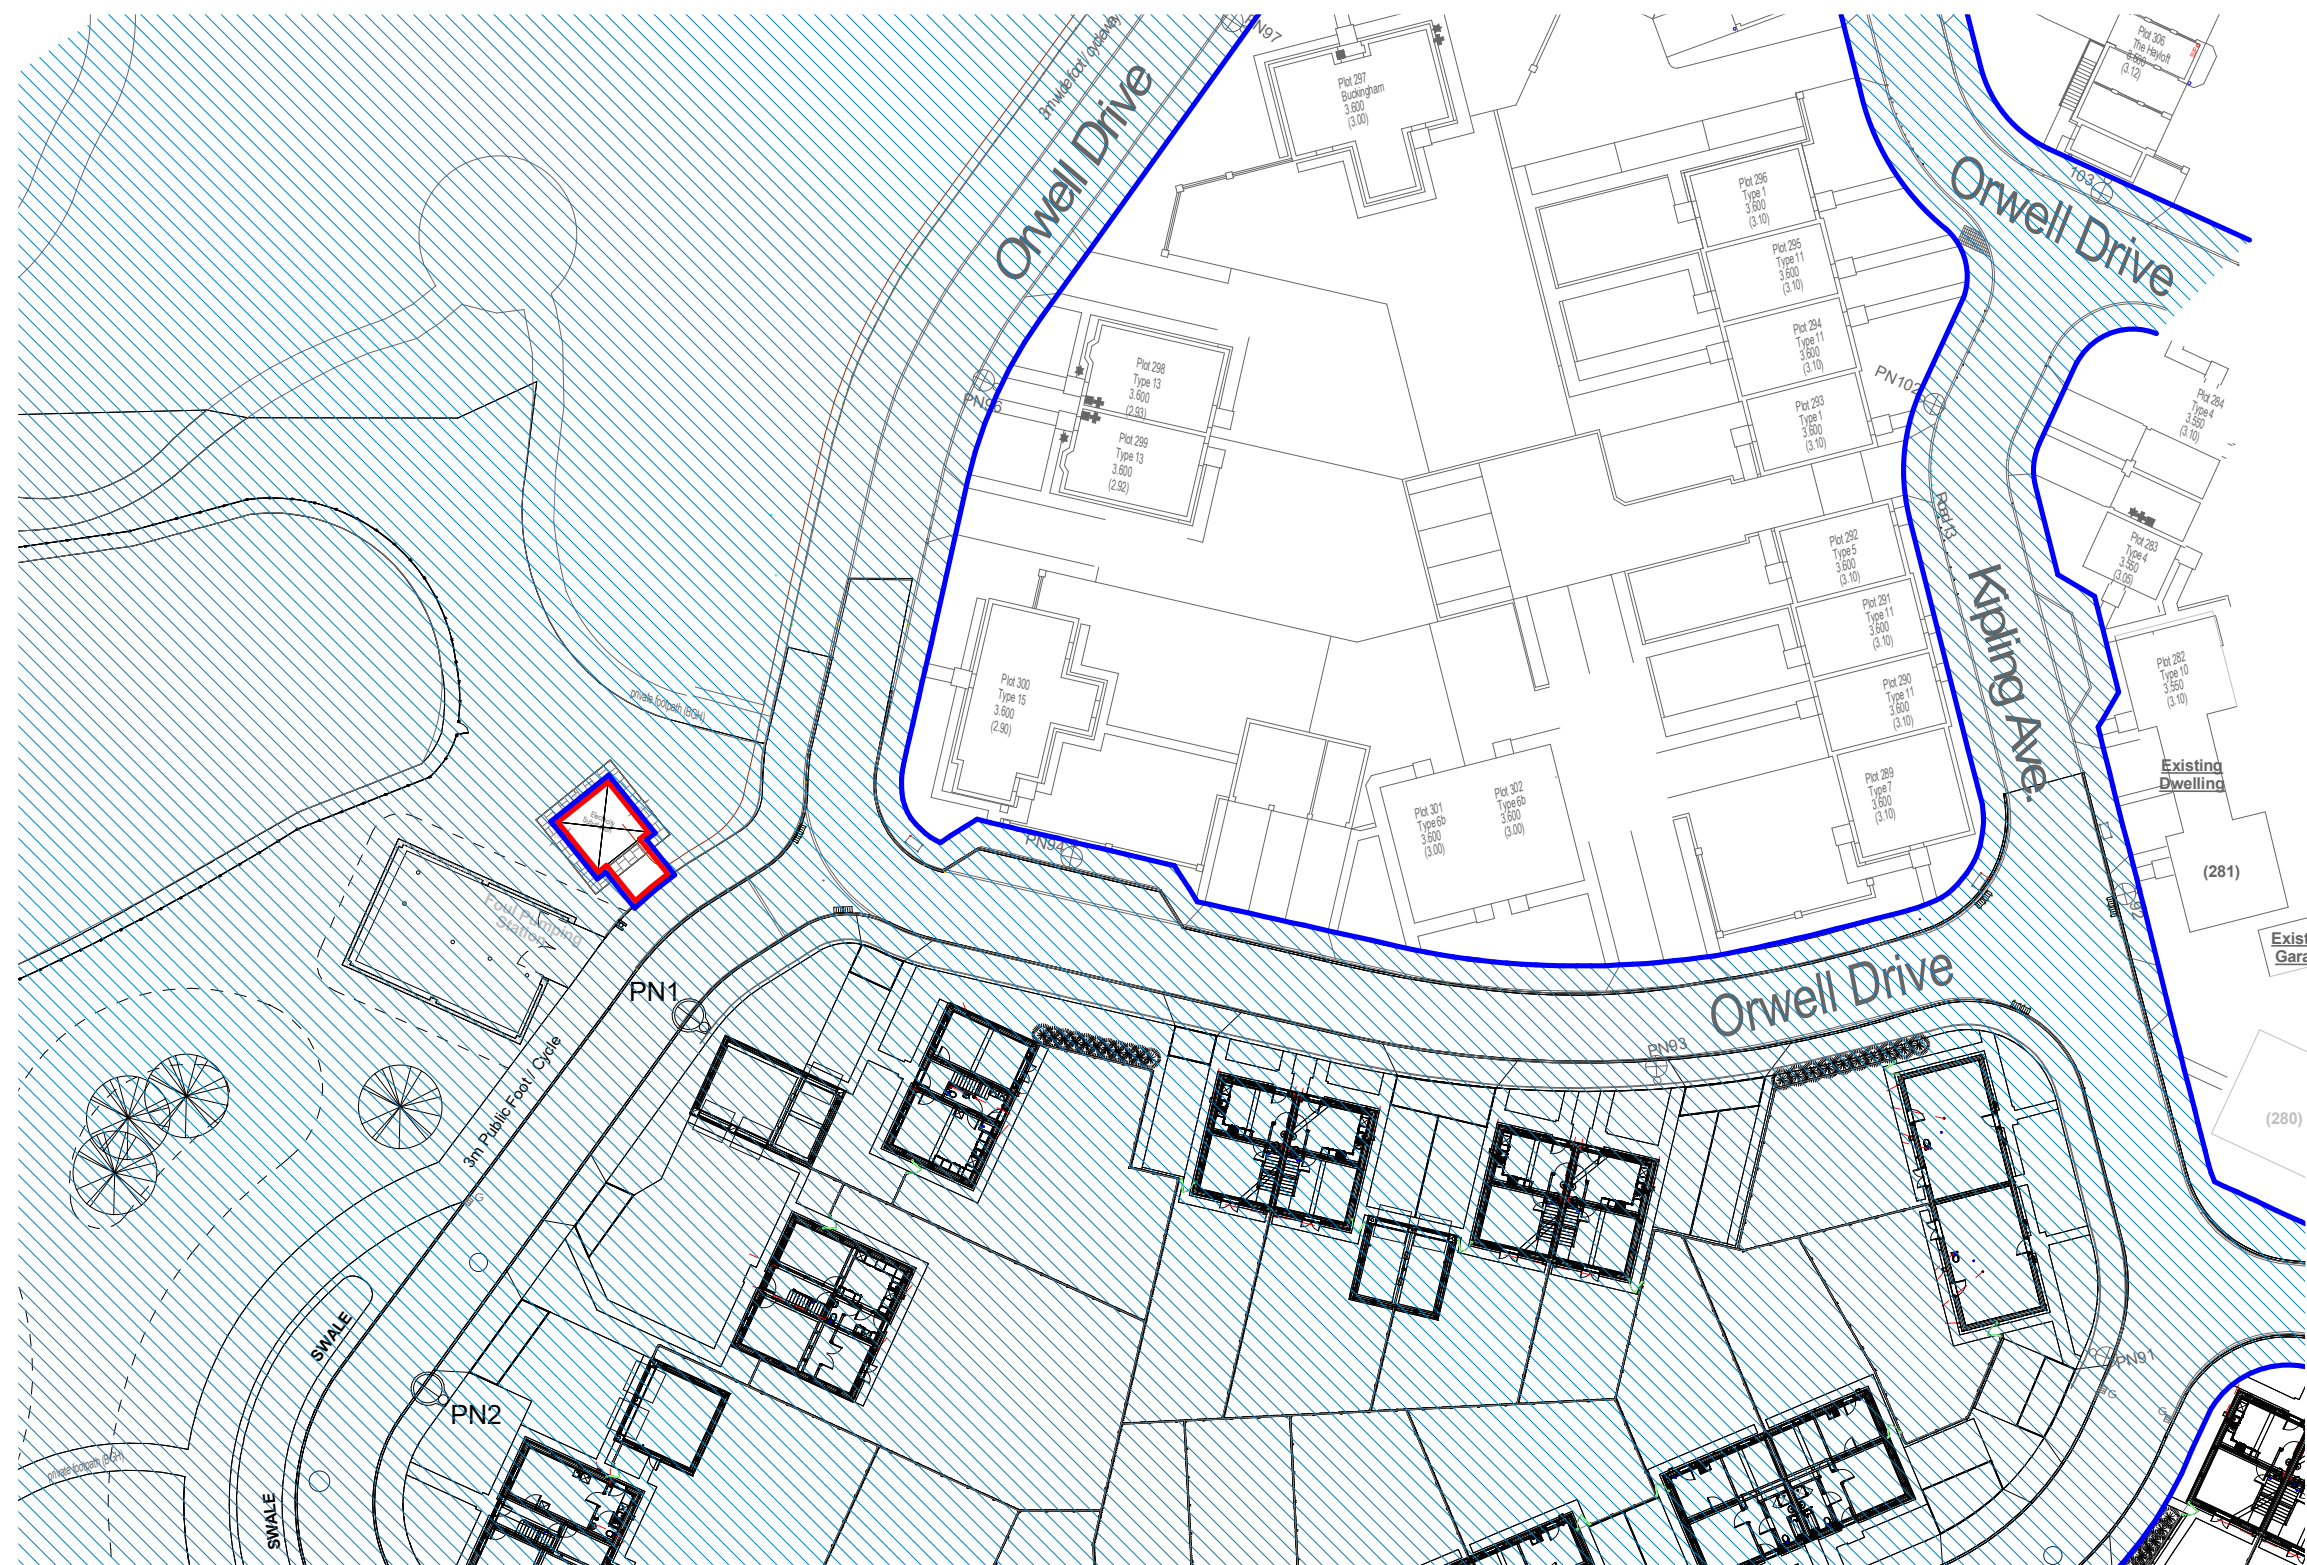


Electric Substation Site Layout

Scale: 1 : 500

Rev	Description	Date
 BROADGATE HOMES LTD Broadgate House, Weston Hills, Spalding, Lincs PE12 6DB Tel 01406 380 532 E-mail info@broadgate-homes.com www.broadgate-homes.com		
PROJECT Proposed Electric SubStation Orwell Drive, Spalding Lincs PE11 1GH		
TITLE Electric Substation Site Layout		
DRAWN BY: PM		DATE: 07/02/24
SCALE (@ A3) 1 : 500		PROJECT NUMBER 2101
DRAWING NUMBER ES/313-462/01		REV