



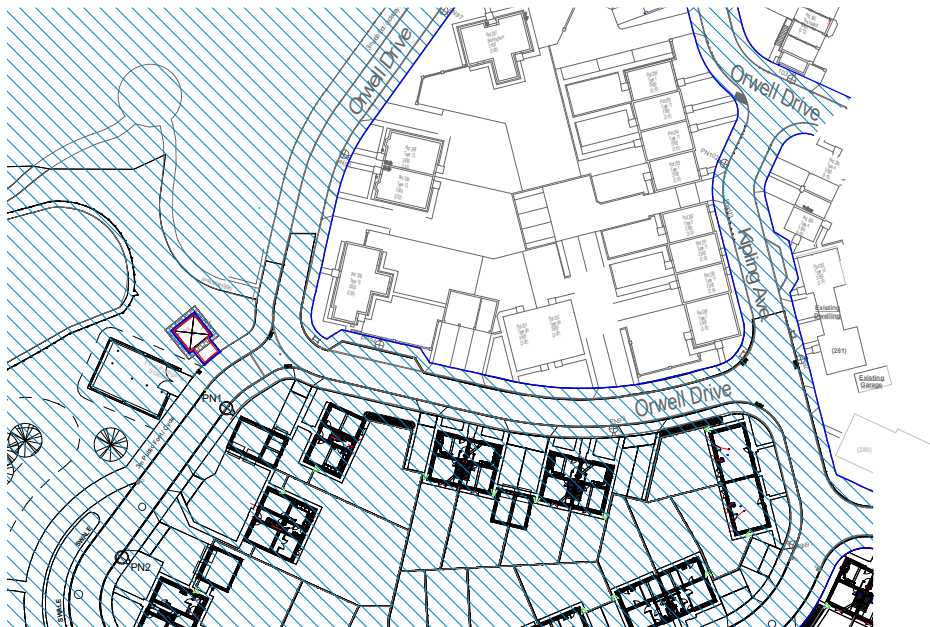

Electric Substation Location Plan

Scale: 1 : 1250

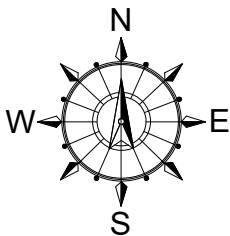

BROADGATE HOMES LTD
Broadgate House, Weston Hills,
Spalding, Lincs PE12 6DB
Tel 01406 380 532
E-mail info@broadgate-homes.com
www.broadgate-homes.com

PROJECT		Proposed Electric SubStation Orwell Drive, Spalding Lincs PE11 1GH	
TITLE		Electric Substation Location Plan	
DRAWN BY: PM		DATE: 07/02/24	
SCALE (@ A4)		PROJECT NUMBER 2101	
DRAWING NUMBER ES/313-462/02			REV
Rev	Description	Date	

09/02/2024 10:18:58