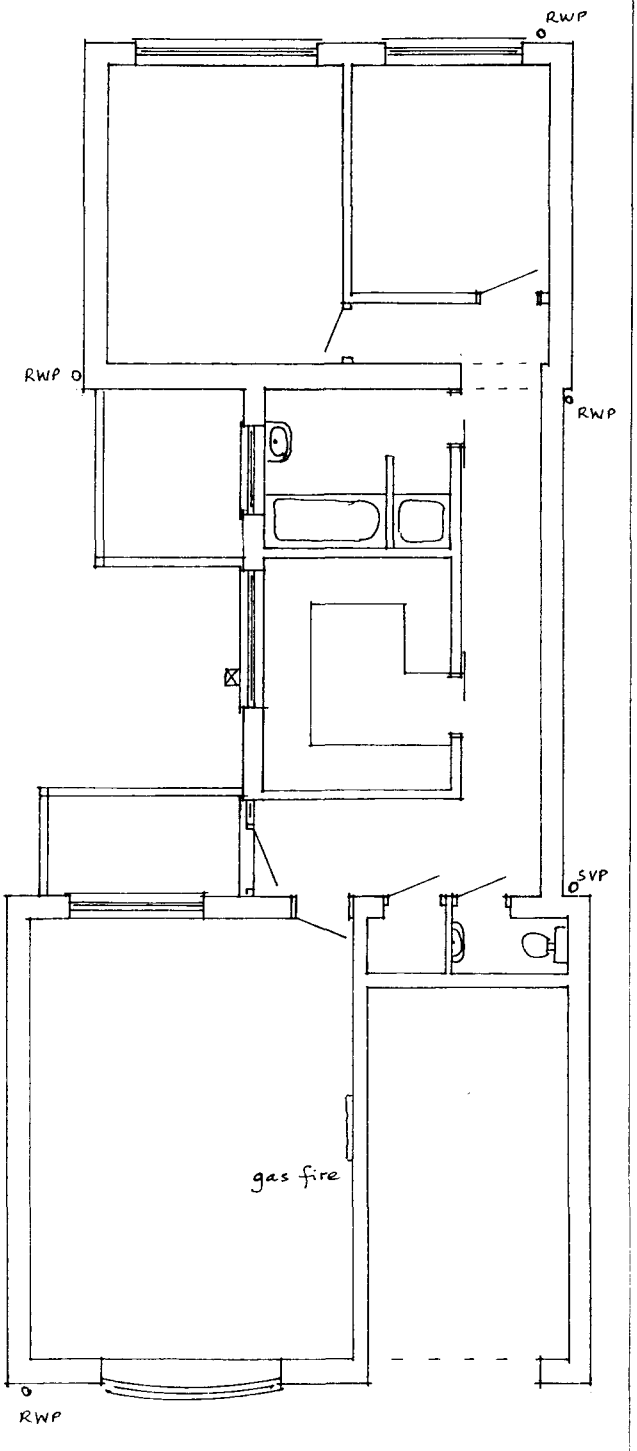



Plannin ment
07 03
Ref 0130/63

Plan as Existing


41, Holbeach Road,
SPALDING.

Scale 1:100


Building Design and Plans
Alwyn Roffe,
1, Green Lane,
SPALDING, PE11 2YB
Tel : 01775 - 723 680

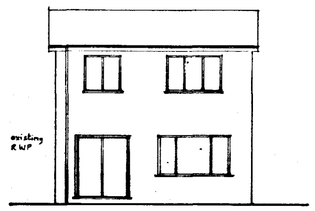


North

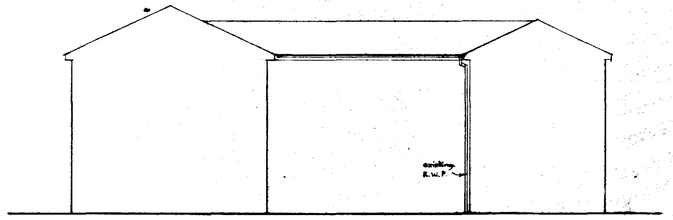


East

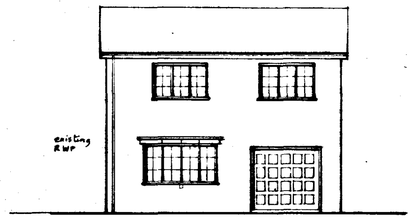

South

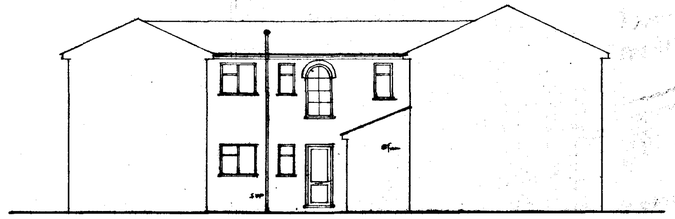


West

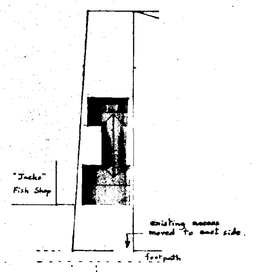


Holbeach Road


Site Layout Scale 1:500

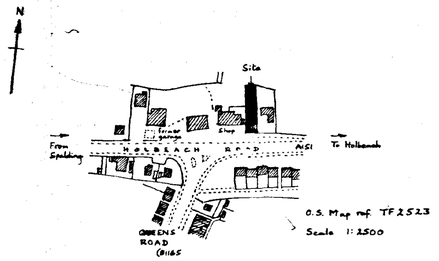

Location

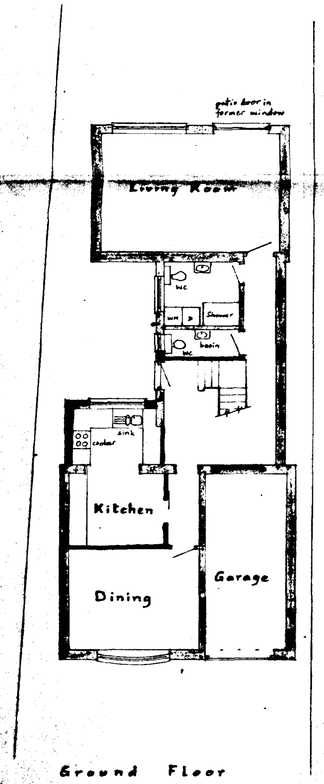

Ground Floor

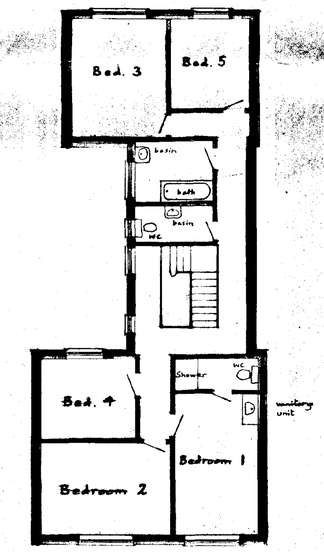

First Floor

DETERMINED PLAN

South Holland District Council
Planning & Development
07 FEB 2003
Ref 0130/03

Mr and Mrs Tott
41, Holbeach Road, SPALDING.

Conversion of Bungalow into House

Written dimensions to be used in preference to scaled, and all measurements to be verified by checking on site.	Scale 1:100
Local Authority Ref. Planning	Drawing No. 2301/24
Building Regulations	Date Jan. 2003

A. ROFFE
BUILDING DESIGN & PLANS
1, Green Lane,
SPALDING, Lincs. PE11 2YB
Tel: 01775-723 680