
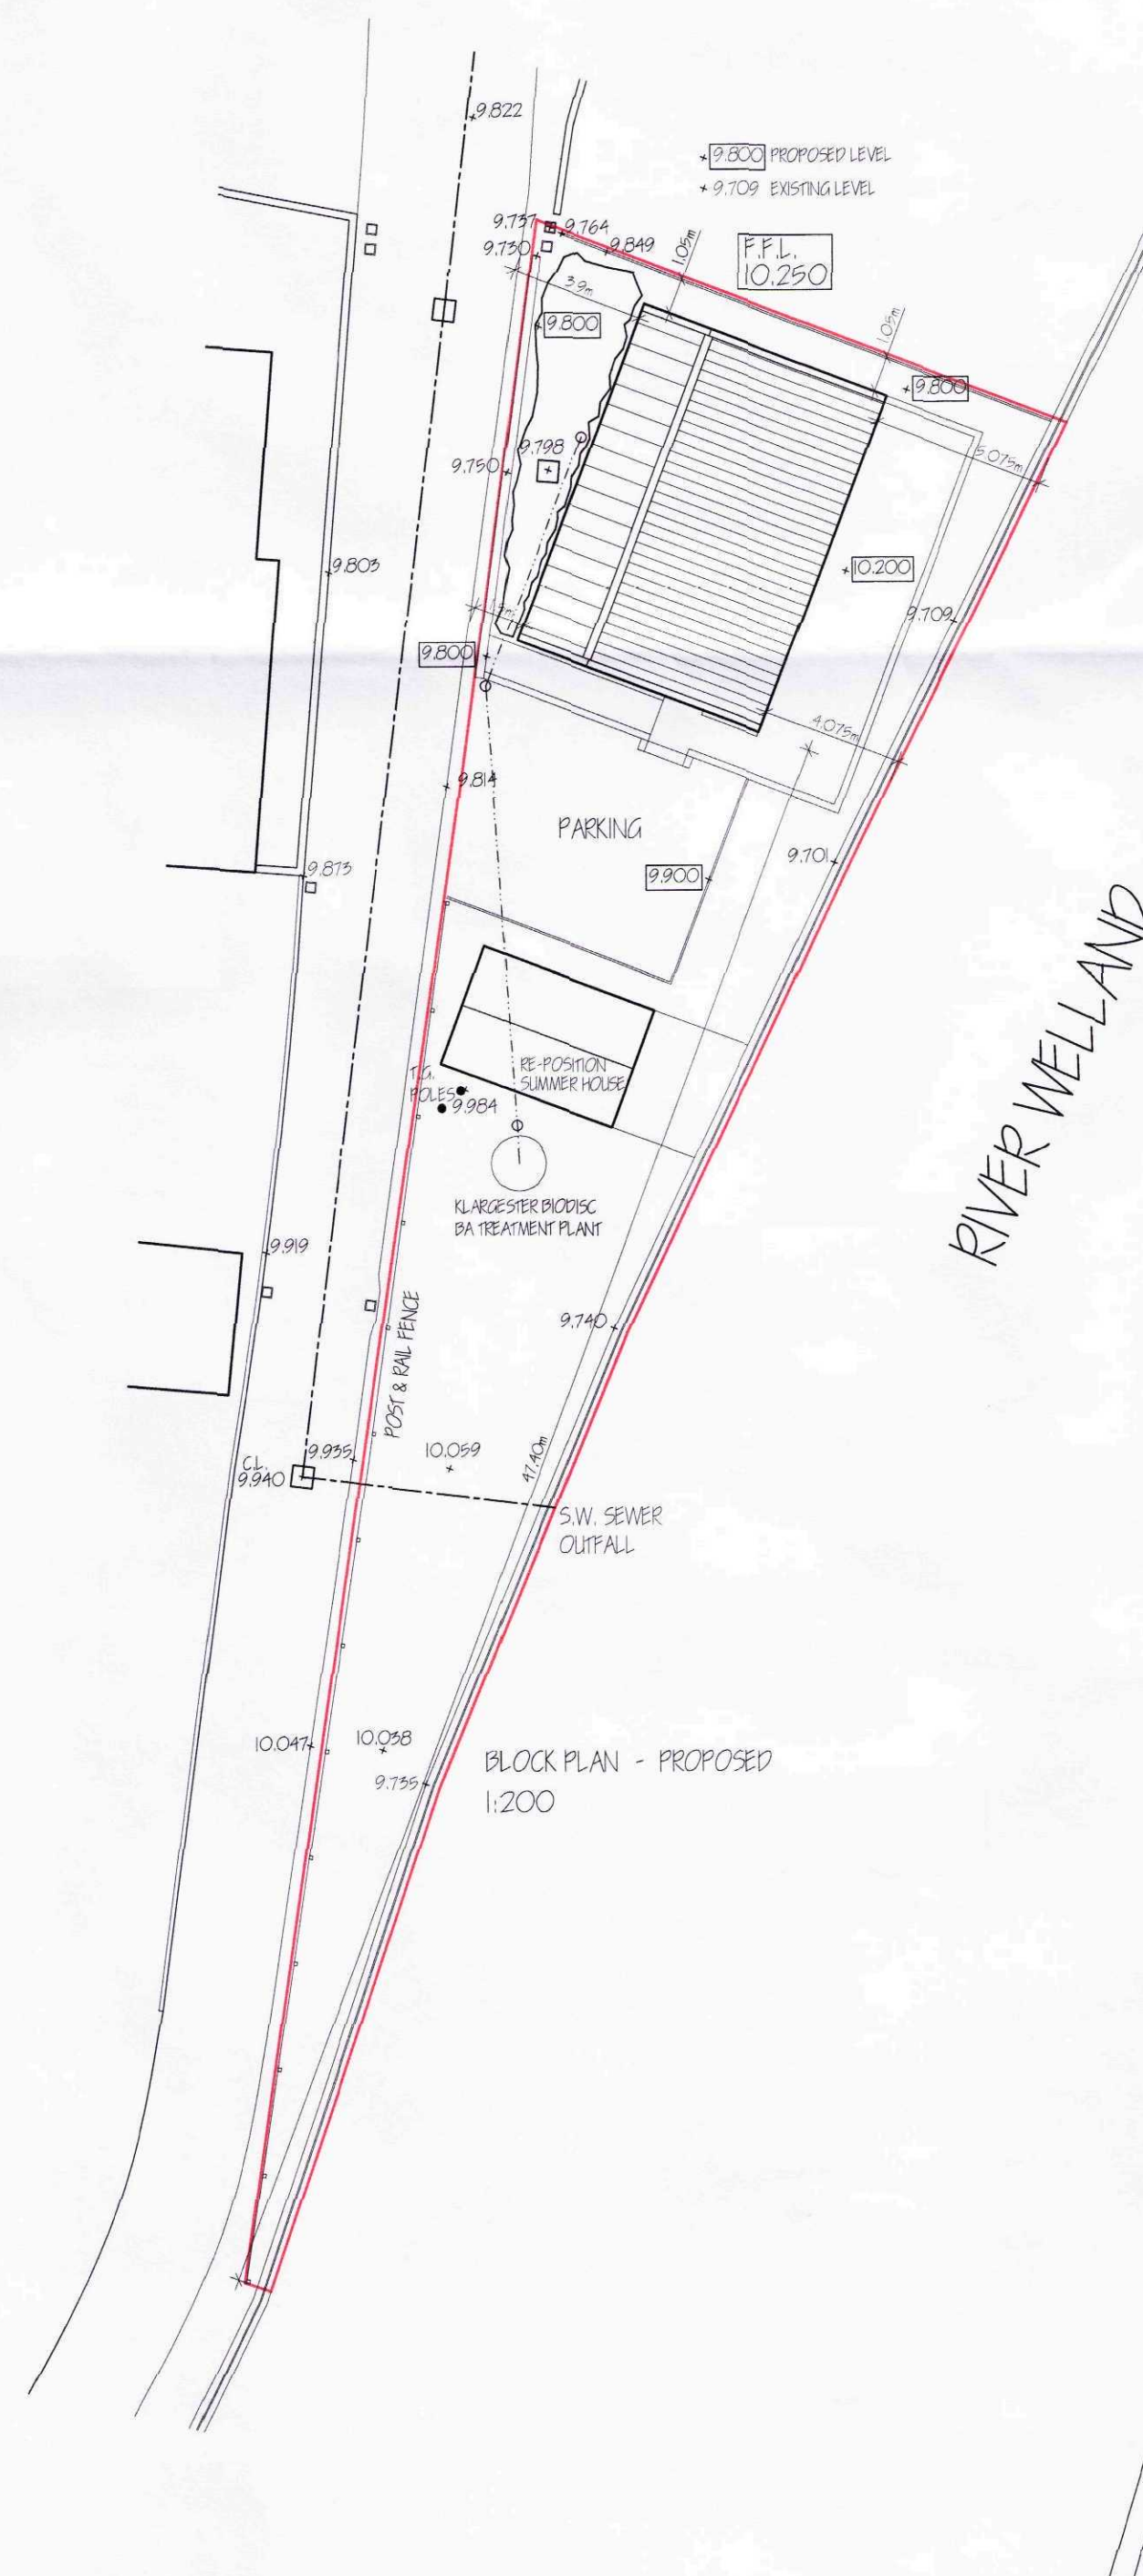


SCOPE OF THE WORKS.
The works shall comprise of all that is shown on the drawing and details. Work that may not be specifically shown but may be reasonably inferred as necessary to carry out the works shall be deemed to be included.

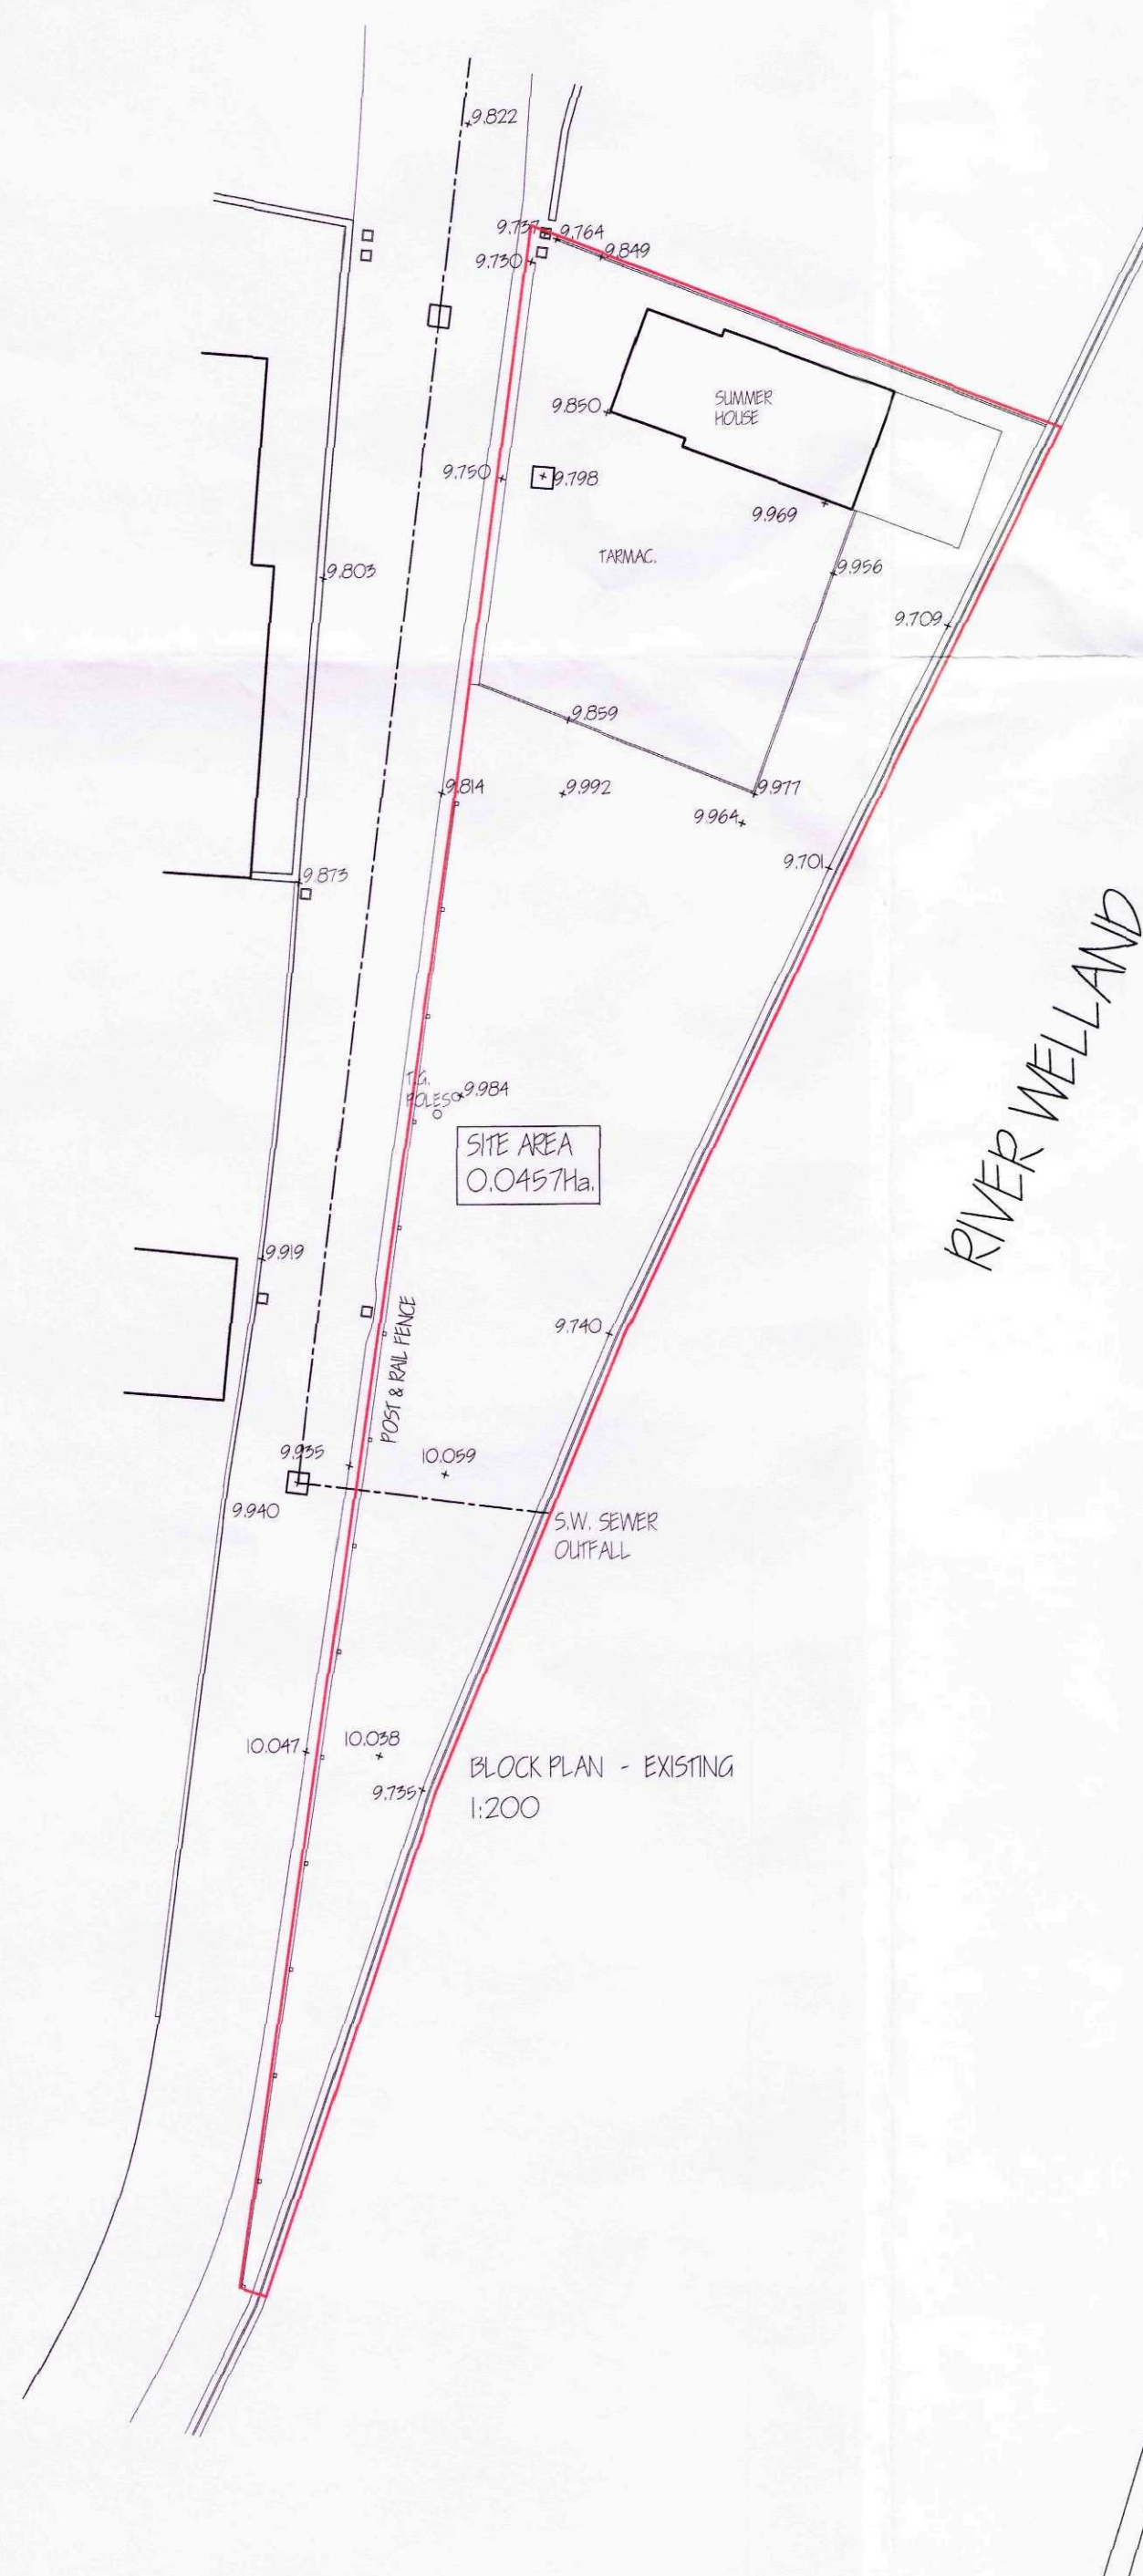

LOCATION PLAN
1:2500

[illegible]

**COOPER
ARCHITECTURAL
DESIGN**
90 WINSOVER ROAD
SPALDING, LINCOLN'S PE11 1HA
Tel: 01775 711174
Mobile : 07808 125 778
E-MAIL : c.a.d@btconnect.com

Client. KAY WELIERS

Project.
PROPOSED DWELLING
THE RIVER BANK
SPALDING
LINGS
PEII 3AA

Drawing.

BLOCK PLANS - LOCATION PLAN

Scale 1:200 1:2500	Drawing No. 1415-02
Date. MAY 74	Drawn. J.C.