


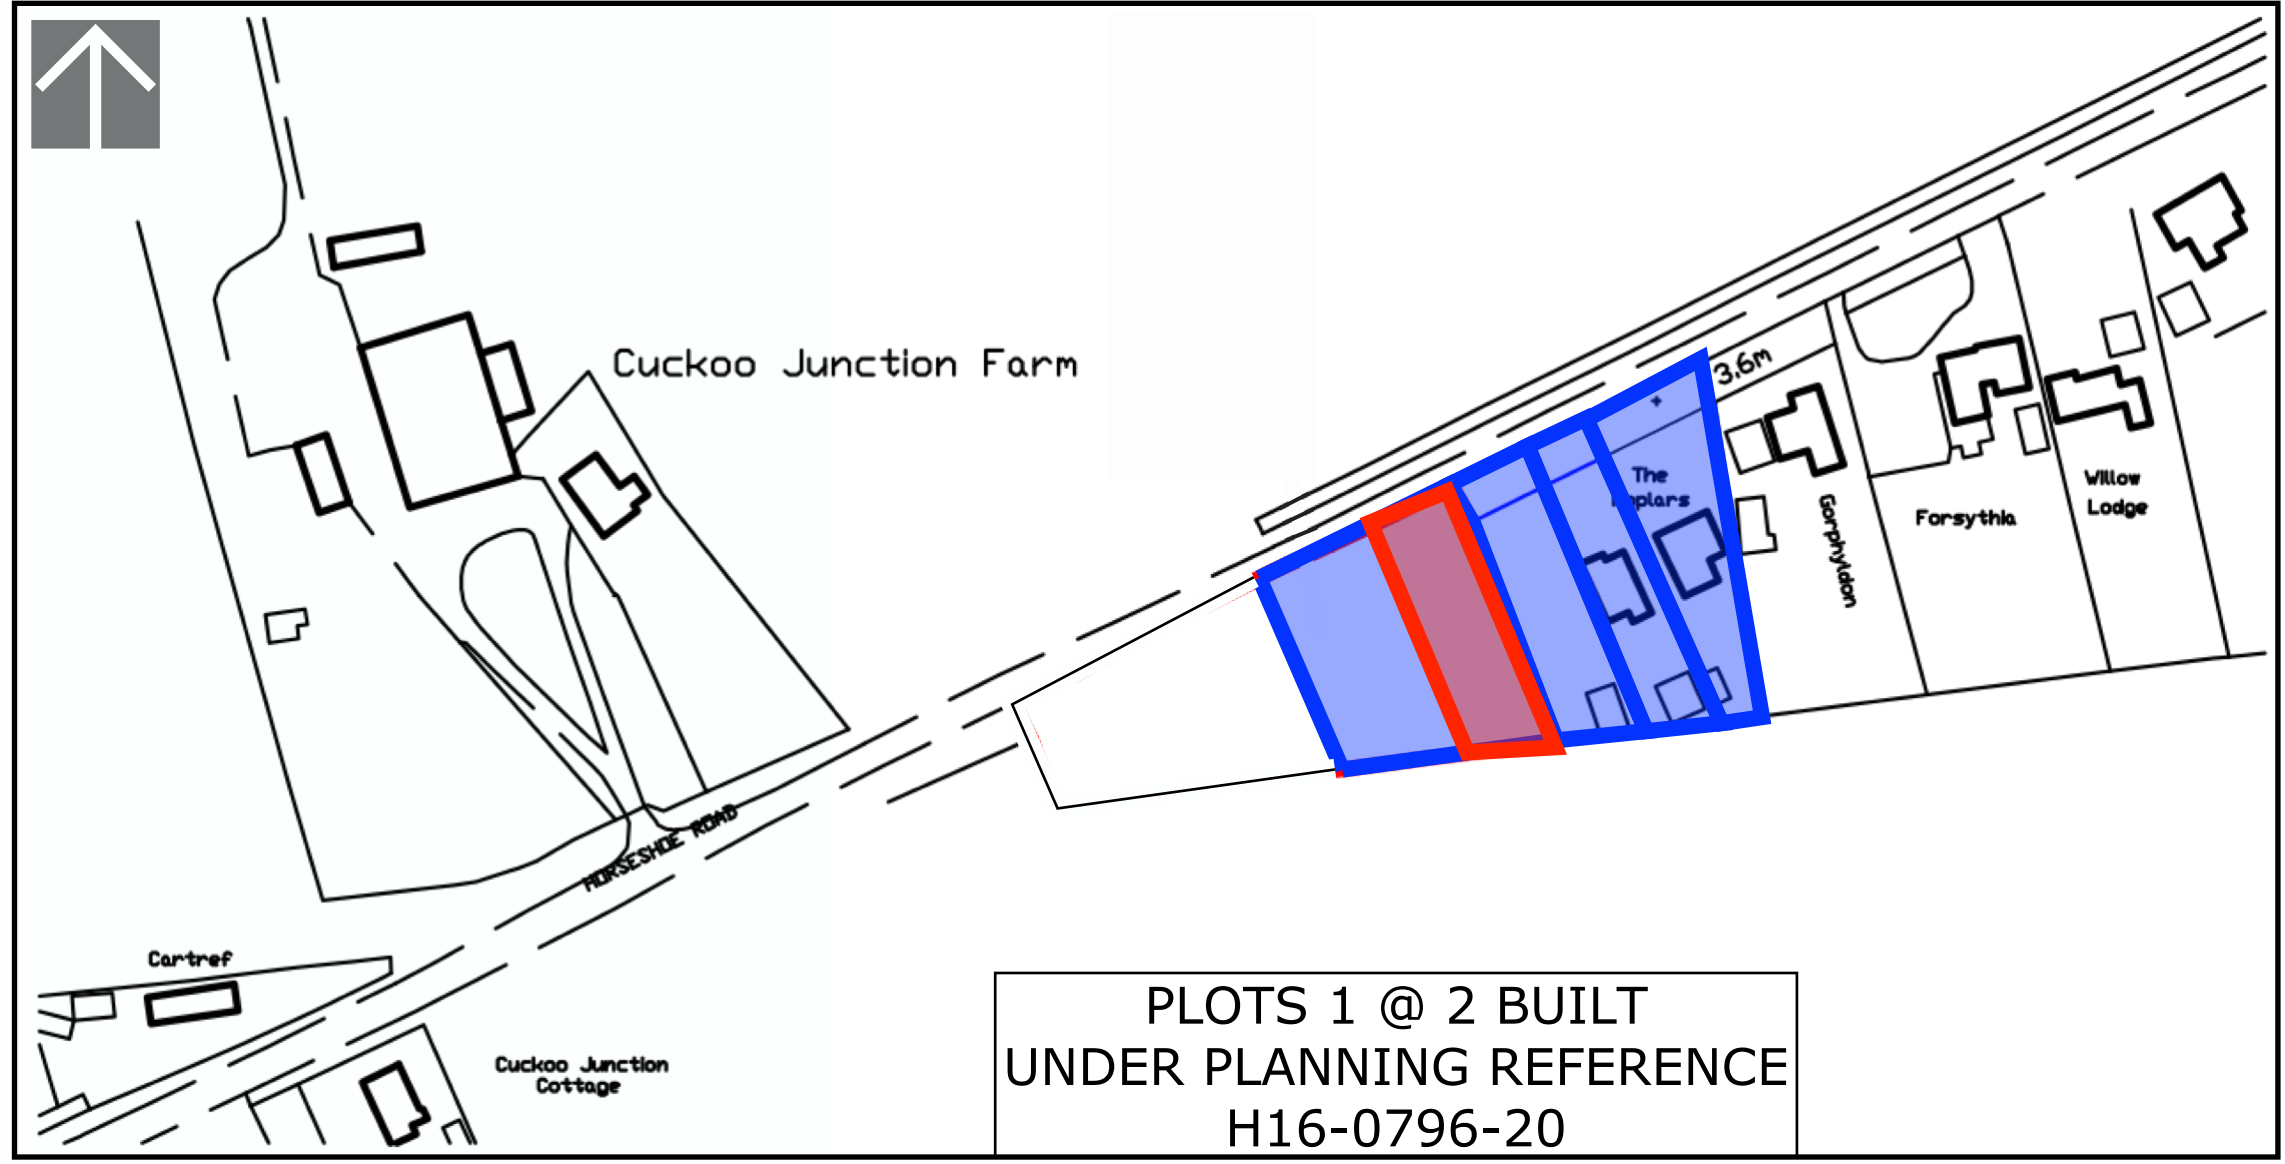

BLOCK PLAN



LOCATION PLAN

PLOTS 1 @ 2 BUILT
ER PLANNING REFERENCE
H16-0796-20

PROPOSED DWELLING AND GARAGE
ADJACENT DOUGLAS HOUSE PLOT 4
HORSESHOE ROAD SPALDING
for BLM BUILDERS

[illegible][illegible]

BLOCK AND LOCATION PLANS

1/100 1/1250
AT A1

J178-PL 1

Julian Warrick
Architectural Design Consultant



Email: julian@jwarrick-design-cons.com
Tel: 01775 820123
Mob: 07849 652067
JulianWarrick.co.uk
Houzz.co.uk

3 Beech Grove
Donington
Spalding
Lincs
PE11 4XQ