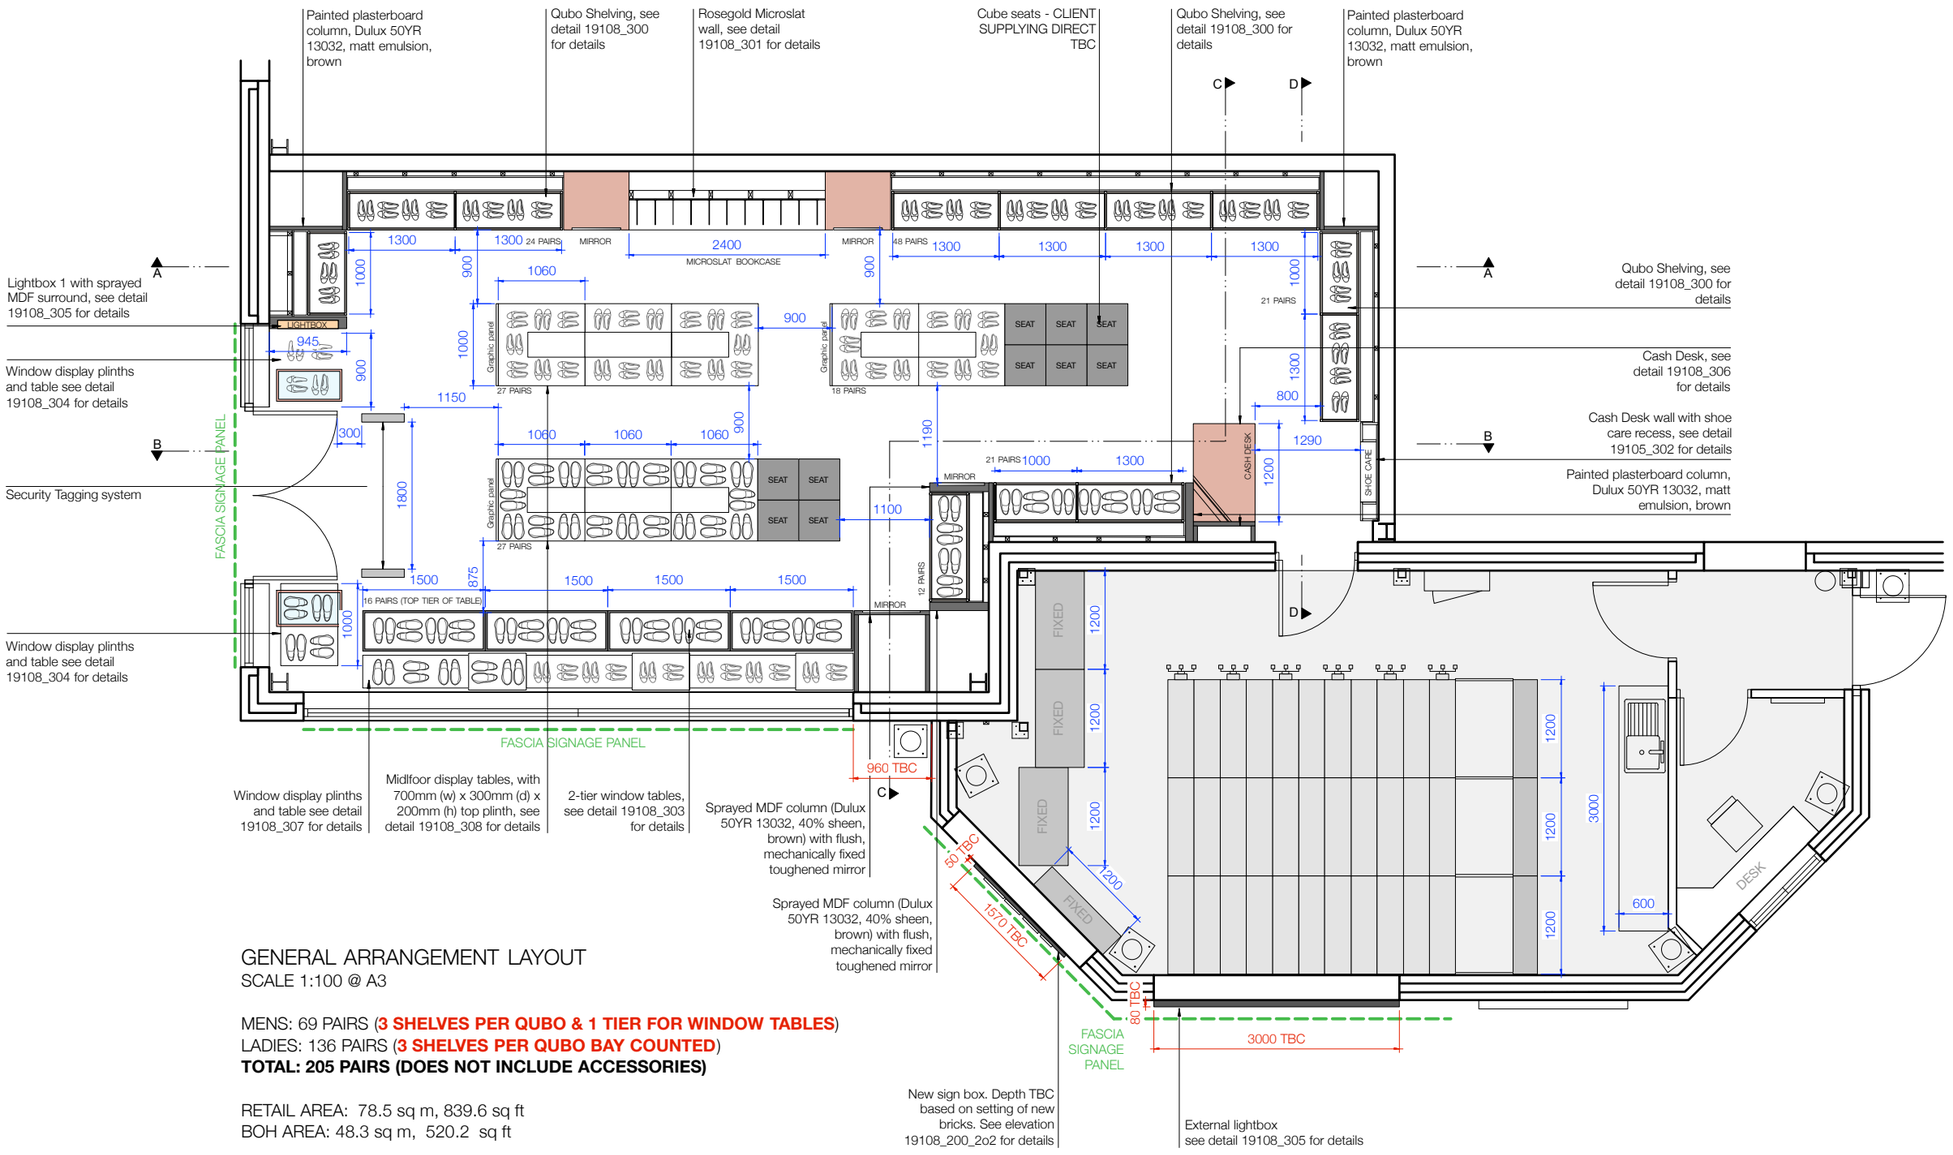



## GENERAL ARRANGEMENT LAYOUT

SCALE 1:100 @ A3

MENS: 69 PAIRS (**3 SHELVES PER QUBO & 1 TIER FOR WINDOW TABLES**)
LADIES: 136 PAIRS (**3 SHELVES PER QUBO BAY COUNTED**)
**TOTAL: 205 PAIRS (DOES NOT INCLUDE ACCESSORIES)**

RETAIL AREA: 78.5 sq m, 839.6 sq ft
BOH AREA: 48.3 sq m, 520.2 sq ft

| revision | date |
|---|---|
| A Notes added or amended. External lightbox and signbox added | 22.01.2020 |
| B Number of shoes on midfloor display amended, existing BoH window infilled, BoH kitchen counter enlarged, external lightbox size updated | 23.01.2020 |
| C External signbox & lightbox size updated | 23.01.2020 |
| D Retail area informations added | 27.01.2020 |
| E Stock bay moved back towards perimeter | 27.01.2020 |
| F Security tagging pedestals moved 300mm back from door swing. Dims around all midfloors adjusted to suit | 27.01.2020 |

FOUR BY TWO

Four-by-Two Consultants Limited
104 Constitution Street
Edinburgh
EH6 6AW
+44 (0)131 553 2955
www.four-by-two.com

client
THE DUNE GROUP

project
DUNE, SPRINGFIELDS

drawing title
PROPOSED GA LAYOUT

note: This drawing is the property of Four-by-Two Consultants Limited. Copyright is reserved by them and the drawing is issued on the condition that it is not copied, reproduced or disclosed to any unauthorised person, wholly or in part, without the written consent of Four-by-Two Consultants Limited. Four-by-Two Consultants Limited will not accept responsibility for errors made by others in scaling from this drawing. All construction information should be taken from figured dimensions only.

| date | drawing number | rev |
|---|---|---|
| JAN 20 | 19108_100 | F |

| scale | drawn | item / ref |
|---|---|---|
| 1:75@A3 | AP | |

© copyright of Four-by-Two Consultants Limited