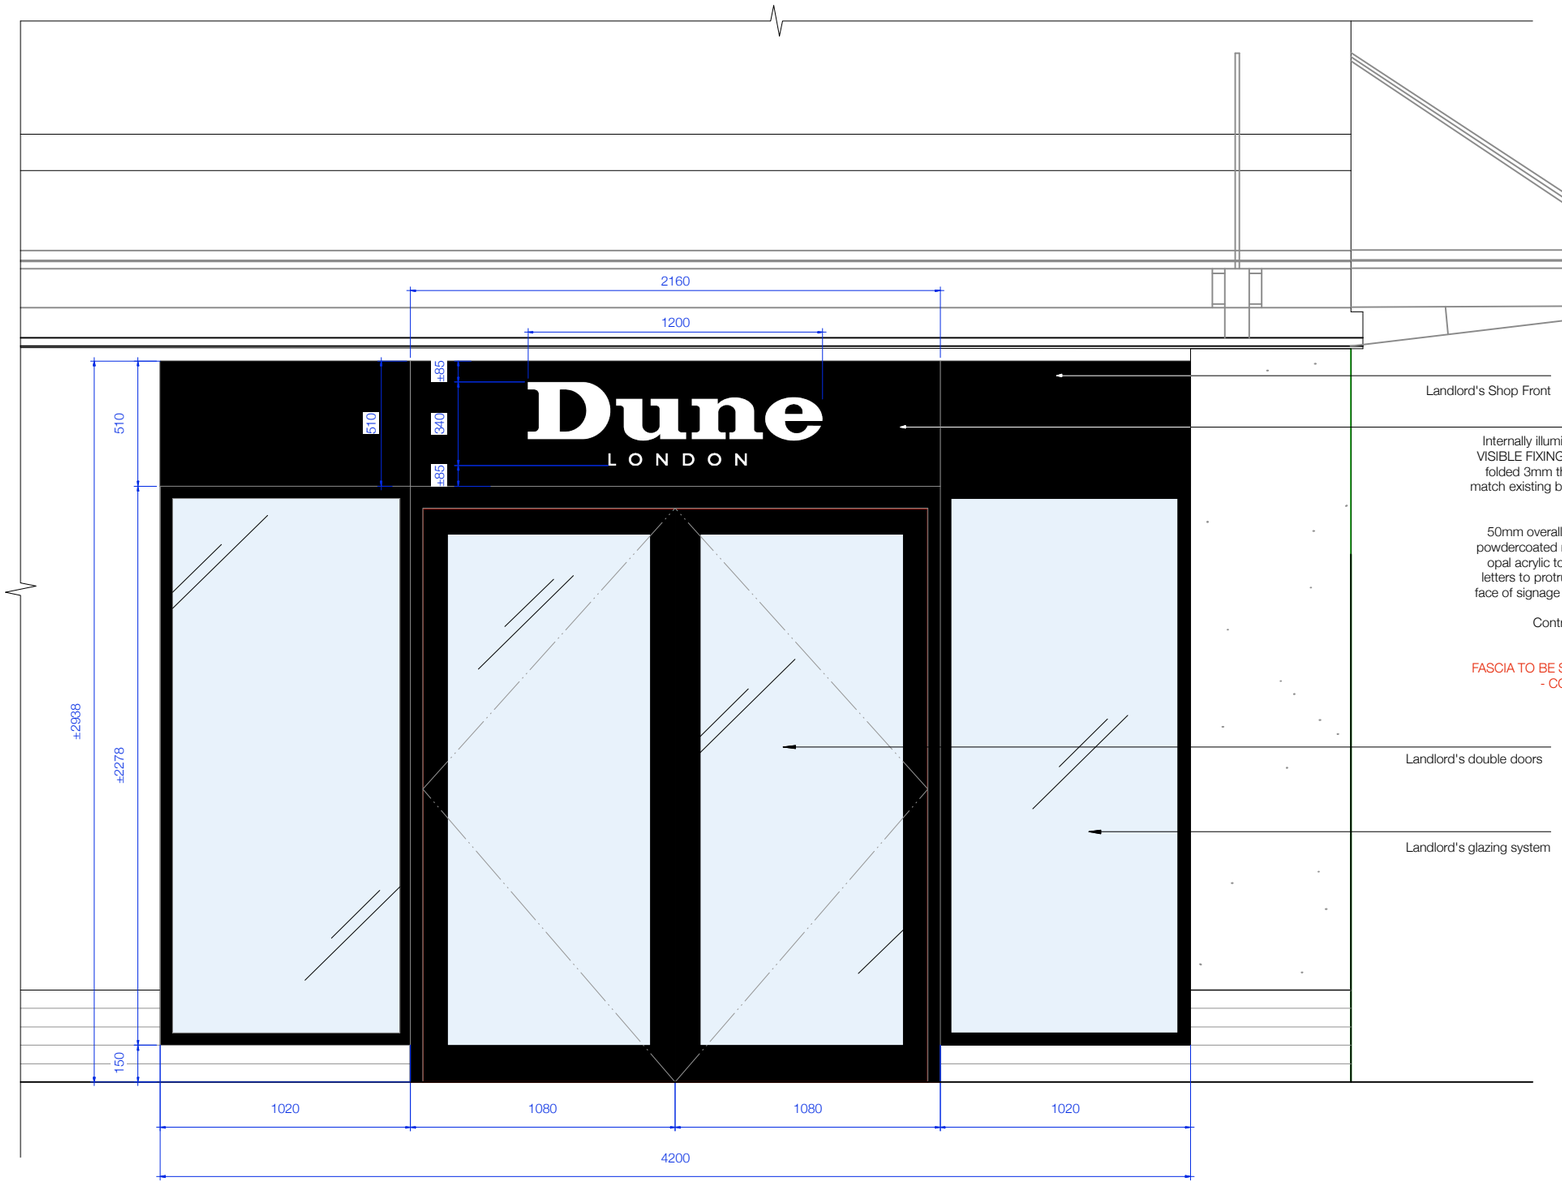


ENTRANCE ELEVATION
1:50 @ A3

revision	date	revision	date	revision	date
Note added regarding the landlord's supplier for the signage fascia	11.02.20				

FOUR BY TWO

Four-by-Two Consultants Limited
104 Constitution Street
Edinburgh
EH6 6AW
+44 (0)131 553 2955
www.four-by-two.com

client
THE DUNE GROUP

project
DUNE, SPRINGFIELDS

drawing title
PROPOSED SHOPFRONT - ENTRANCE ELEVATION

note: This drawing is the property of Four-by-Two Consultants Limited. Copyright is reserved by them and the drawing is issued on the condition that it is not copied, reproduced or disclosed to any unauthorised person, wholly or in part, without the written consent of Four-by-Two Consultants Limited. Four-by-Two Consultants Limited will not accept responsibility for errors made by others in scaling from this drawing. All construction information should be taken from figured dimensions only.

date	drawing number	rev
JAN 20	19108_200(1)	A

scale	drawn	item / ref
1:25@A3	AP	

© copyright of Four-by-Two Consultants Limited