
Internally illuminated aluminium fascia box fixed into existing frame (NO VISIBLE FIXINGS)- 510mm x 2000mm x 50mm deep. Constructed from folded 3mm thick alluminium panels, external faces powder coated to match existing black Shop Front frame, internal faces powdercoated white.

50mm overall thickness to individual 'Dune' letters comprising 30mm powdercoated returns (to match black colour of existing shop front), with opal acrylic to front face. Letters bonded to signage box, 'LONDON' letters to protrude 10mm from the signage box, punching through front face of signage box. All letters to be internally illuminated from concealed **cool white LEDs**. Contractor to ensure sufficient strength tape is used.

FASCIA TO BE SUPPLIED BY LANDLORD'S RECOMMENDED SUPPLIER - CONSTRUCTION DETAILS TO BE CONFIRMED

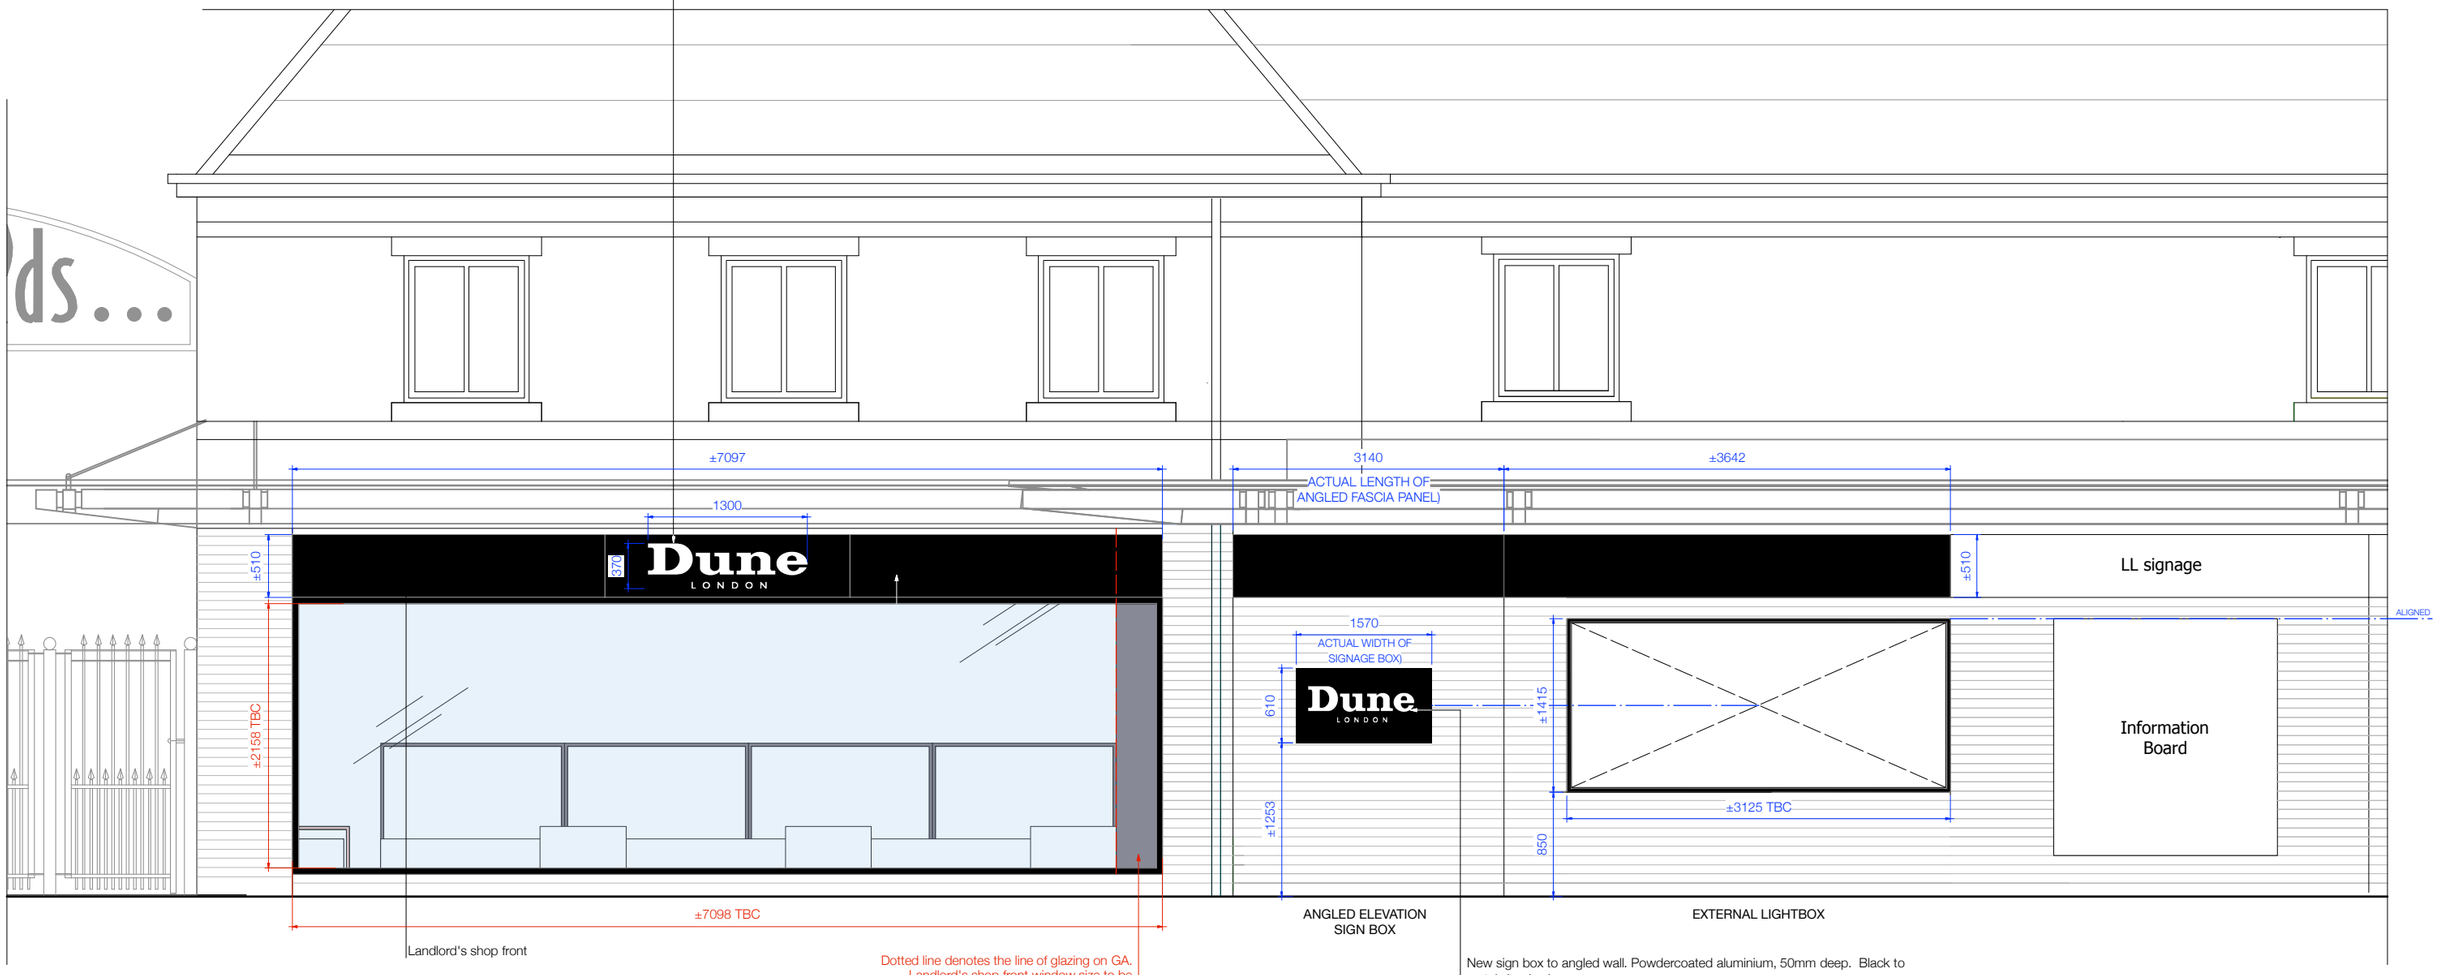

EXTERNAL ELEVATION
1:50 @ A3

ANGLED ELEVATION SIGN BOX

EXTERNAL LIGHTBOX

New sign box to angled wall. Powdercoated aluminium, 50mm deep. Black to match fascia signs.

25mm overall thickness to individual 'Dune' letters comprising powdercoated returns (to match black colour of existing shop front), with opal acrylic to front face. Letters bonded to signage box, 'LONDON' letters to protrude 10mm from the signage box, punching through front face of signage box. All letters to be internally illuminated from concealed **cool white LEDs**.
Contractor to ensure sufficient strength tape is used.

TO BE SUPPLIED BY LANDLORD'S RECOMMENDED SUPPLIER - CONSTRUCTION DETAILS TO BE CONFIRMED.

revision	date
A Signbox and lightbox size amended as per client comments, LL shopfront signage enlarged as per original drawing, dimensions added, note amended	23.01.2020
B Signbox and lightbox positions amended	23.01.2020
C Dune London sign above lightbox removed	24.01.2020
D Dims added to signage, note added regarding Signage supplier	11.02.2020

revision	date

revision	date

FOUR BY TWO

Four-by-Two Consultants Limited
104 Constitution Street
Edinburgh
EH6 6AW
+44 (0)131 553 2955
www.four-by-two.com

client
THE DUNE GROUP

project
DUNE, SPRINGFIELDS

drawing title
PROPOSED SHOPFRONT - EXTERNAL ELEVATION

note: This drawing is the property of Four-by-Two Consultants Limited. Copyright is reserved by them and the drawing is issued on the condition that it is not copied, reproduced or disclosed to any unauthorised person, wholly or in part, without the written consent of Four-by-Two Consultants Limited. Four-by-Two Consultants Limited will not accept responsibility for errors made by others in scaling from this drawing. All construction information should be taken from figured dimensions only.

date	drawing number	rev
JAN 20	19108_200(2)	D

scale	drawn	item / ref
1:50@A3	AP	

© copyright of Four-by-Two Consultants Limited