


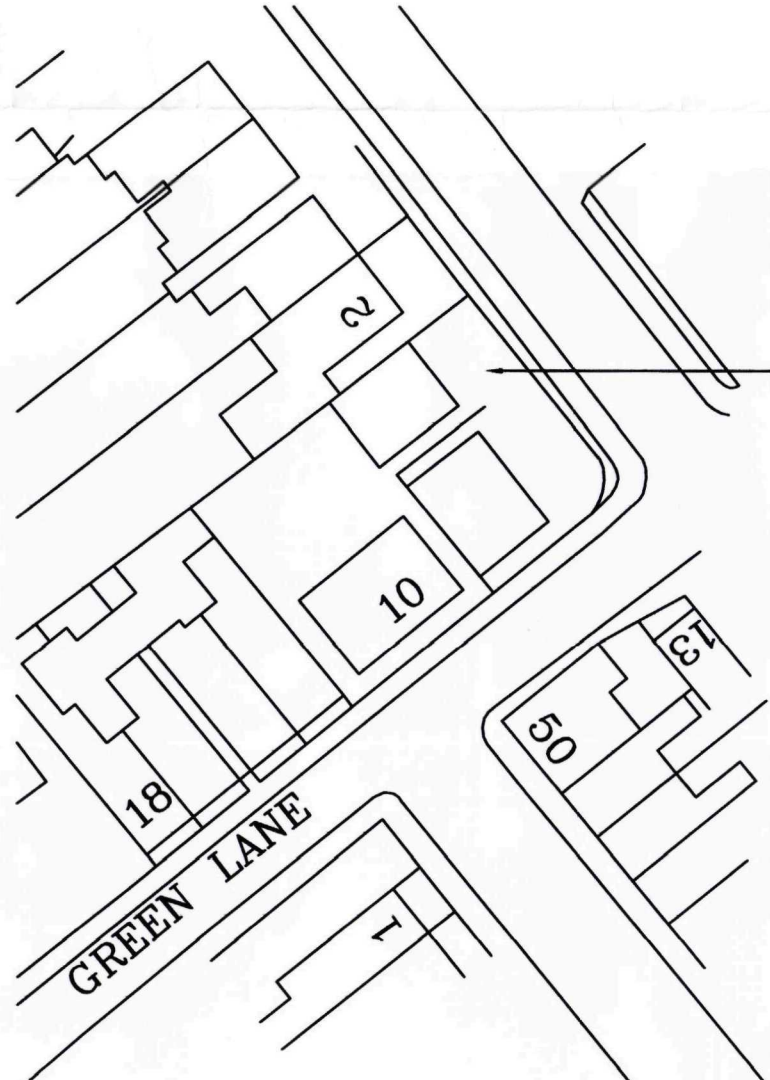

**DETERMINED
PLAN**

SHDC
Planning & Development
24 FEB 2009
Ref: 0133109

Site Location Plan
Scale 1:1250



Existing Parking
arrangements will
remain unaltered

Site Block Plan
Scale 1:500



2nd Floor - 5B Sheepmarket
Spalding
PE11 1BH
Tel: 01775 788 921
e-mail: enquiries@remwaydesign.co.uk

Site :
Mr C Bosworth

Client :
**Willow Villa
10 Green Lane
Spalding**

Date : ***** Scale : as noted

Drawing No:
A3 - 1712 - 03