


17 HOLLAND ROAD, SPALDING PE11 1UL.

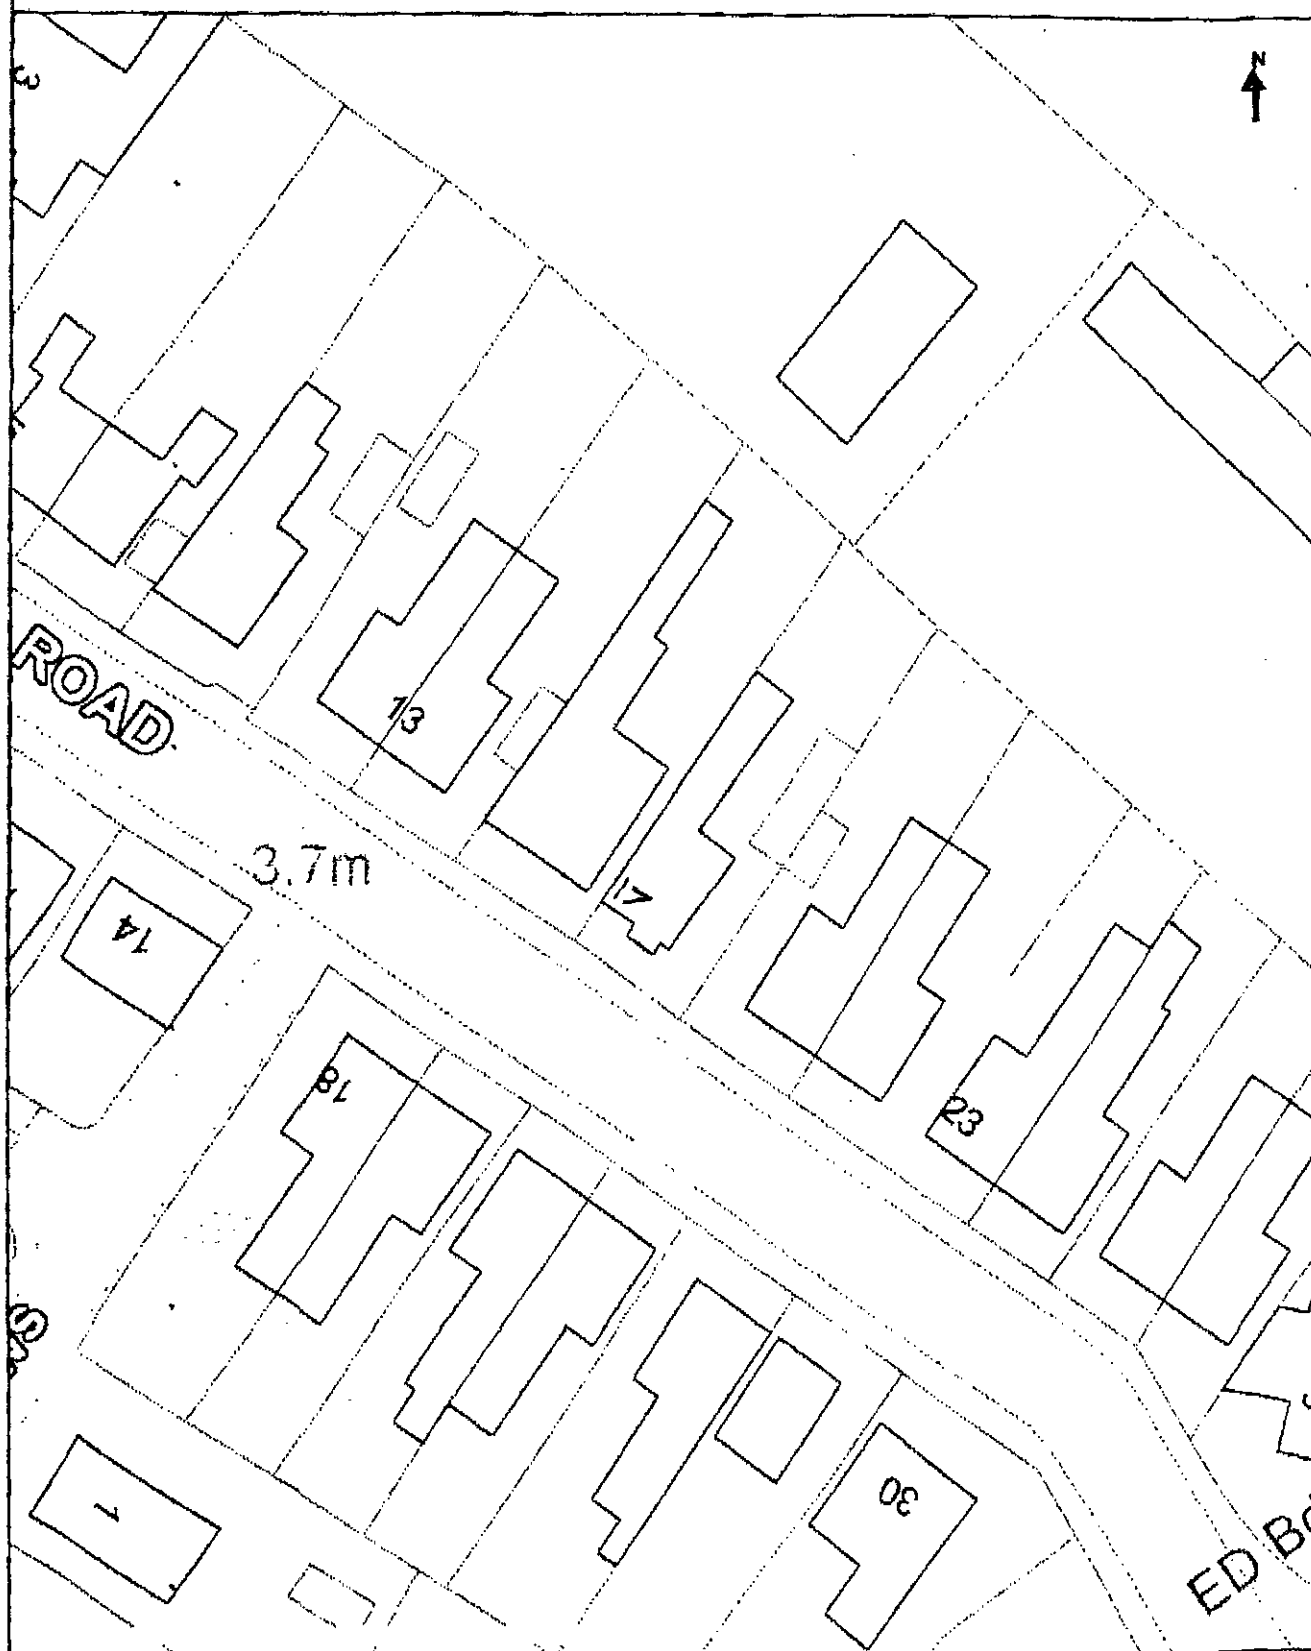

CHANGE OF USE FROM C2
TO C3 (DWELLINGHOUSE)

BLOCK PLAN
SCALE 1/500

17 HOLLAND ROAD, SPALDING PELLUL.



CHANGE OF USE FROM C2
TO C3 (DWELLINGHOUSE).

LOCATION PLAN
SCALE 1/2500

SHDC
Planning & Development

23 FEB 2011

Ref:

0133-11