


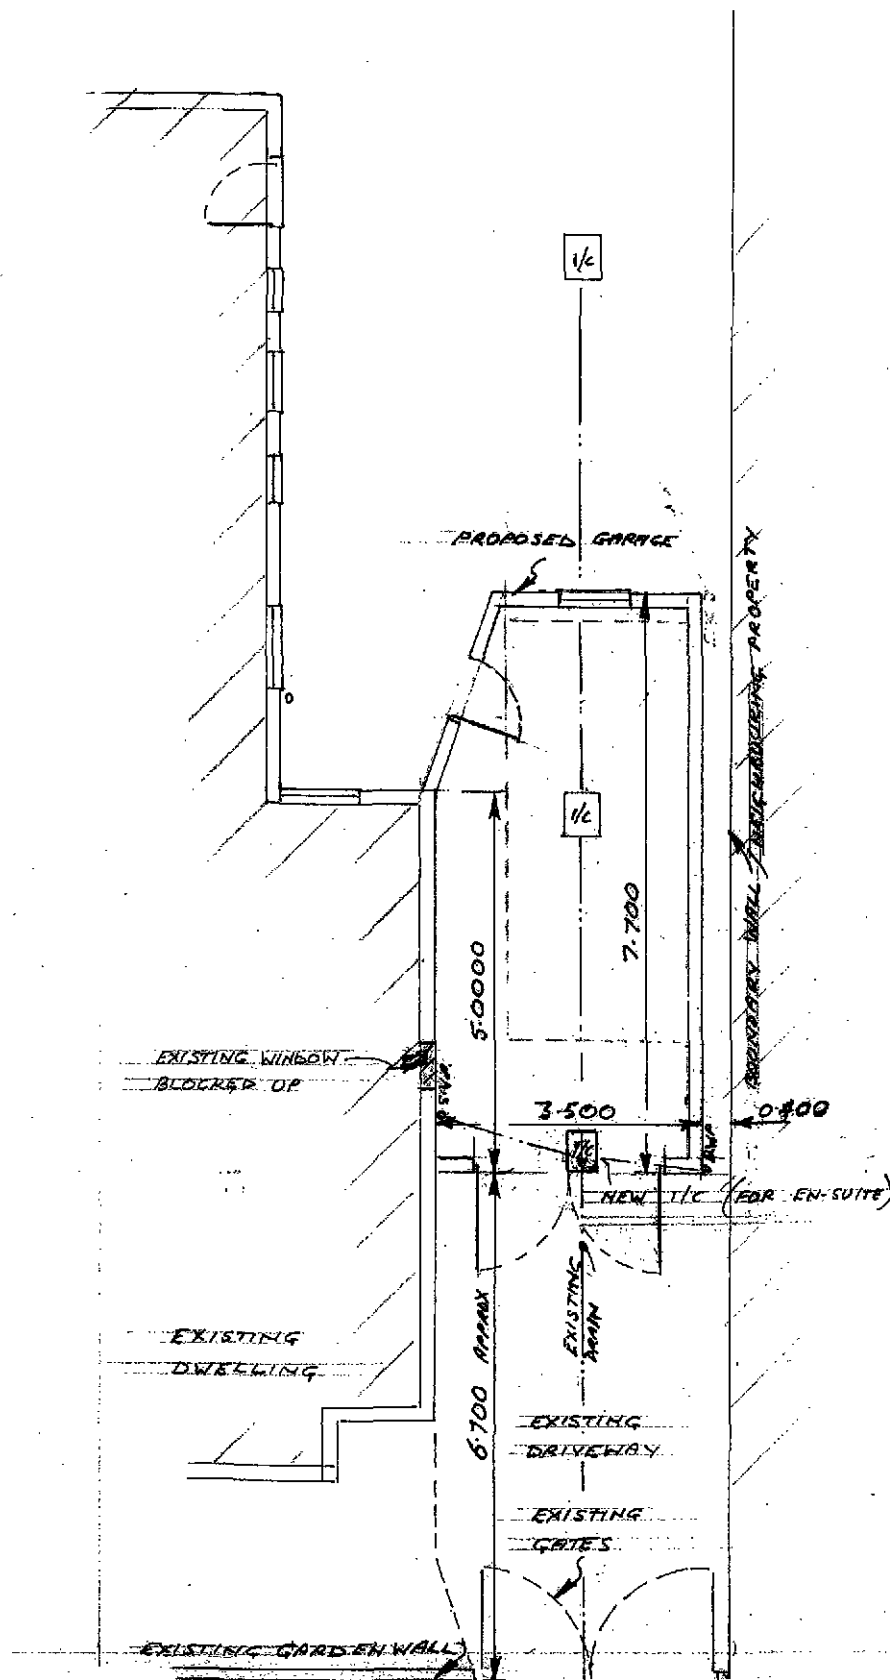

17 FEB 09
Ref: 0133-12

PROPOSED GARAGE

PUBLIC FOOTPATH

THE MANSE, 13, HOLLAND ROAD, SPALDING, Lincs

DATE: FEB 09 BY: MK.

SCALE 1:100