


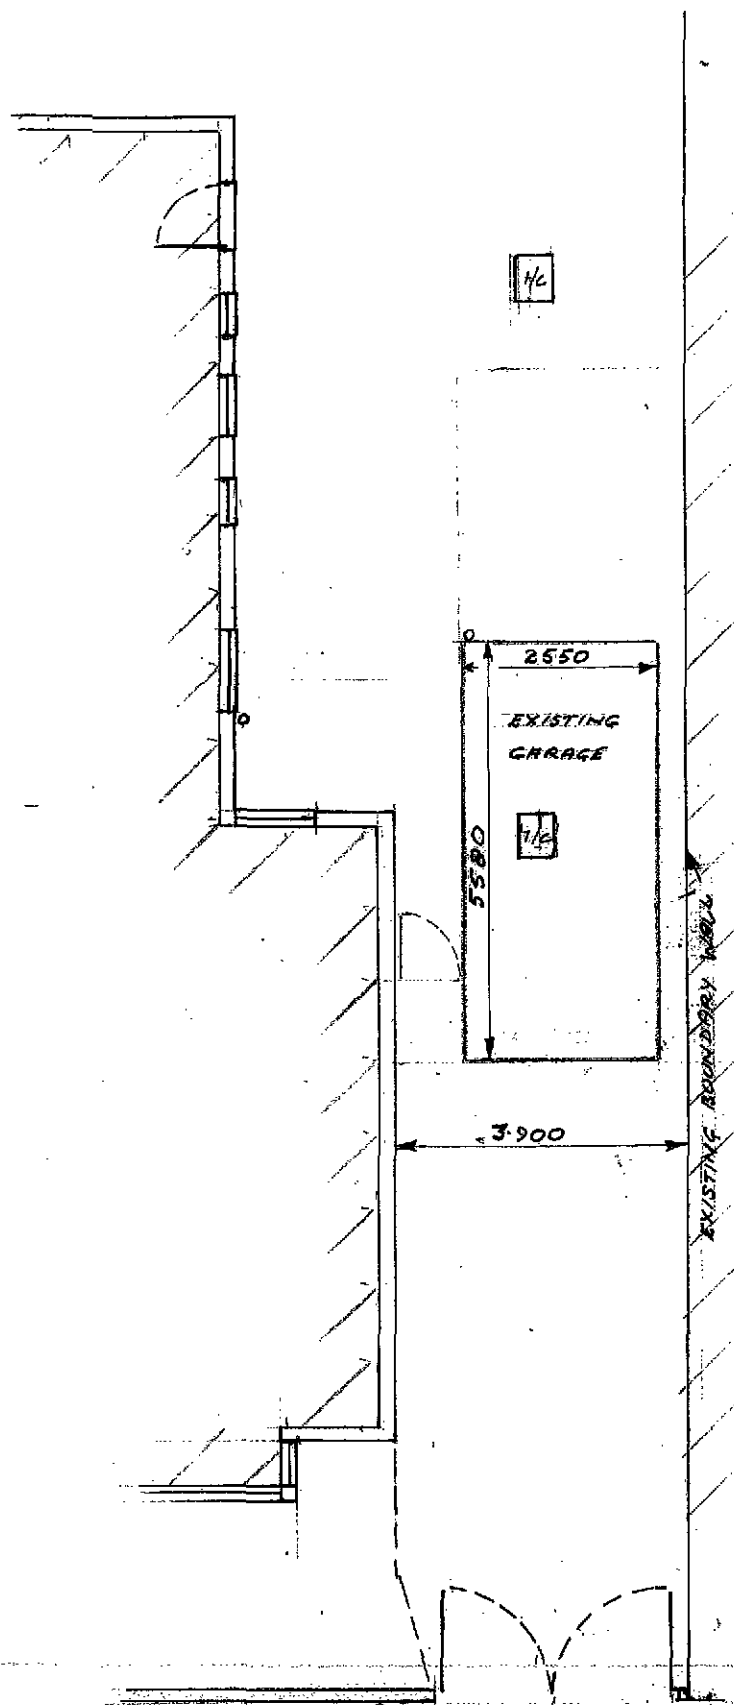

17 FEB 1902
Ref: 0133-12

EXISTING GARAGE

THE MANSE, 13, HOLLAND ROAD, SPALDING, LINCS

DATE: FEB 02 BY: MR.
SCALE 1:100