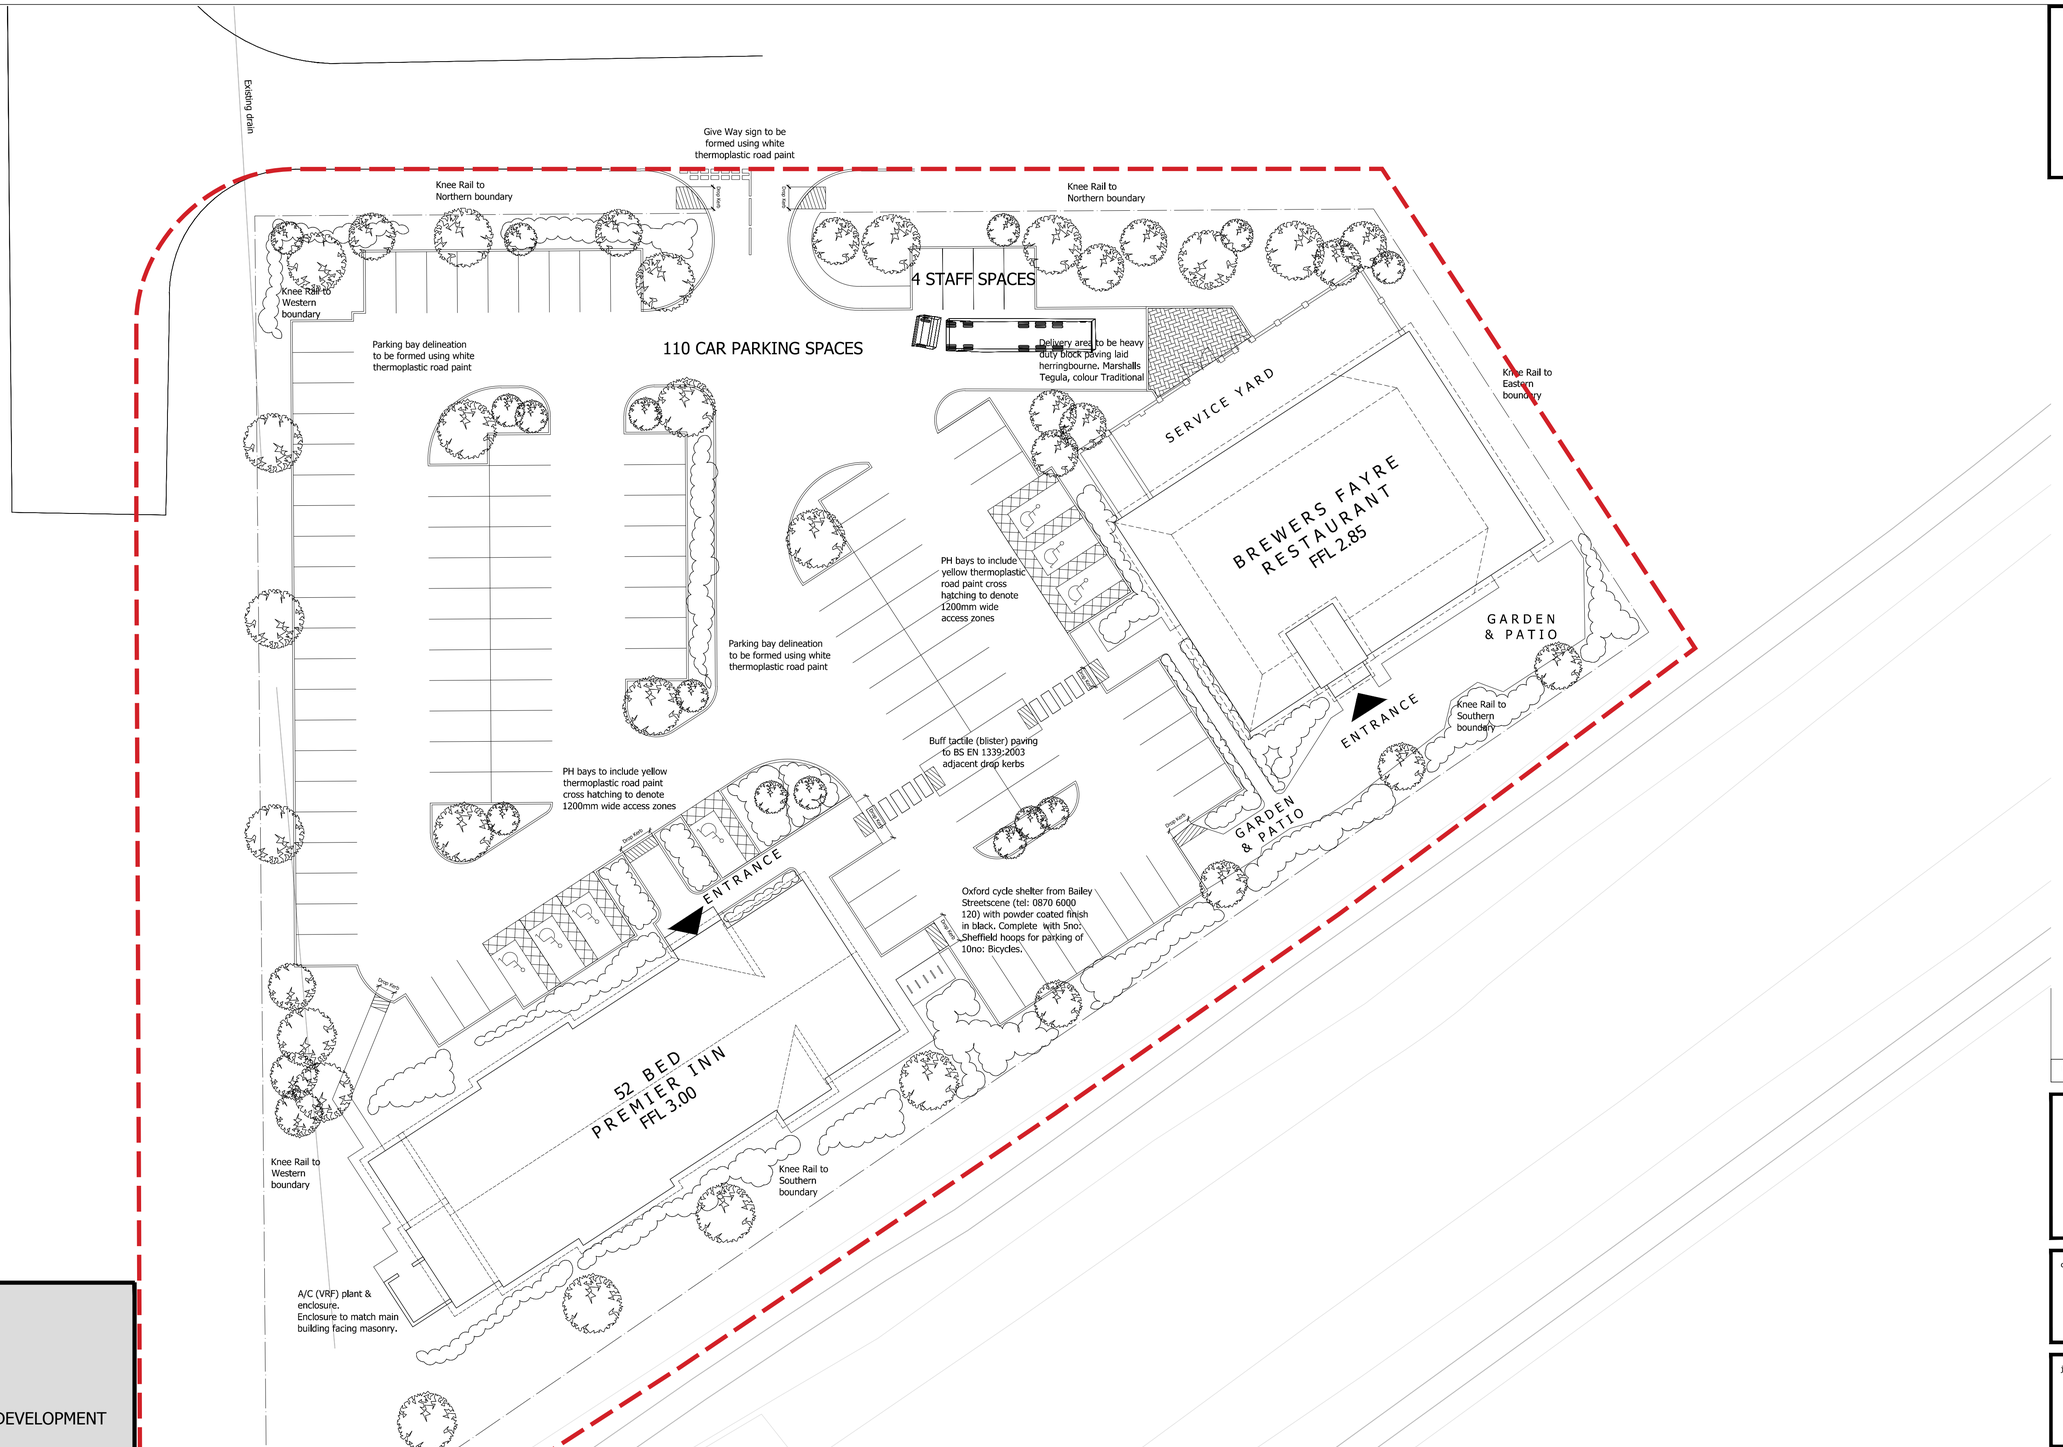


NOTE
All dimensions to be checked on site and any discrepancies to be notified prior to the commencement of work

Do not scale from this drawing

If in doubt ask

© arch-e-tech design limited

0 2 4 6 8 10

N

Rev	Revision Notes	date	Initial
C	GFFL amended in line with EA comments	01.05.14	JMT
B	Carpark kerbs amended to suit vehicle tracking	19.12.13	JFM
A	Building & site spot levels added. Red/blue lines omitted.	11.11.13	JFM

arch-e-tech design ltd
Butterthwaite House
Jumble Lane
Ecclesfield
Sheffield, S35 9XJ
Tel: 0114 2451021 Email: admin@archetech.co.uk

client: WHITBREAD PLC

job title: BREWERS FAYRE & PREMIER INN SPALDING

drg title: PROPOSED SITE LAYOUT

date	AUG 2013	drawn	JFM
scale	1:250	sheet	A1
drg no	1319/01	rev	C