






ELEVATION FROM ROAD

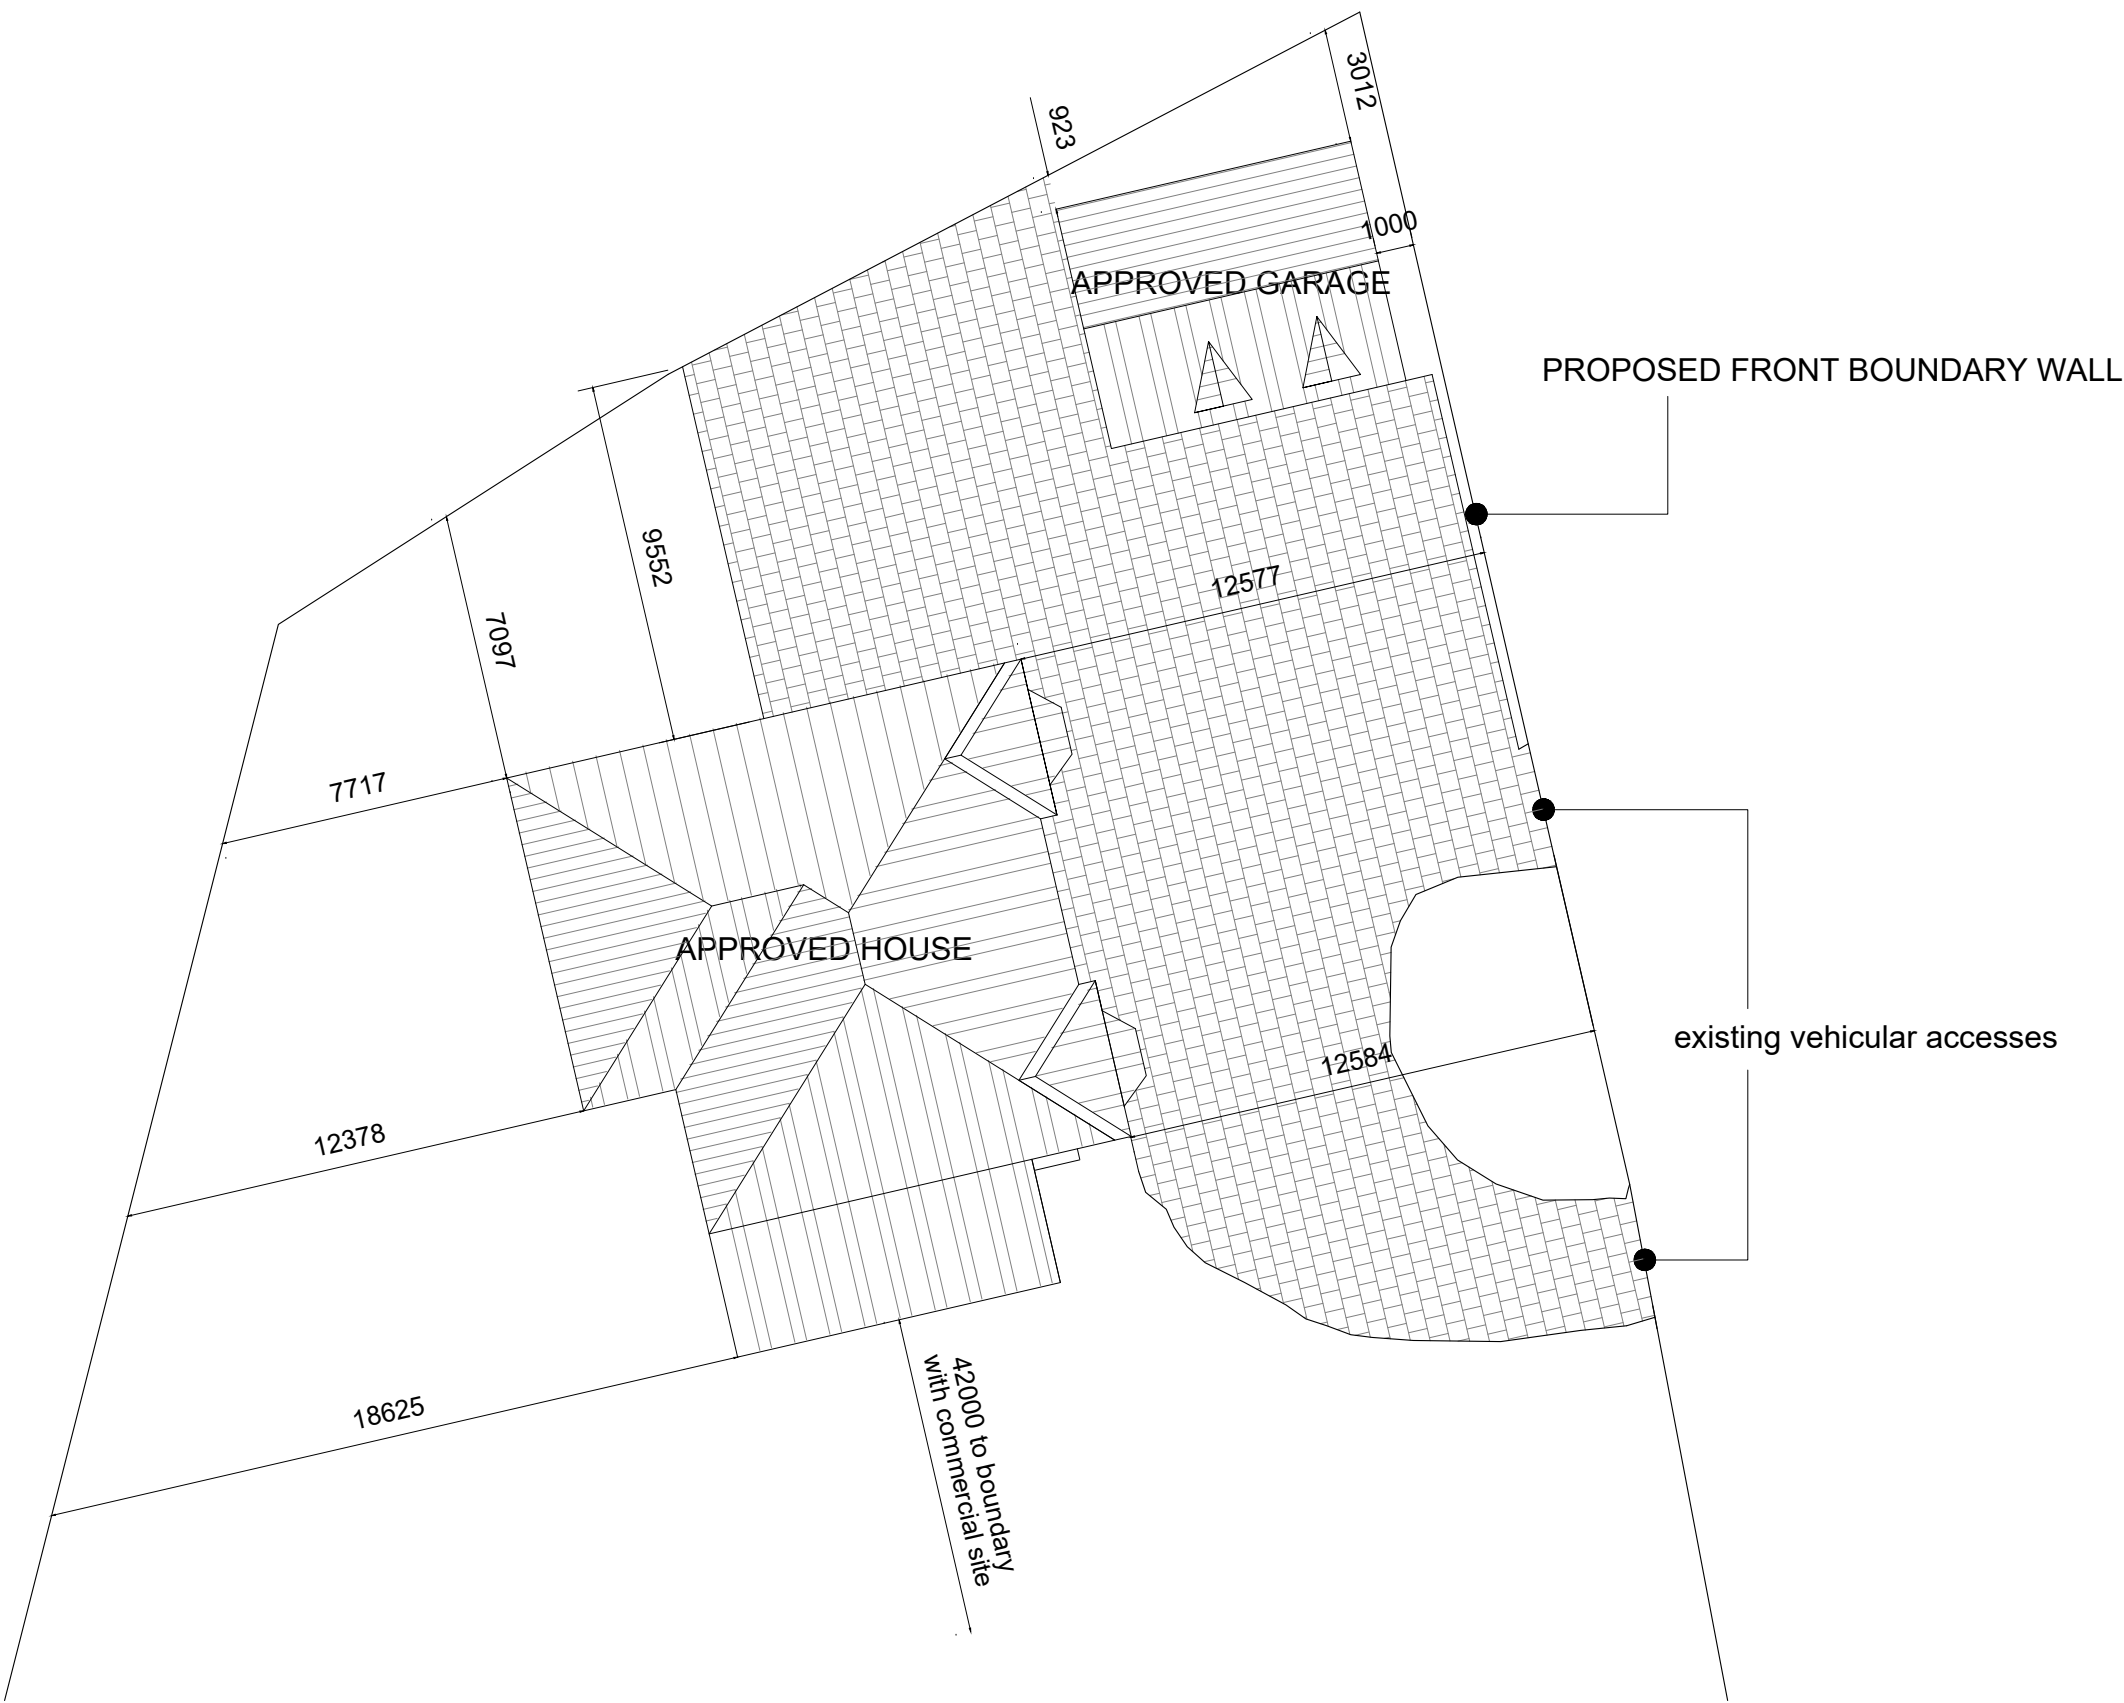

BLOCK PLAN 1:200

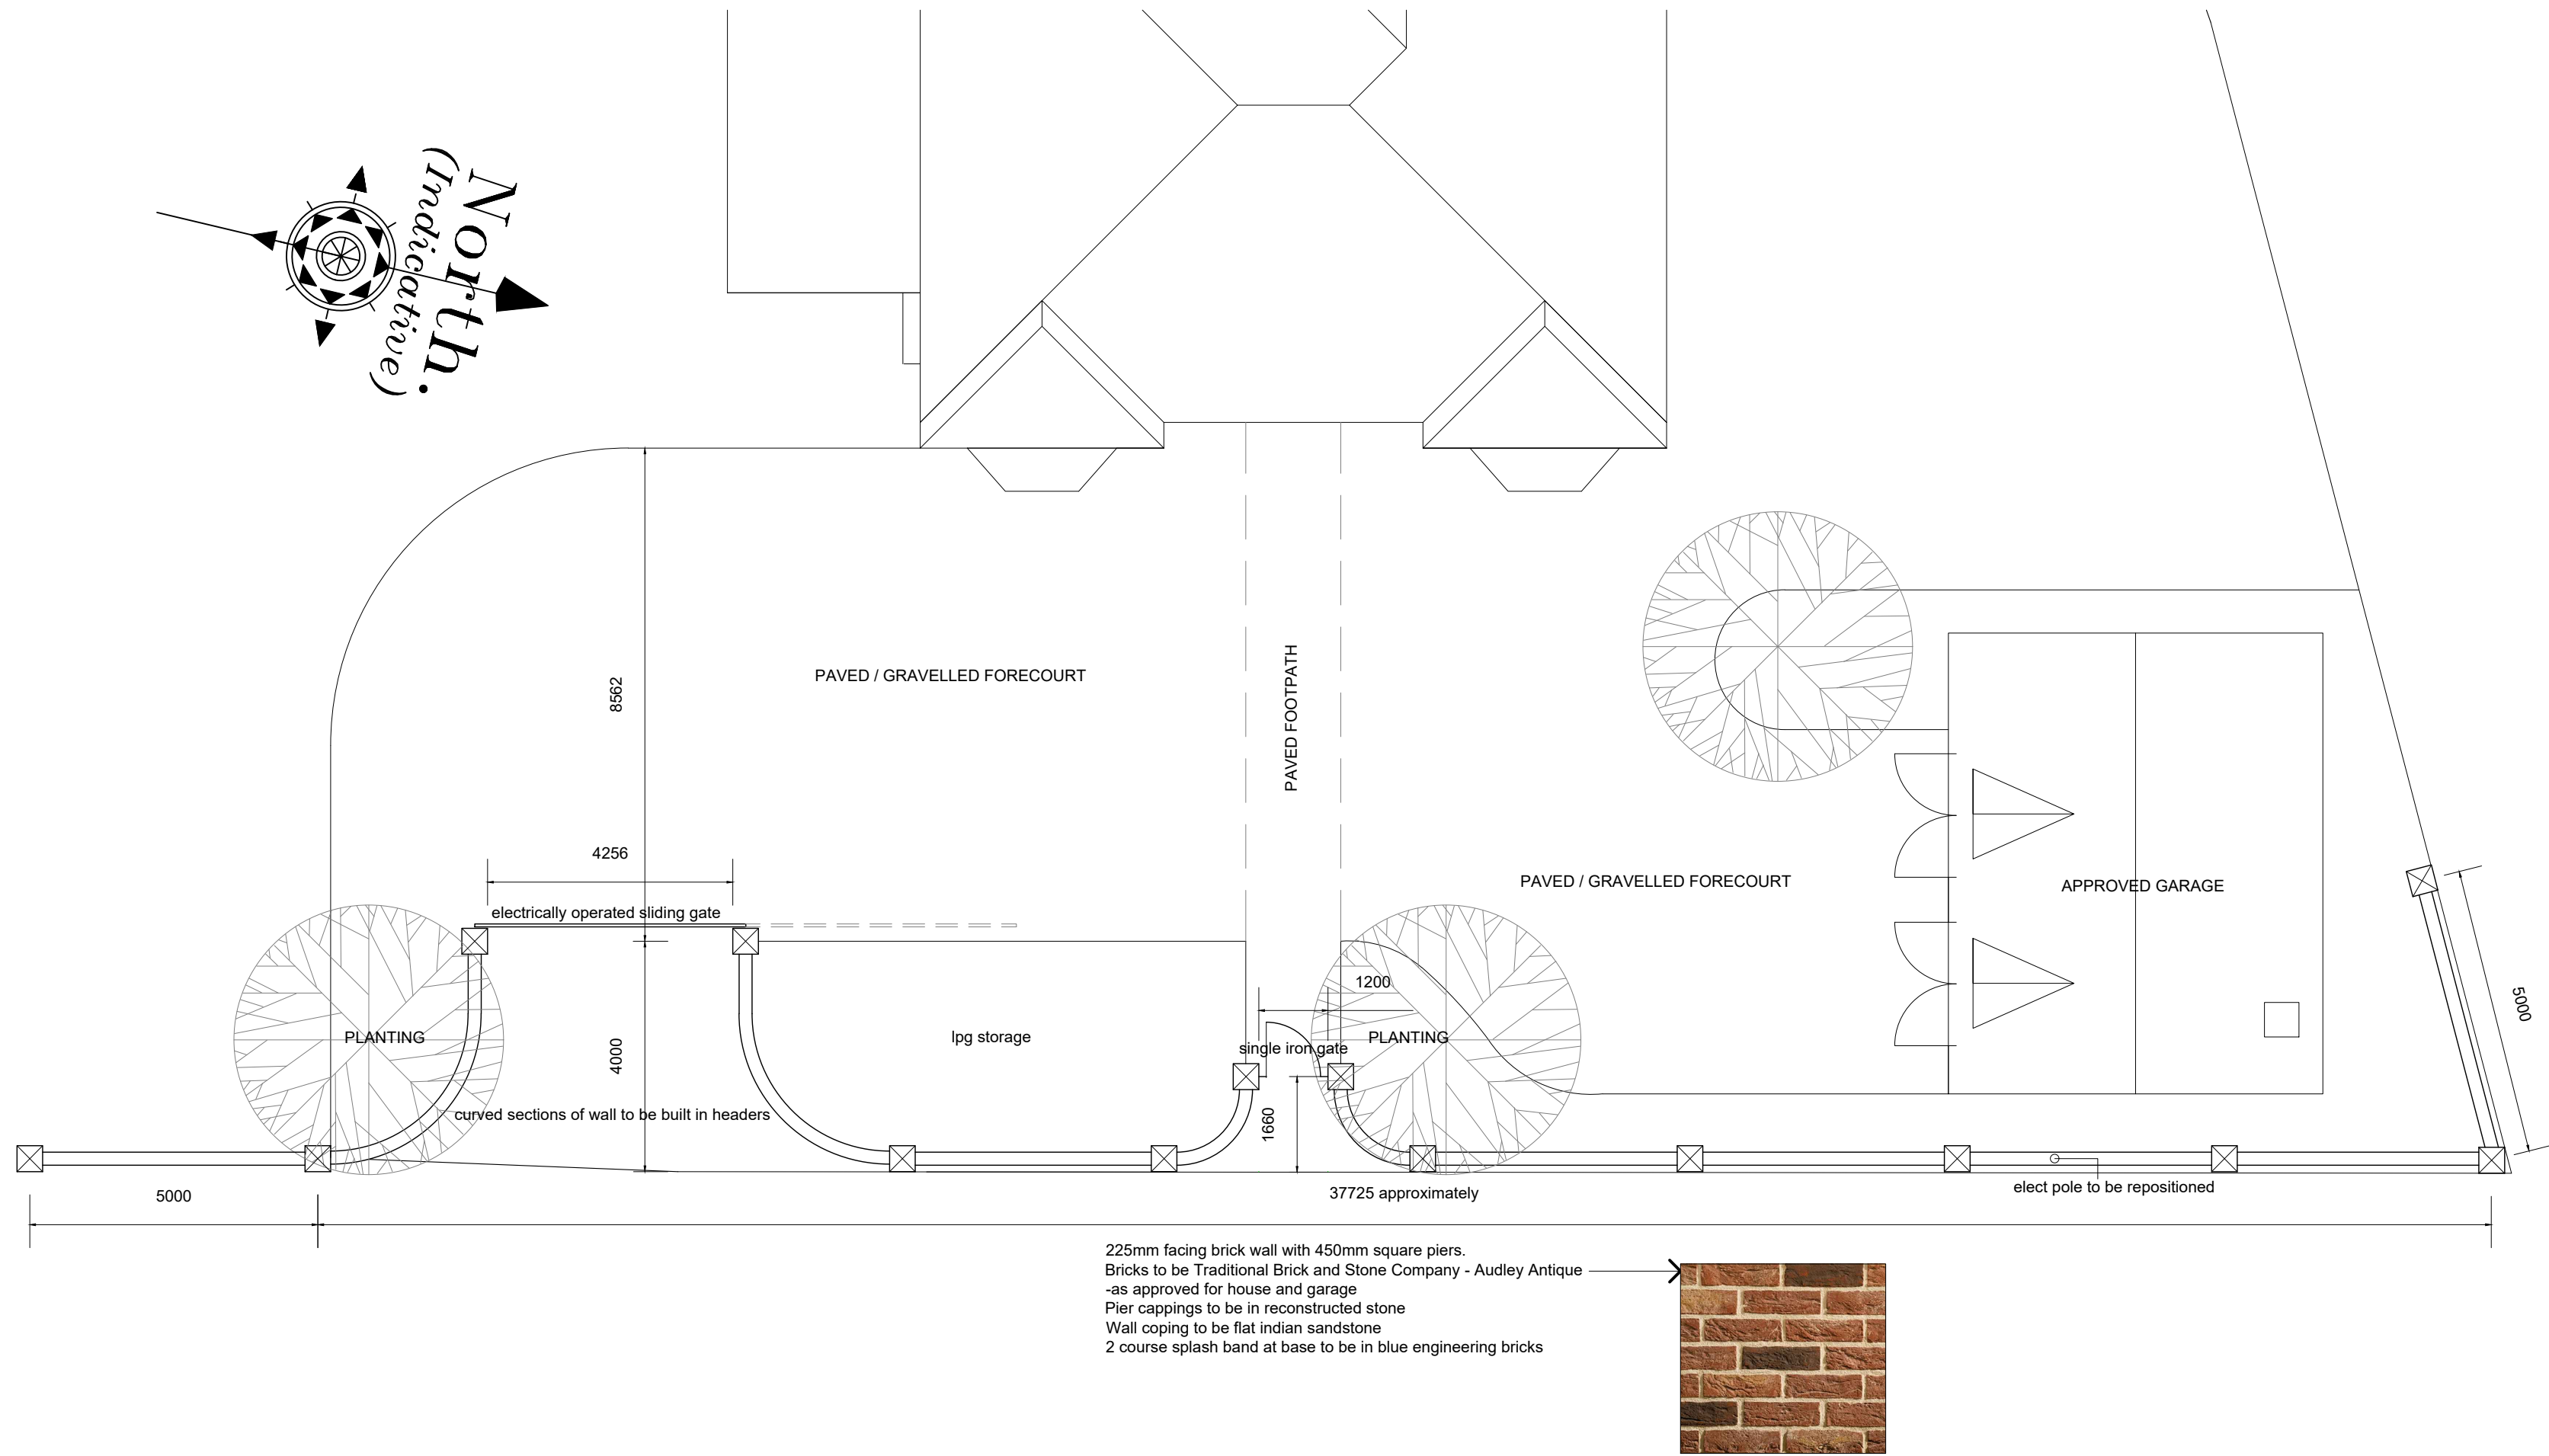

PROPOSED FORECOURT PLAN

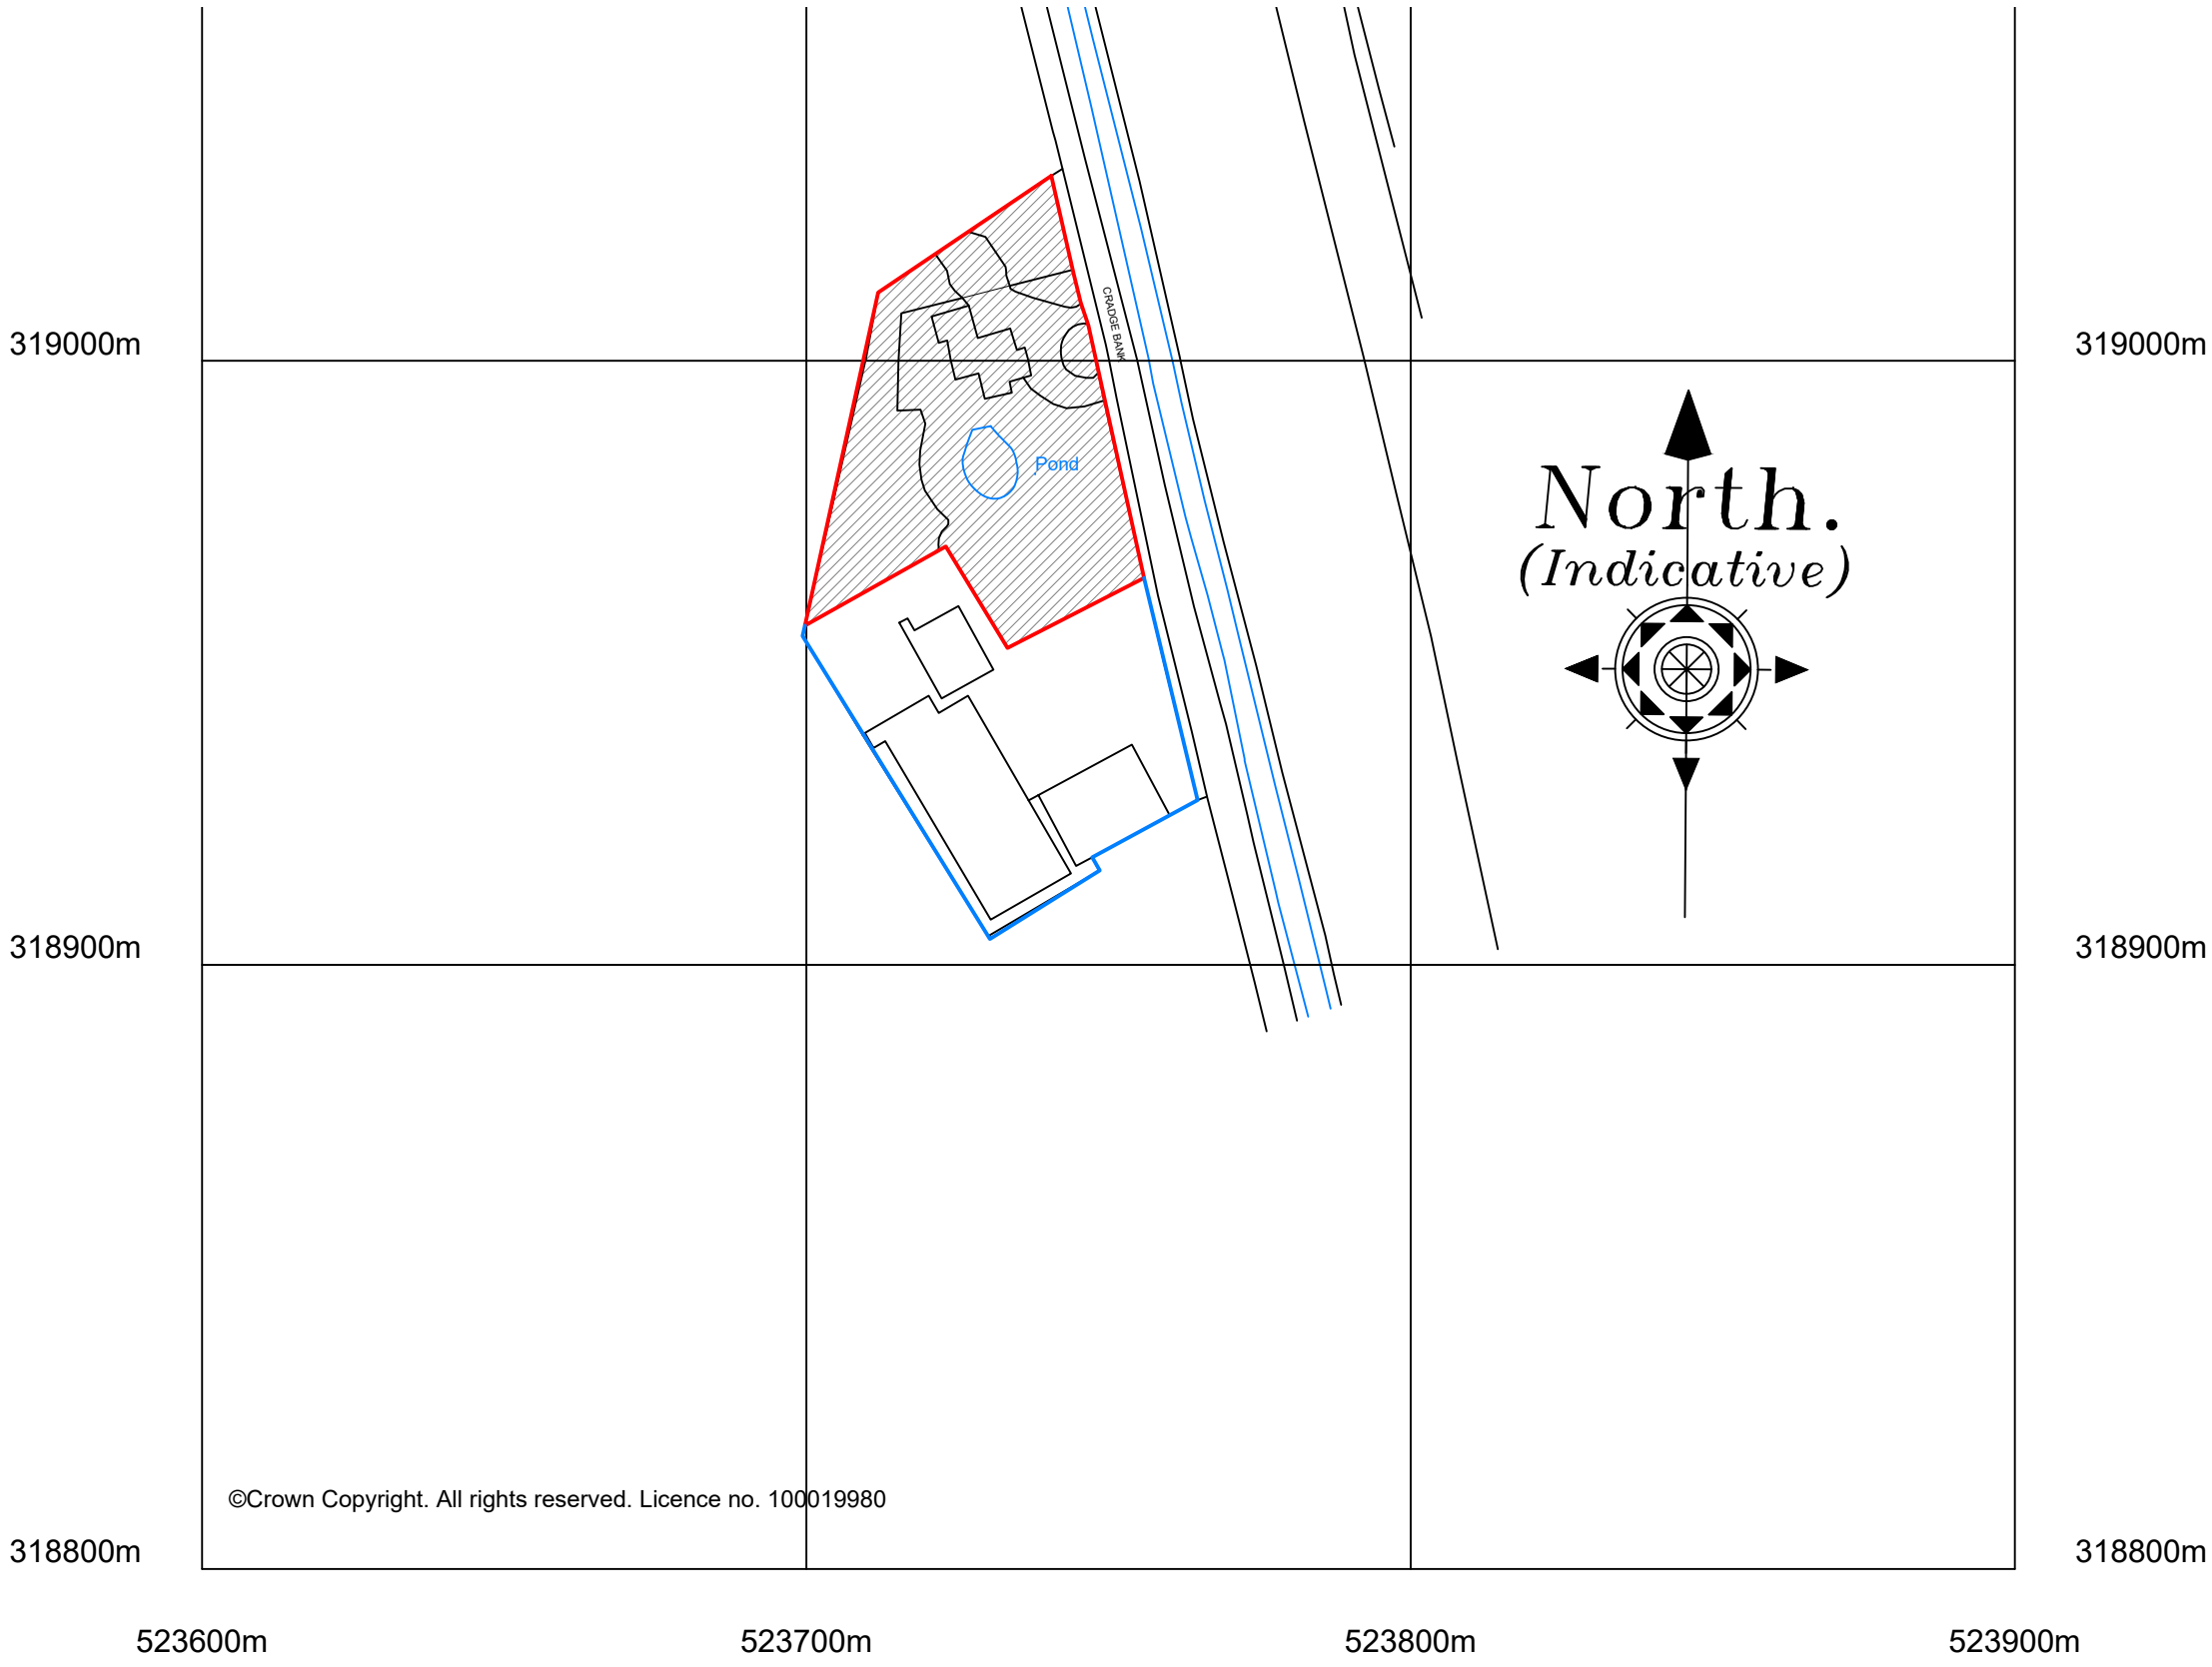

LOCATION PLAN 1:1250

Revision	Date	Drawn	Description
Client	Mr & Mrs D Jackson		
Project	Alteration and extension to Welland House, Cradge Bank, Spalding		
Drawing	Planning Application Drawing for Replacement Front Boundary Wall		
Scale	1:100 1:2001:1250 @ A1	Drawn	TAC
Chkd	AWM	Date	09/09/15
Drawing No.	12/317/PA/009		

