
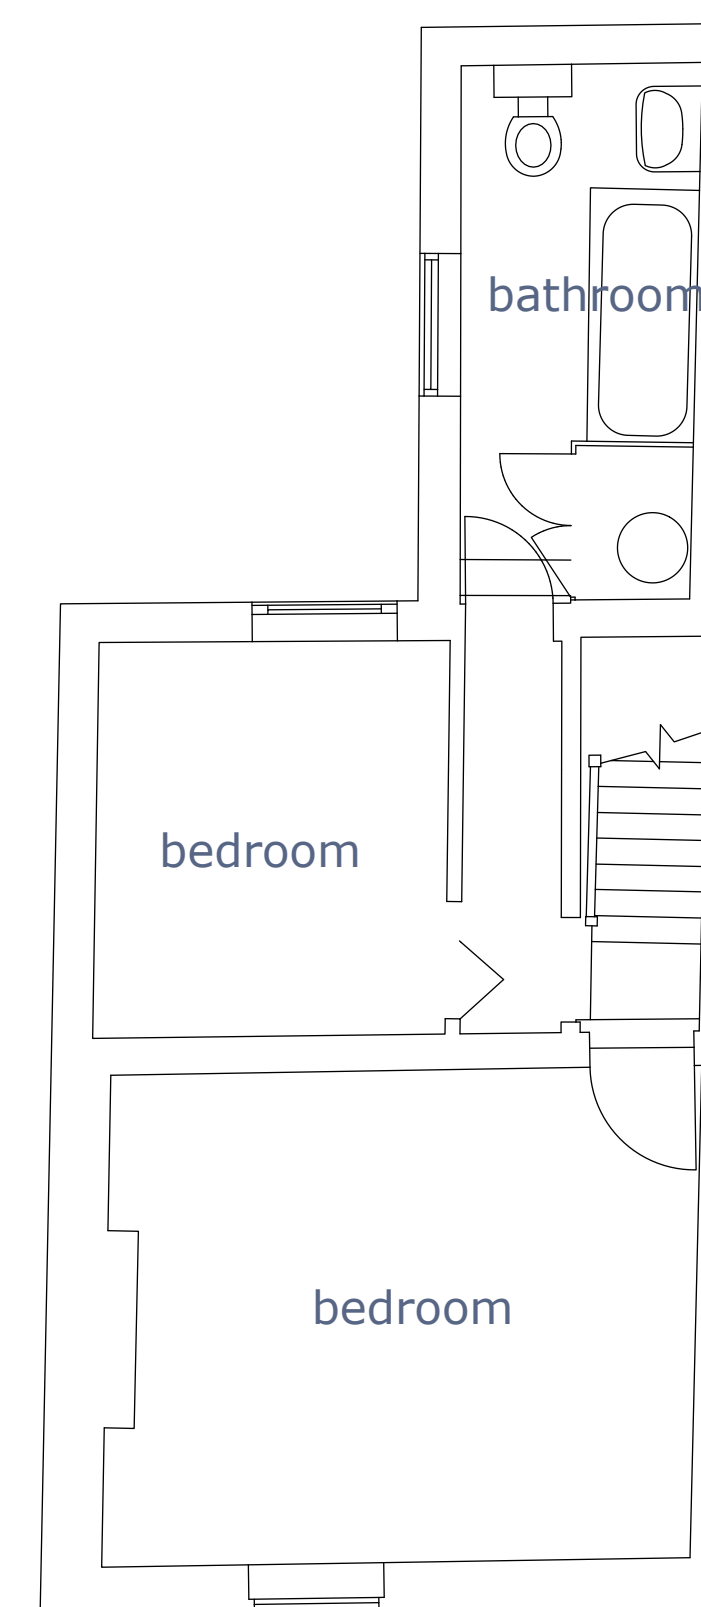
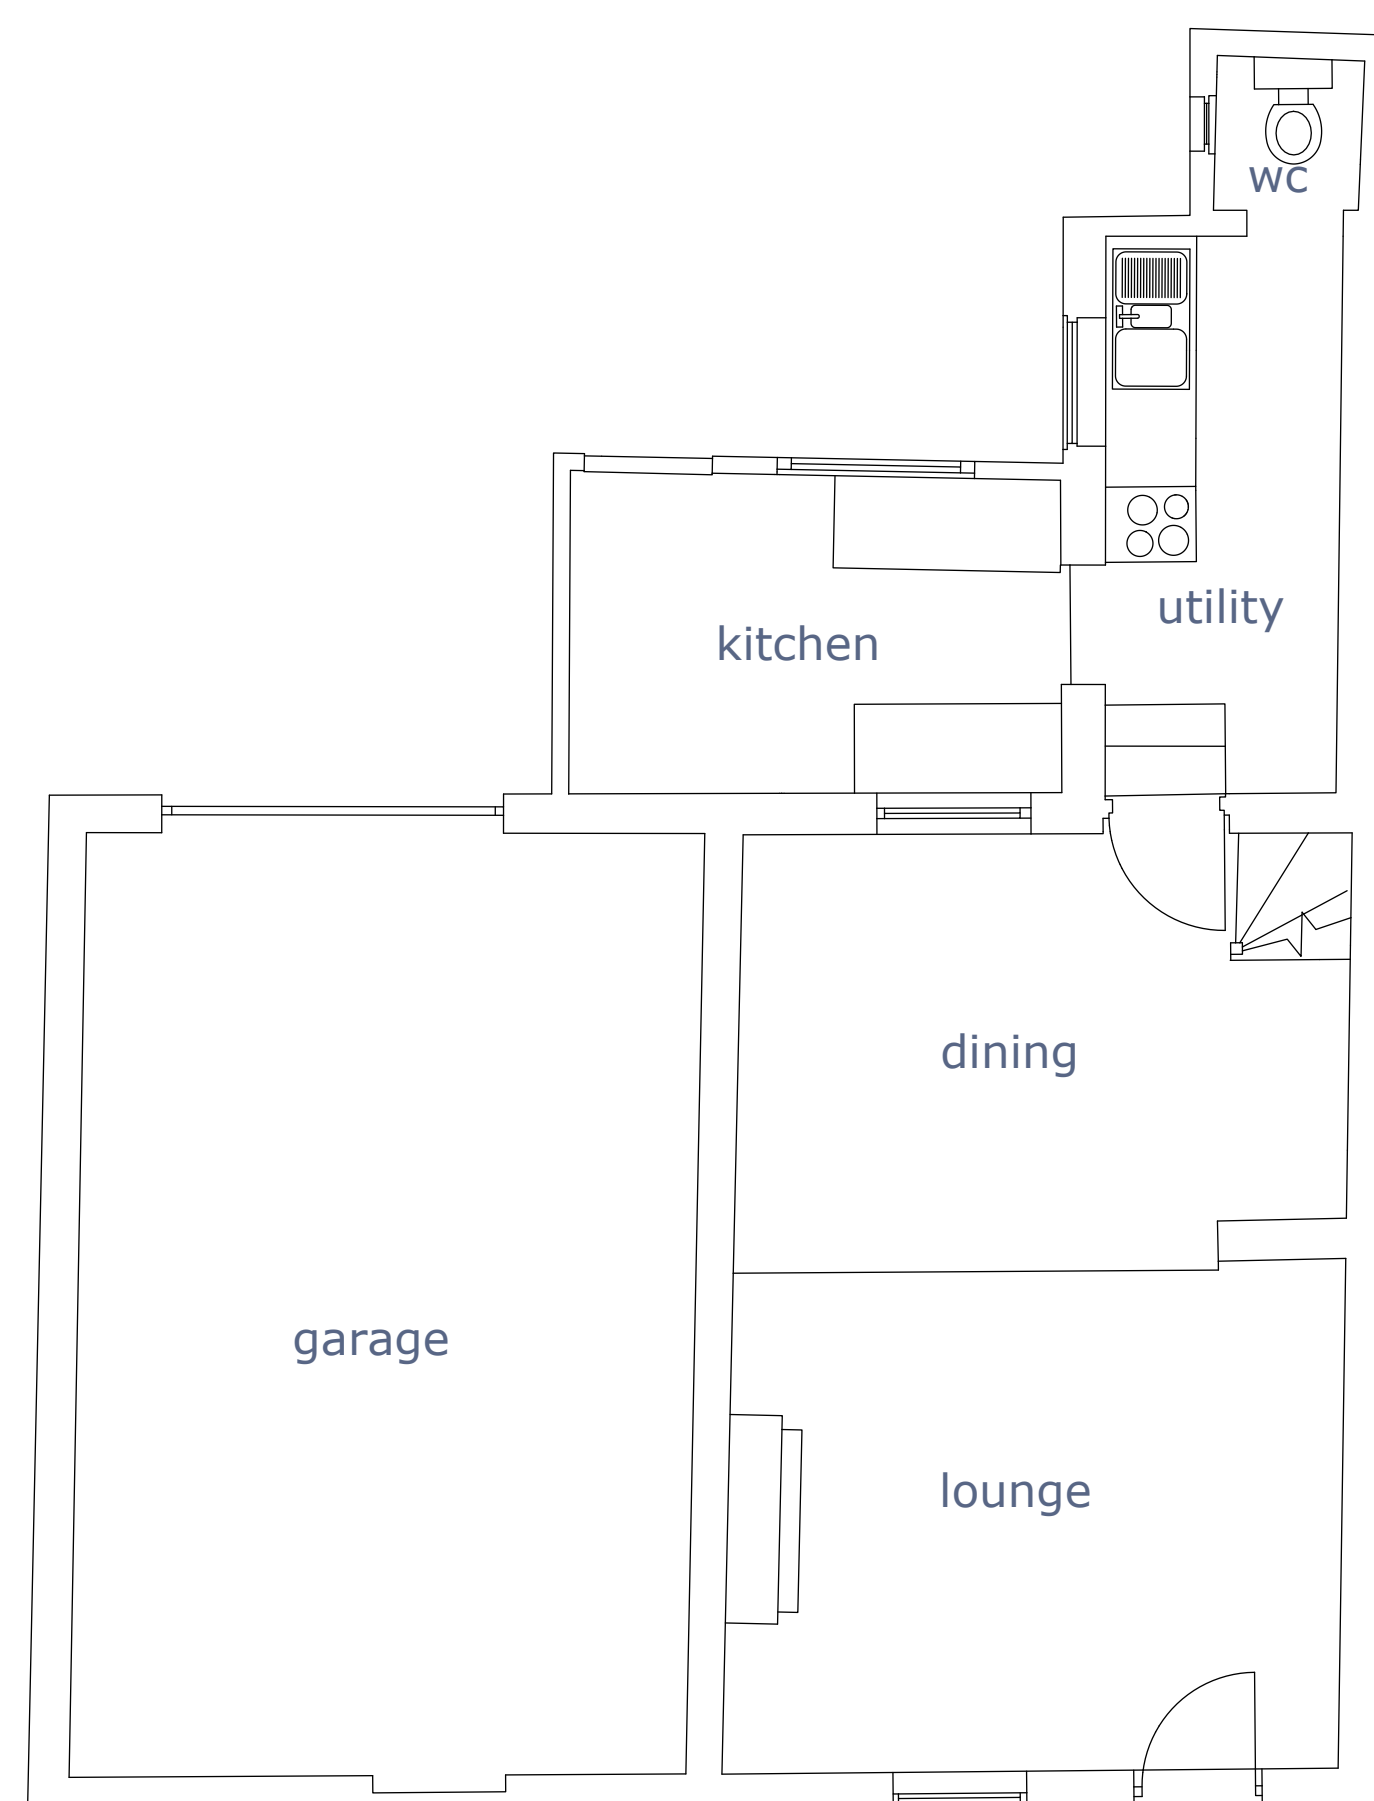
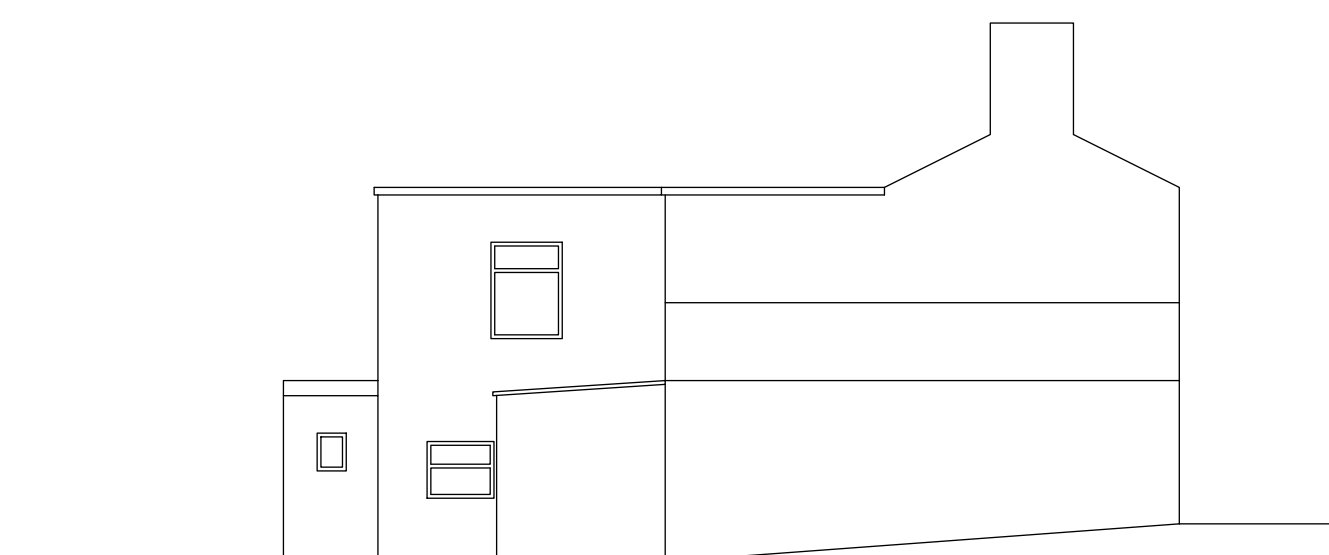


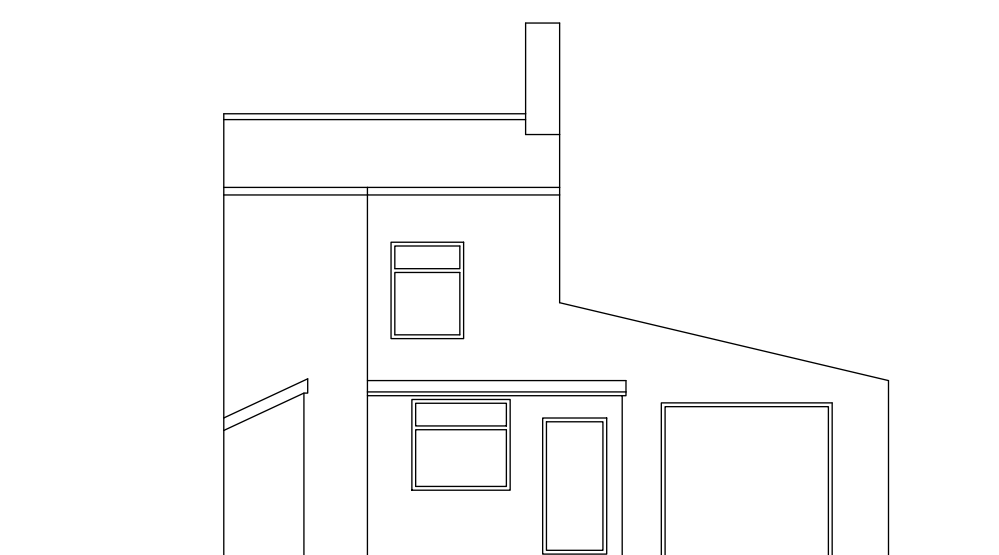

PROPOSED EXTENSION & ALTERATIONS TO EXISTING DWELLING AT 98 LONDON ROAD SPALDING for

[illegible]

DO NOT LOSE THIS DRAWING

EXISTING PLANS

1/50 1/100
AT A1

FEB 2023

J167-PL 13

Julian Warrick

Architectural Design Consultant



Email: julian@jwarrick-design-cons.com
Tel: 01775 820123
Mob: 07849 652067
JulianWarrick.co.uk
Houzz.co.uk

8 Beech Grove
Donington
Spalding
Lincs
PE11 4XQ