





FRONT

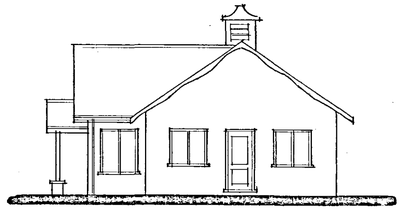


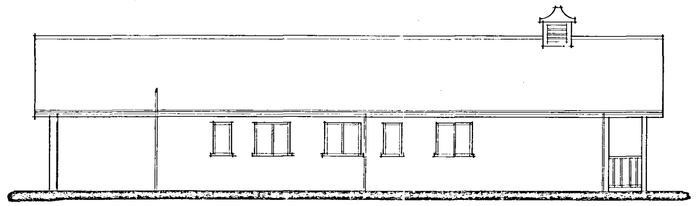

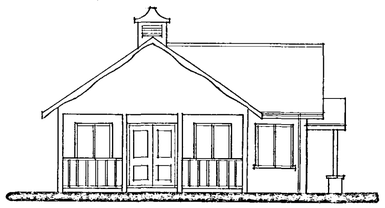


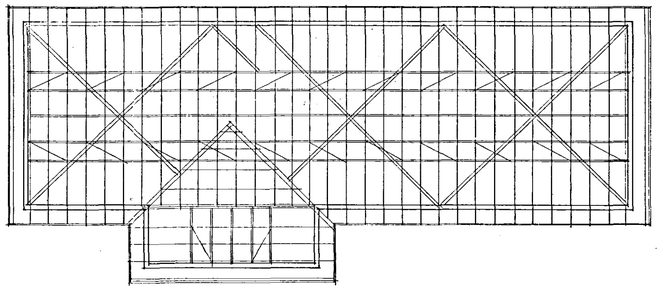

ROOF PLAN

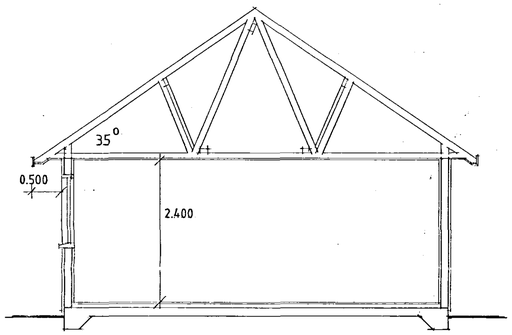

SECTION

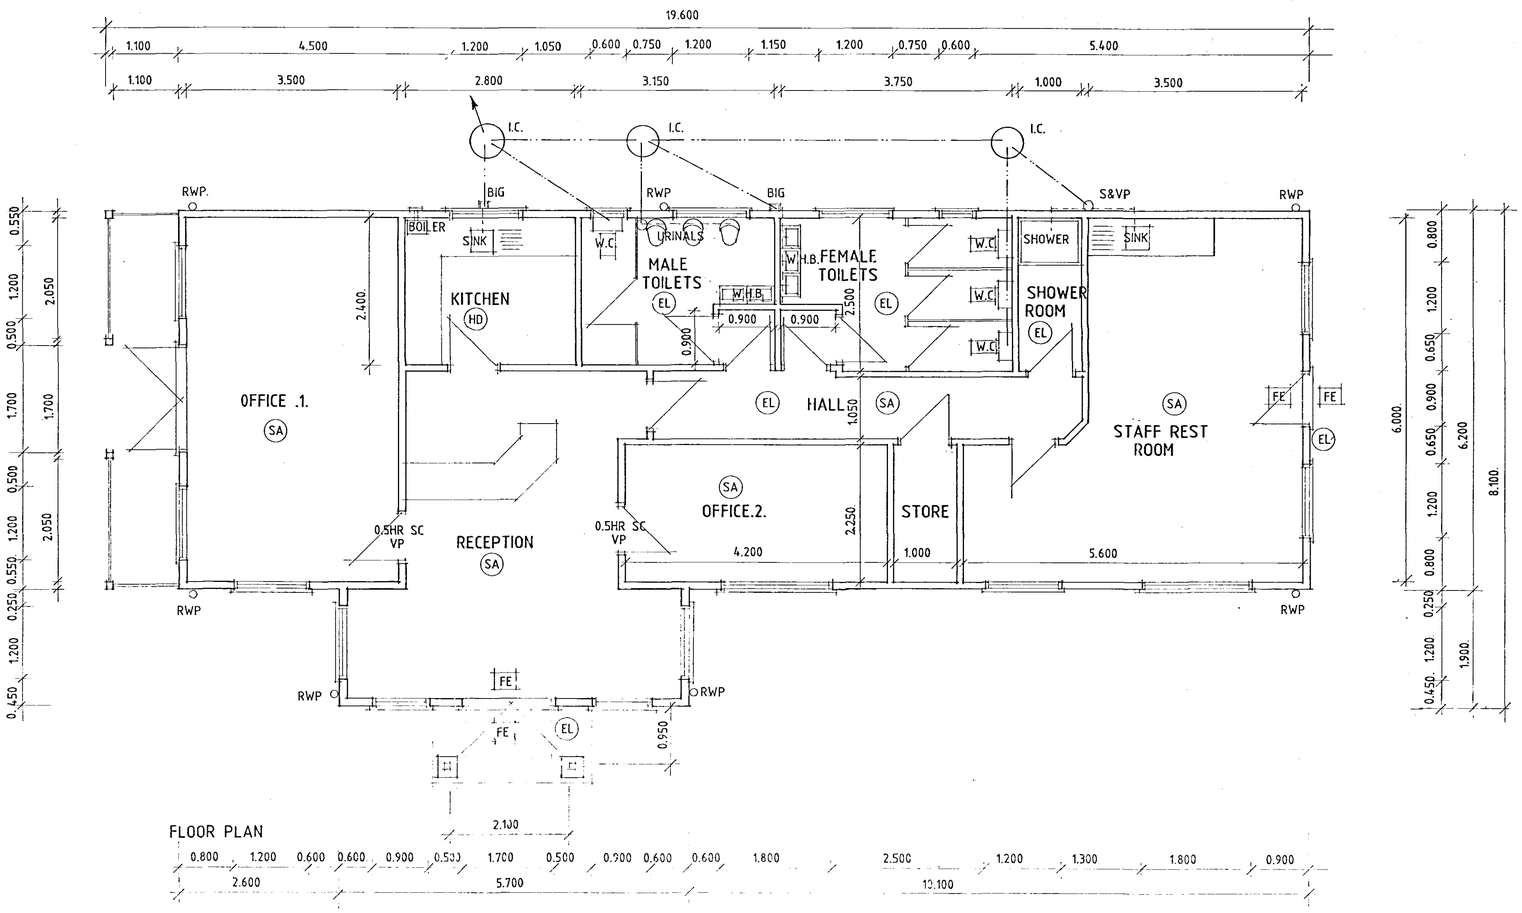

B - DETAILS ADDED 16.1.04
A - DESIGN ALTS. - 8.1.04

Status
CONSULTANTS IN ARCHITECTURE & PLANNING

PROPOSED OFFICE BUILDING
AT MALLARD ROAD, LOW
FULNEY, SPALDING FOR

OPPERMAN PLANTS
LTD.

1:50 1:100	SD03-109/2
DEC-03	B.GILHAM.

DETERMINED PLANS

SHDC
Planning & Development
- 2 FEB 2004
Ref 0134/04