

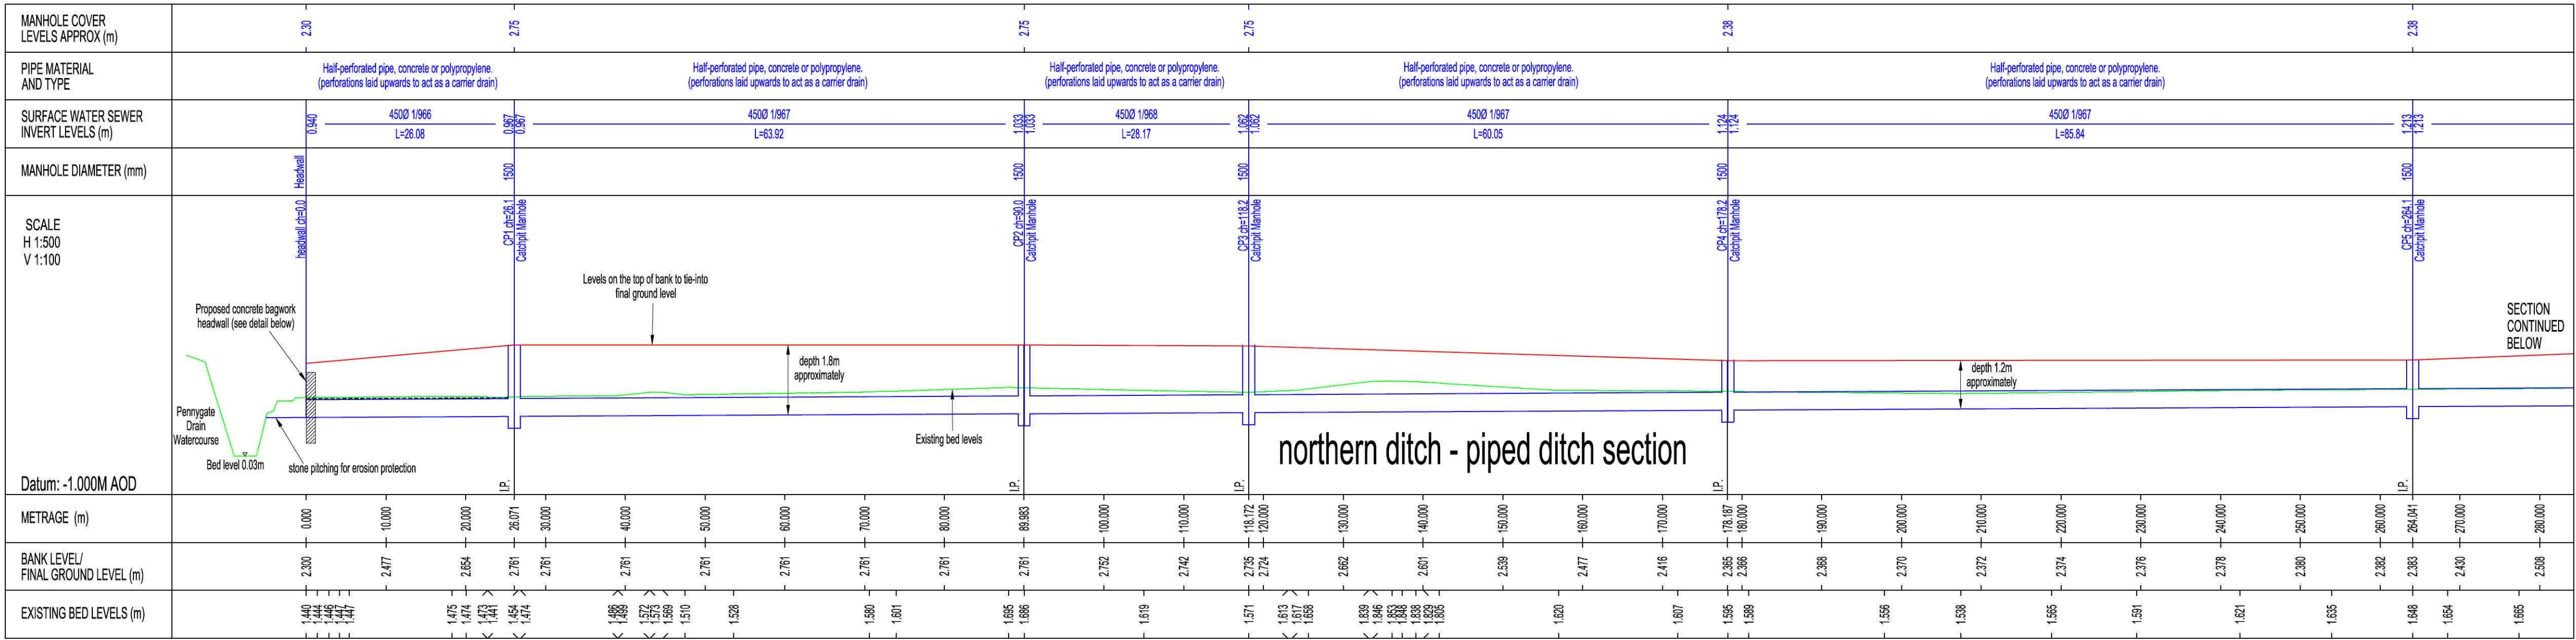
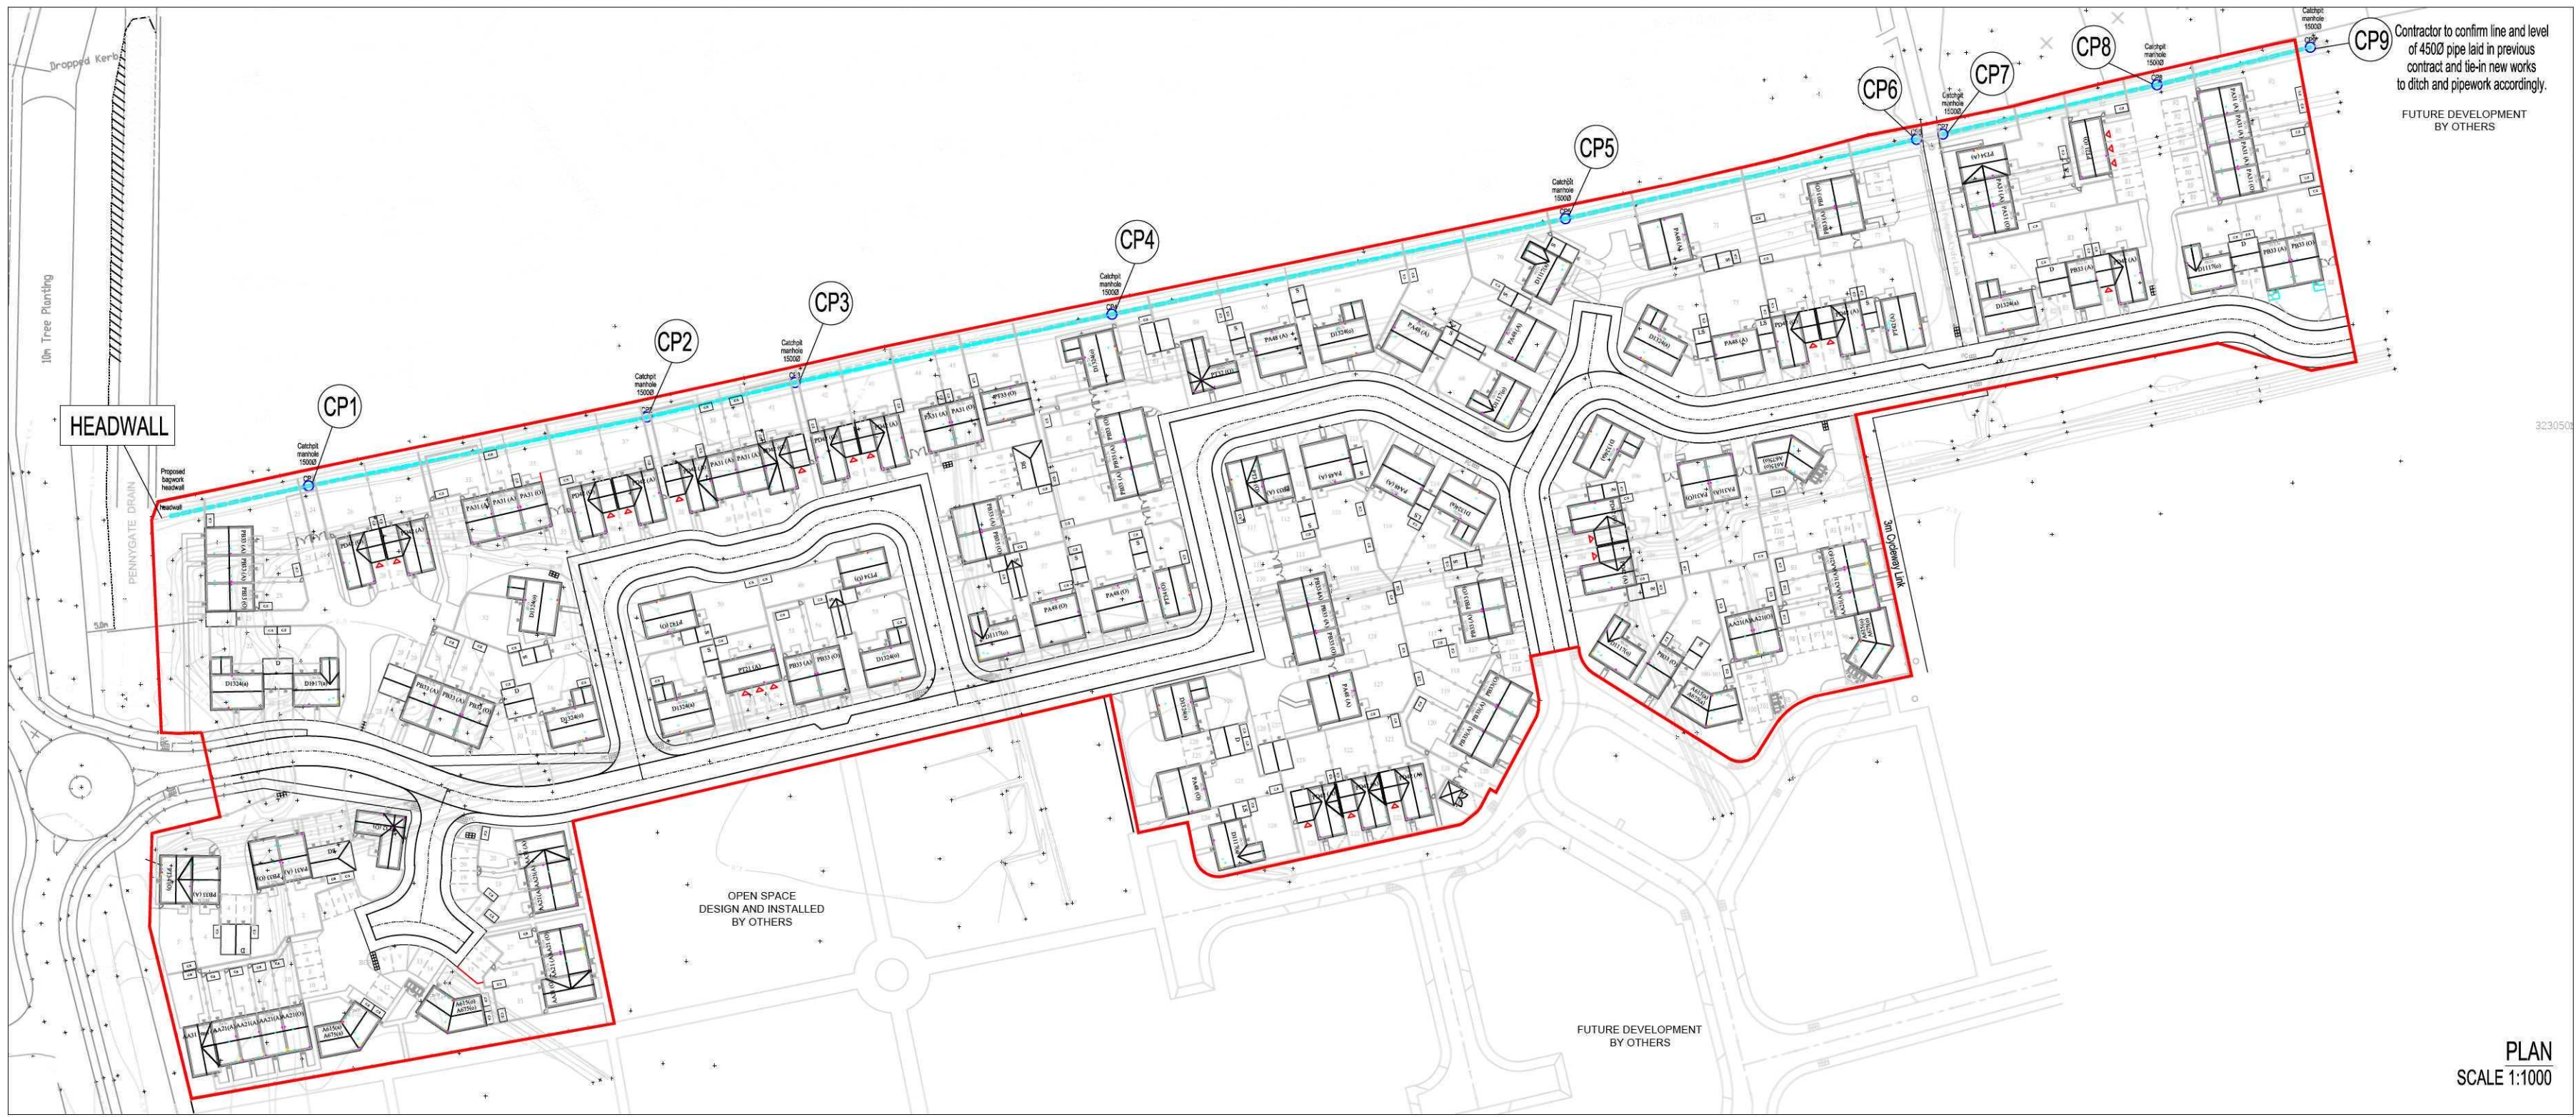
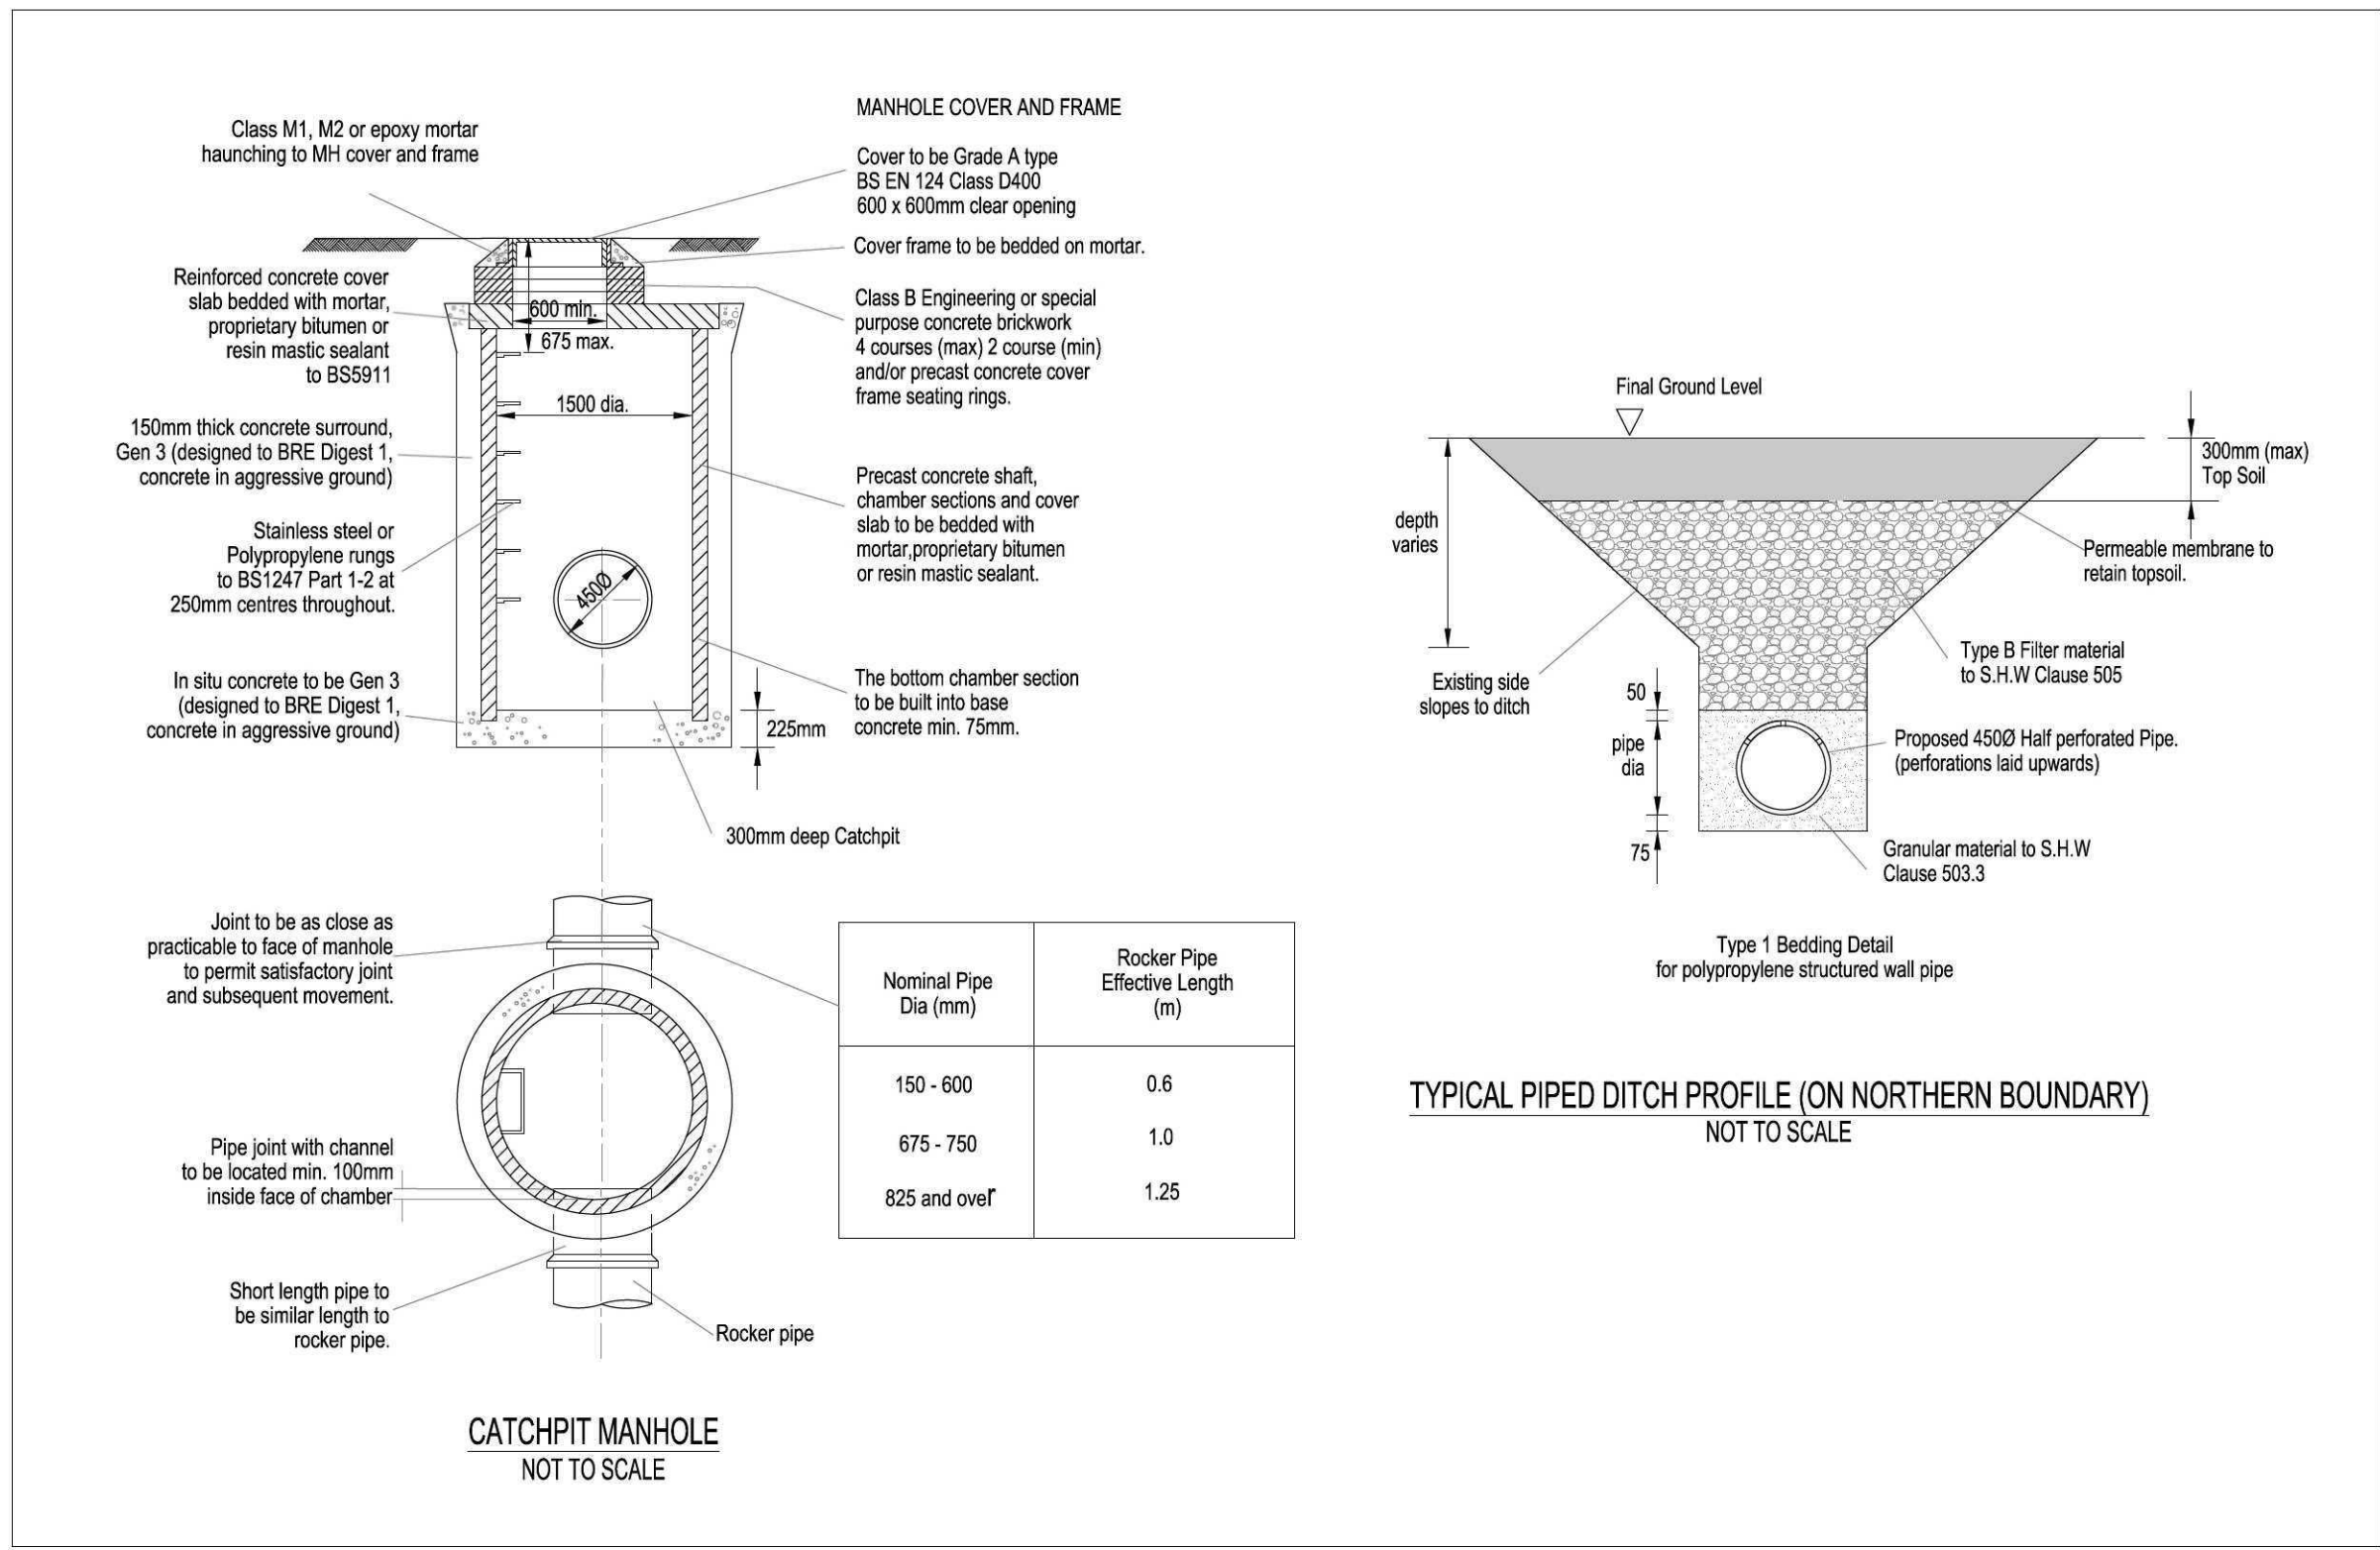


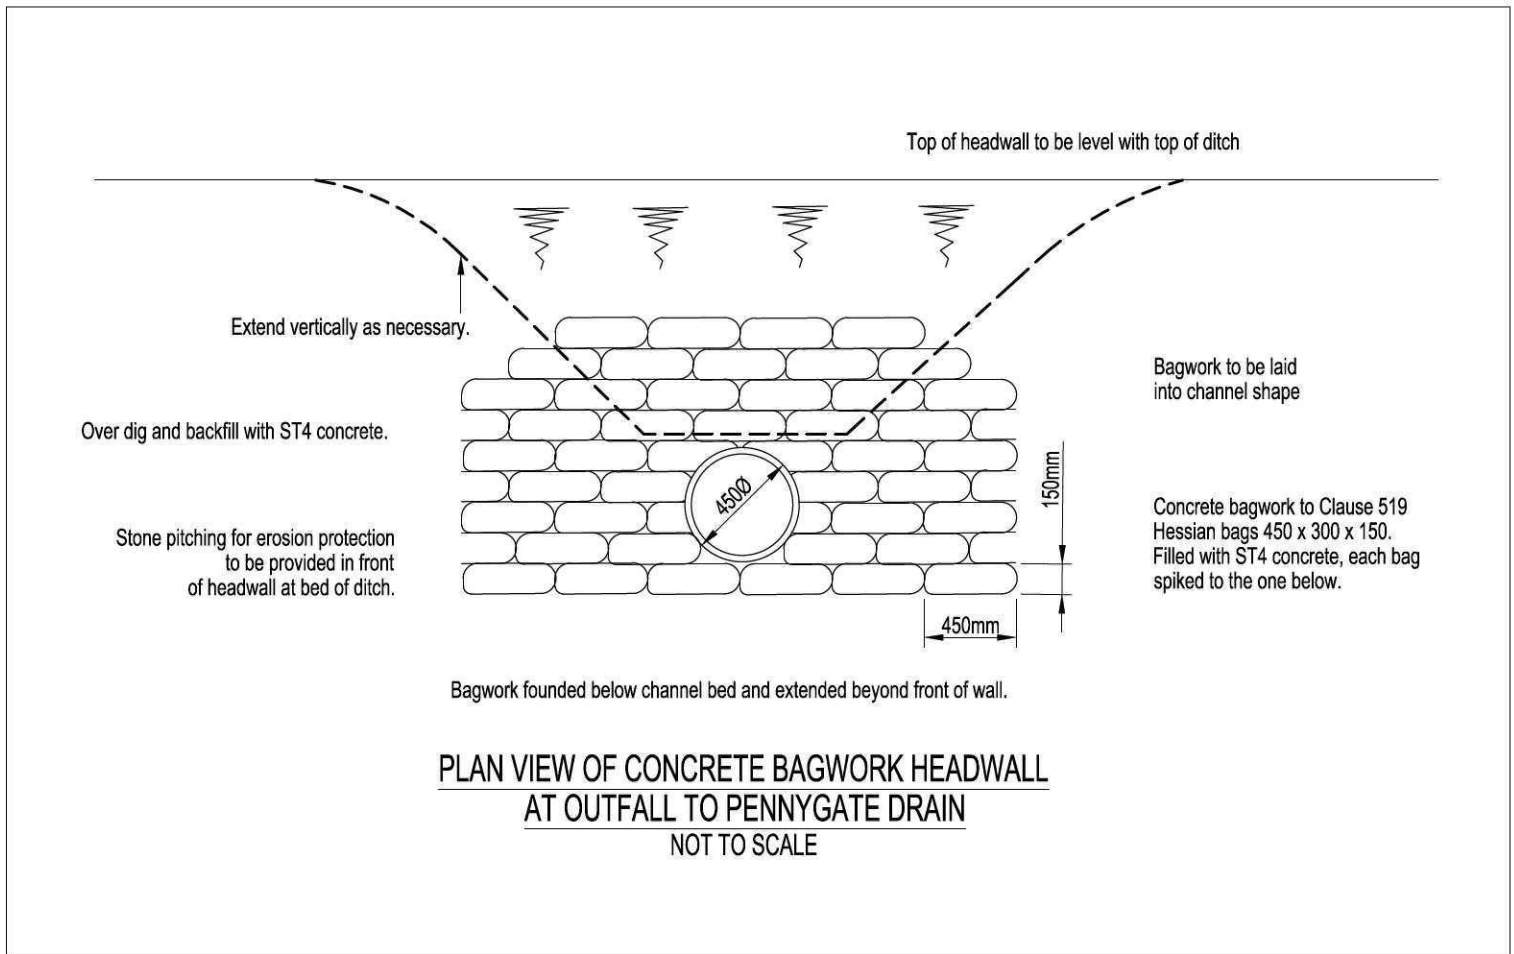

NOTES

- Existing ditch to be backfilled with compacted granular fill to within 300mm of finished ground, and 300mm (max) topsoil within grassed areas, as approved by the IDB.
- Pipe material to be either 450mm dia. concrete, Class 120 to BS EN 1916 and BS 5911 : part 1 OR 450mm dia. polypropylene structured wall pipe complying with the relevant provisions of WIS 4-35-01 and BBA approved.
- Pipes to be half perforated and laid with perforations upwards.
- MANHOLE COVER LEVELS ARE APPROXIMATE ONLY AND CAN BE ADJUSTED TO SUIT EXISTING LEVELS ON FAR BANK OF DITCH

TENDER

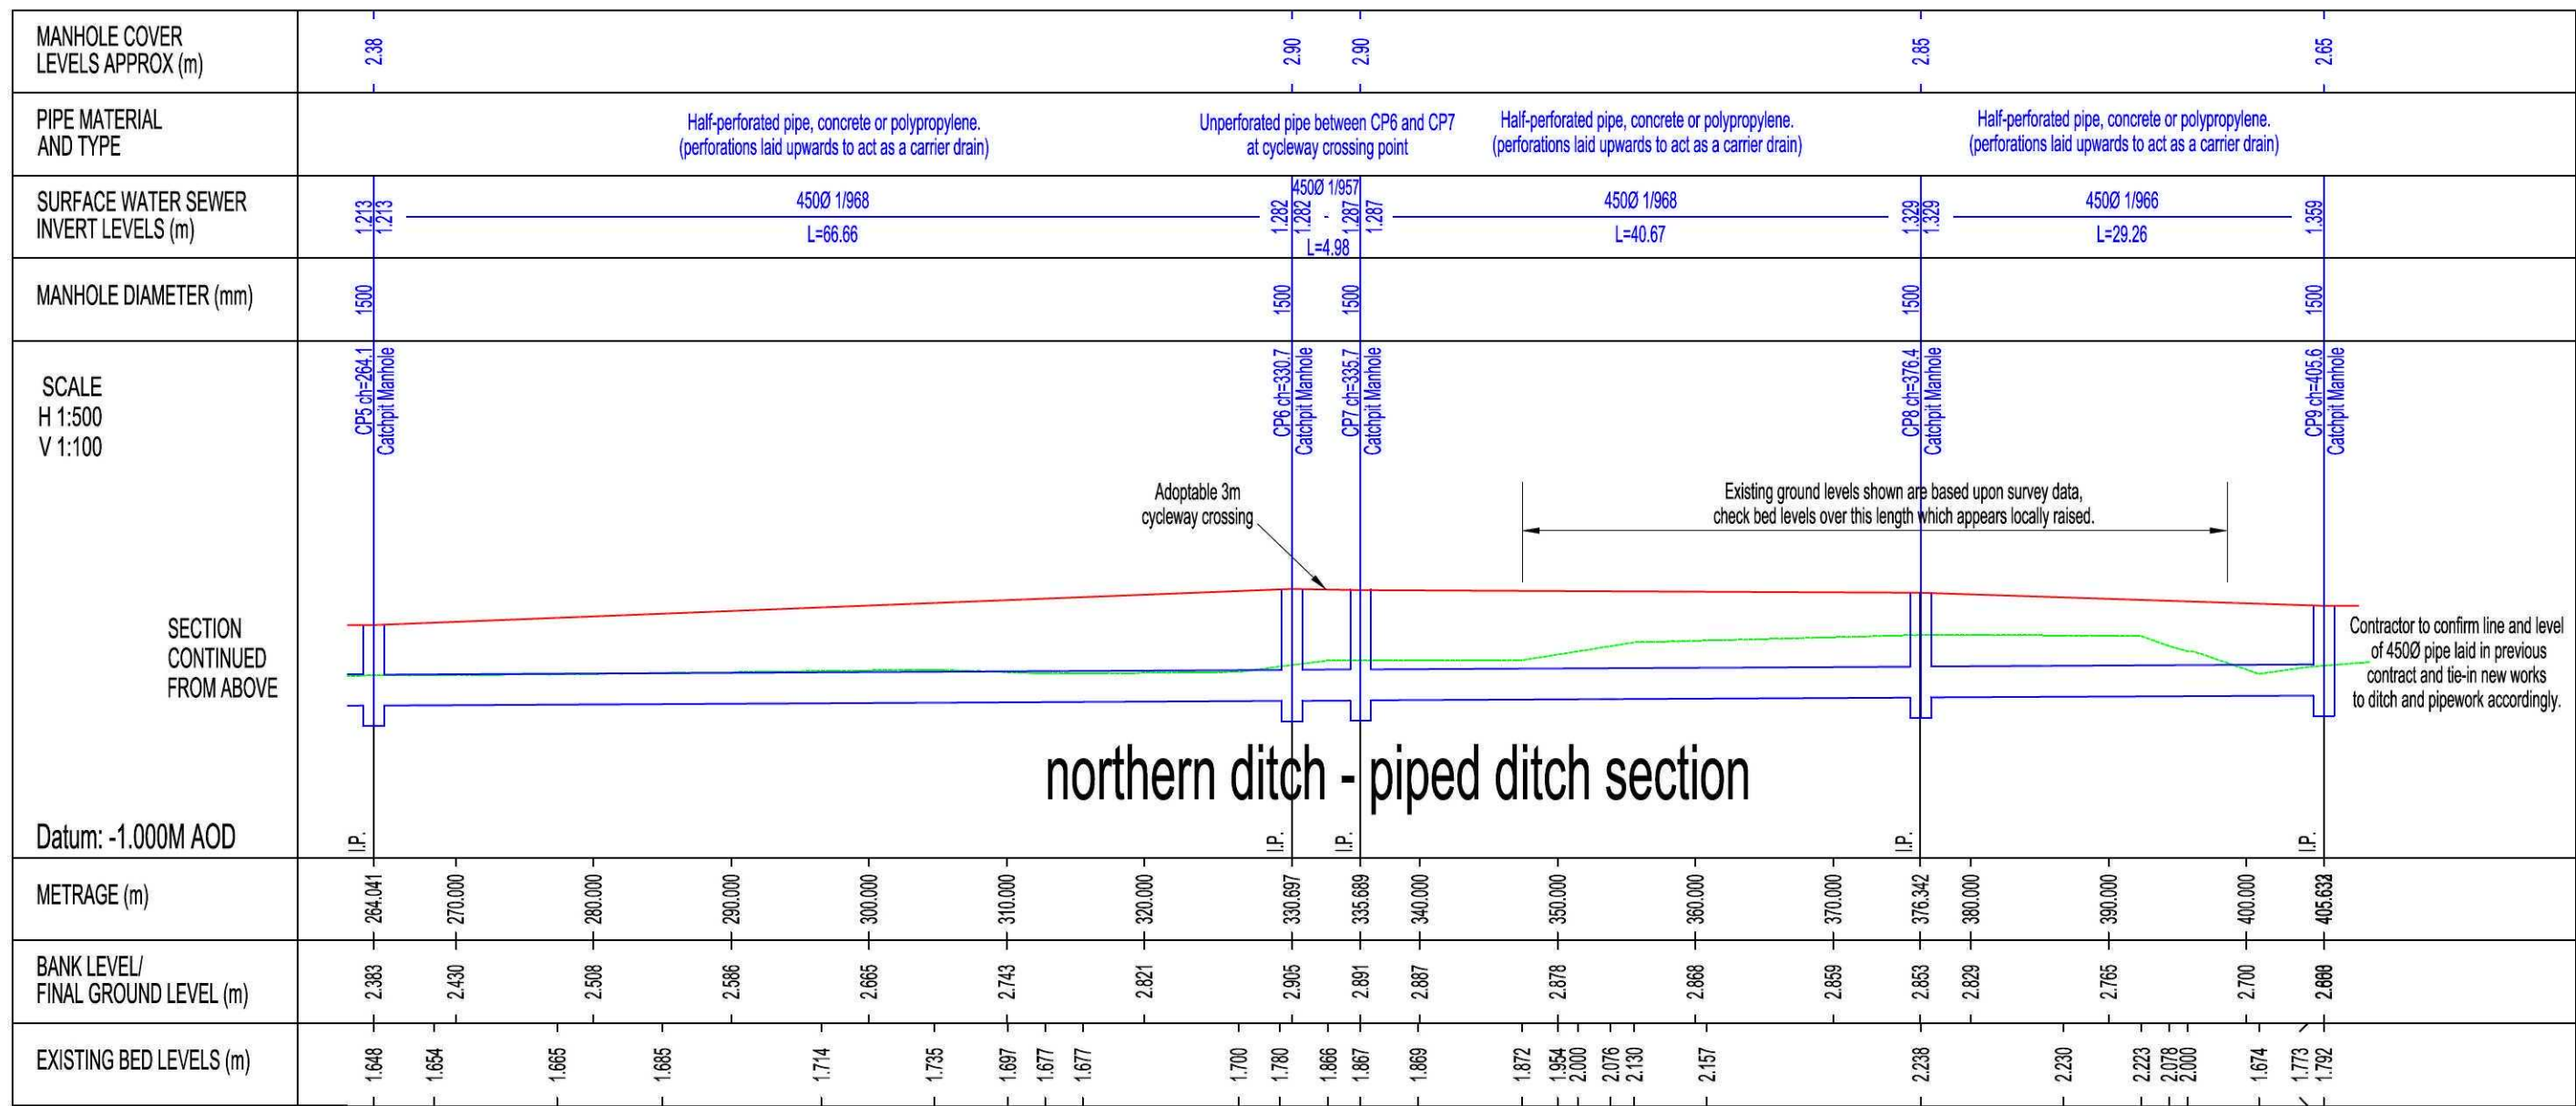

Rev No	Revision	Date	Drawn By	Checked By
A	Layout updated.	27/01/12	KPS	HGC

Written dimensions to be taken. Do not scale off the drawing.

Any discrepancies, written or scaled, should be brought to the attention of the engineer immediately.

This drawing is to be read in conjunction with the relevant Bills of Materials and Local Authority Specification.

CDM NOTE: The design has been undertaken as far as possible to avoid risks to health and safety or to reduce and control the effects of any unavoidable risks.

All relevant information identifying the unavoidable risks has been passed to the planning supervisor for inclusion in the Health & Safety plan.

The Health & Safety plan will be issued by the planning supervisor with these drawings.

Wormald Burrows Partnership
Civil Engineering Consultants
120 - 124 The Leas Road, Wigglewell, SC18 8AX
Tel: (01767) 317244 Fax: (01767) 315434
Web: www.wormaldburrows.com Email: engineer@wormaldburrows.com

Project:
Proposed Development at Wygate Park, Spalding, Lincolnshire

Drawing Description:
Piping of ditch at Northern Boundary.

Client:
Taylor Wimpey East Midlands Ltd
Unit 2, The Deans Business Park
Loversall Way, Leicester
LE19 1DX

Drawing Number:
TWY014/113/A

Drawn By:
AMZ
Date:
18.11.11

Checked By:
HGC
Date:
18.11.11

WBP Drawing Number:
E2239/14/A

