SCHEDULE

76	5
88	6
91	4
95	3
111	10
120	10
127	2
133	2
140	4
141	2
158	7
159	7
164	6
170	6
TOTAL	74

Joinery – white painted
Windows – white U.P.V.C

900mm post and wire

450mm post and rail

1800mm timber fence

1800mm facing brickwork

Material Schedule Horseshoe Road Spalding

Plots 1-4/12-14/51-53/63-69 inc
Ibstock Cavendish Lindsey Rose with Chelwood Berkshire Red details
Sandtoft Double Pantile Peat

Plots 19-24/38-41/45-48 inc
Ibstock Hardwicke Oxton Red Multi with Chelwood Berkshire Red details
Sandtoft Double Pantile Bracken

Plots 7-11/27-31/36/37/54-56 inc
Ibstock Hardwicke Oxton Gold Multi with Chelwood Nevada Buff details
Sandtoft Double Pantile Rustic

Plots 5/6/15-18/25/26/32-35/42-44/49/50/57-62/70-74 inc
Ibstock Cavendish Welbeck Village Blend with Chelwood Berkshire Red details
Sandtoft Double Pantile Bracken

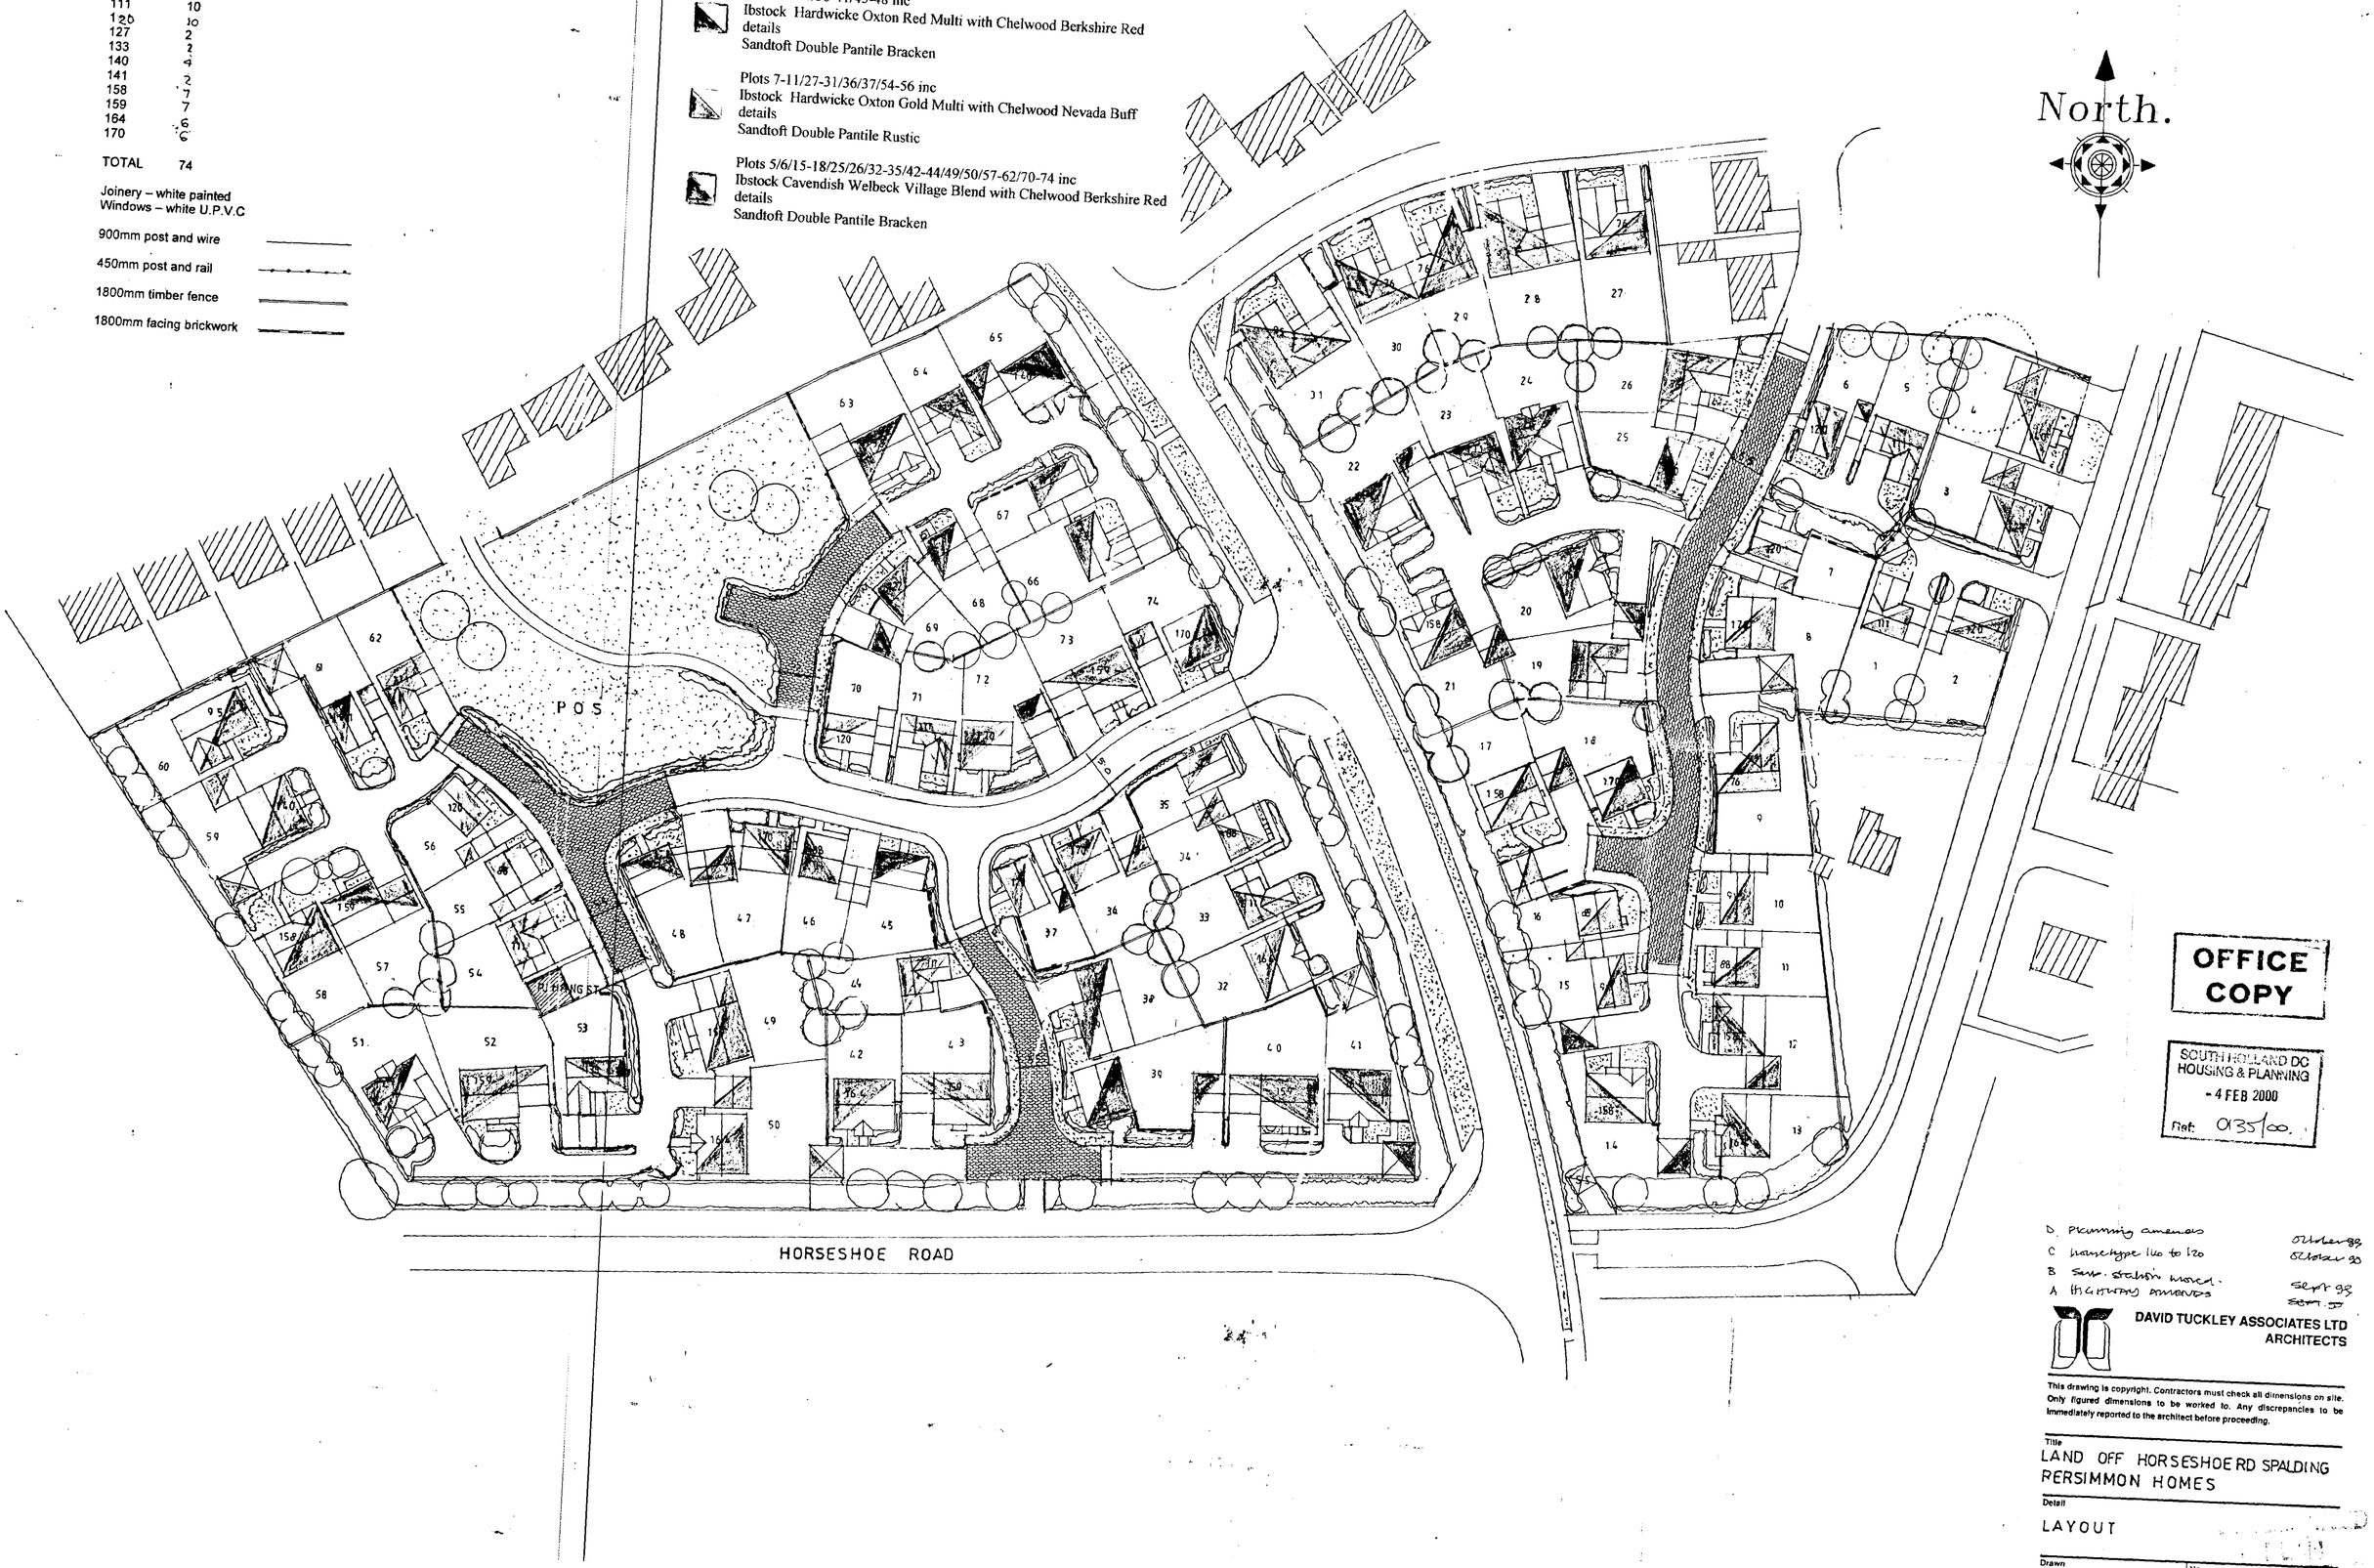

OFFICE COPY

SOUTH HOLLAND DC
HOUSING & PLANNING
- 4 FEB 2000
Ref: 0135/00.

D. Planning amends — October 99
C Housetype 116 to 120 — October 99
B Sub-station moved. — Sept 99
A Highway amends — Sept 99

DAVID TUCKLEY ASSOCIATES LTD
ARCHITECTS

This drawing is copyright. Contractors must check all dimensions on site. Only figured dimensions to be worked to. Any discrepancies to be immediately reported to the architect before proceeding.

Title
LAND OFF HORSESHOE RD SPALDING
PERSIMMON HOMES

Detail
LAYOUT

Drawn
Date
No. 1938/1