



DC
IG
035/96

Black Swan
Yard
access



SHOP FRONTS 15 and 16 NEW ROAD
SPALDING for M.C. HERD.
Scale 1:50.

Drawing no. 146/
January 1996

Black
Swan
Yard

Nº 15

Tunnel
access

new door

no. 16

new line of shop-fronts

no. 17

flat cobble infill
Mary E. Cresswell M.B.A.T.
Horseshoe Bridge
Spalding
Lincolnshire PE11 3JA
Telephone 0775 72 36 56

unsafe frontage to be removed

EXISTING SHOP FRONTS nos 15 and 16



0135/96.

Black Swan
Yard
access




vacant property

SHOP FRONTS 15 and 16 NEW ROAD
SPALDING for M.C. HERD.
Scale 1:50.

Drawing no. 146
January 1996

Black
Swan
Yard

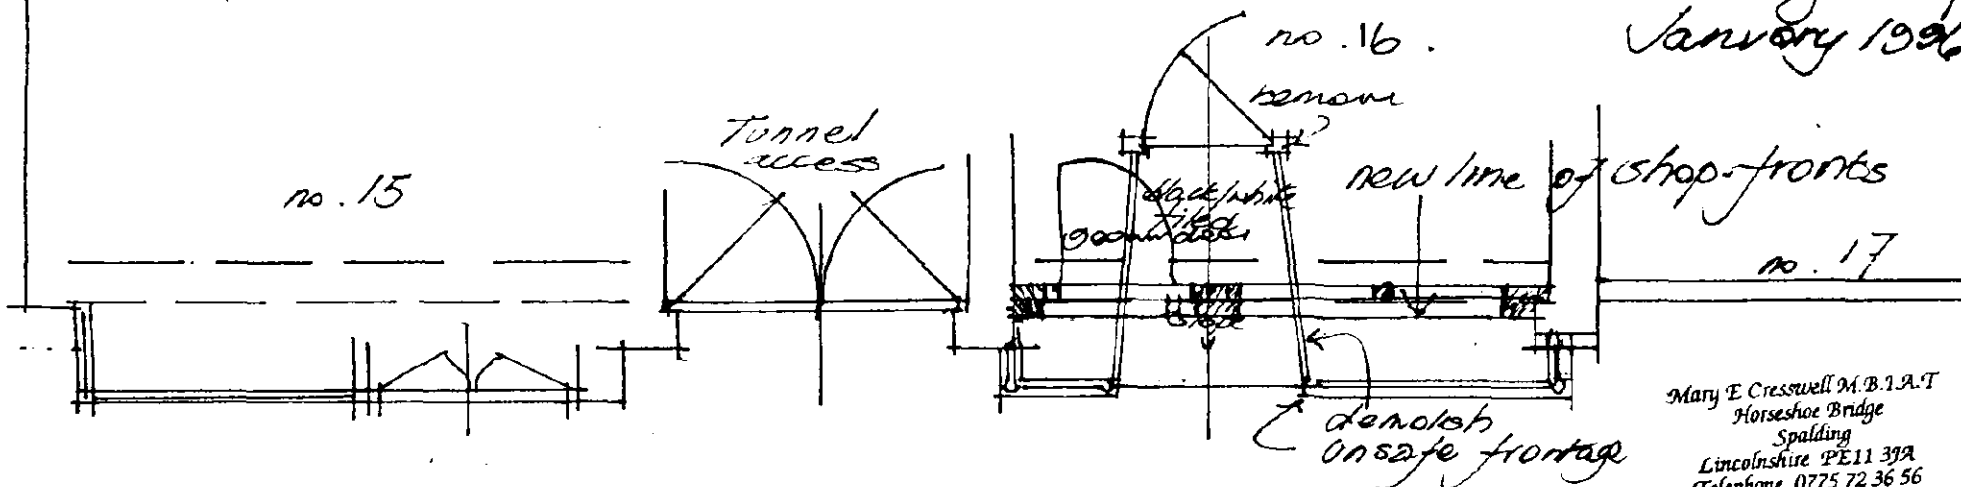

EXISTING SHOP FRONTS no's 15 and 16

Mary E Cresswell M.B.I.A.T
Horseshoe Bridge
Spalding
Lincolnshire PE11 39A
Telephone 0775 72 36 56




EXISTING SHOP FRONTS. January 1996.



SHOP FRONTS 15 and 16 NEW ROAD
SPALDING for M.C. HERD.
Scale 1:50.

Drawing no. 146/14
January 1996.

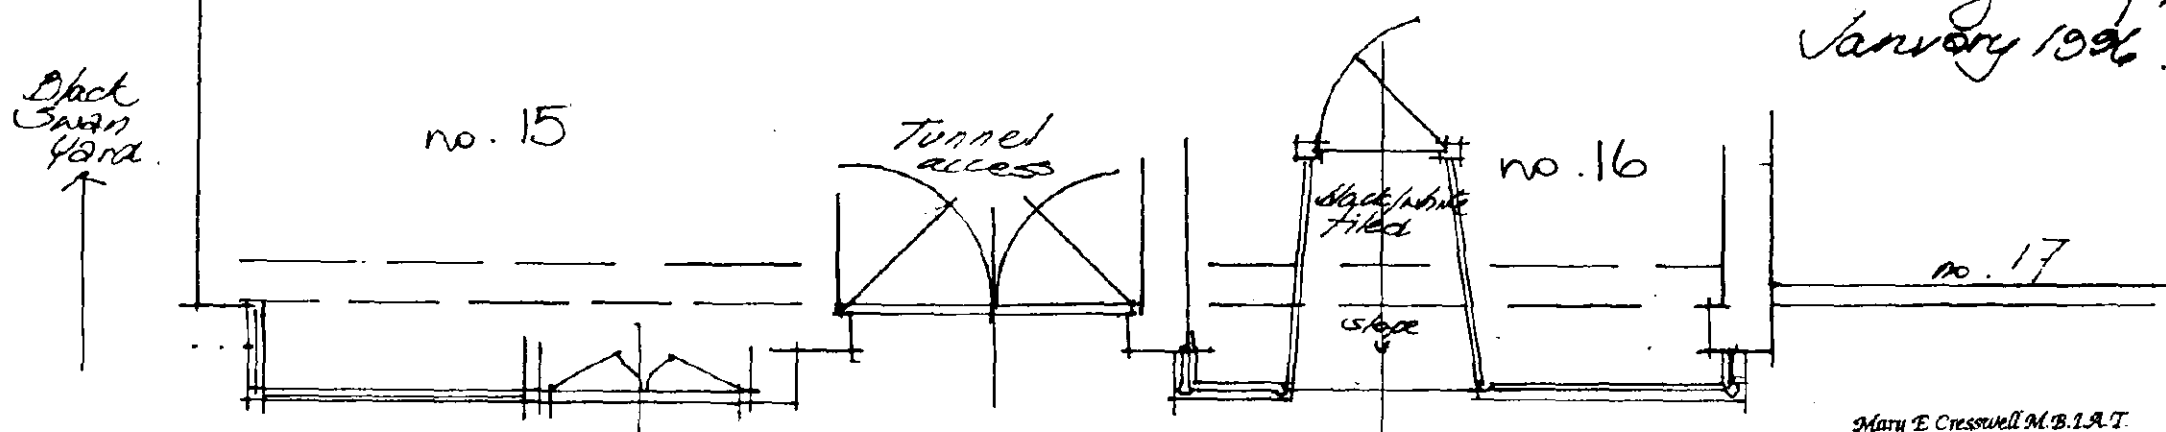

EXISTING SHOP FRONTS nos 15 and 16

Mary E Cresswell M.B.I.A.T.
Horseshoe Bridge
Spalding
Lincolnshire PE11 3JA
Telephone 0775 72 36 56