

SOUTH HOLLAND DISTRICT COUNCIL

Planning and Development


Council Offices, Priory Road, Spalding, Lincolnshire PE11 2XE

H16/0136/03

Scale: 1:2500

May 2004

This map is reproduced from Ordnance Survey material with permission of Ordnance Survey on behalf of Her Majesty's Stationery Office (c) Crown copyright. Unauthorised reproduction infringes Crown copyright and may lead to prosecution or civil proceedings. South Holland District Council 100018215 2004

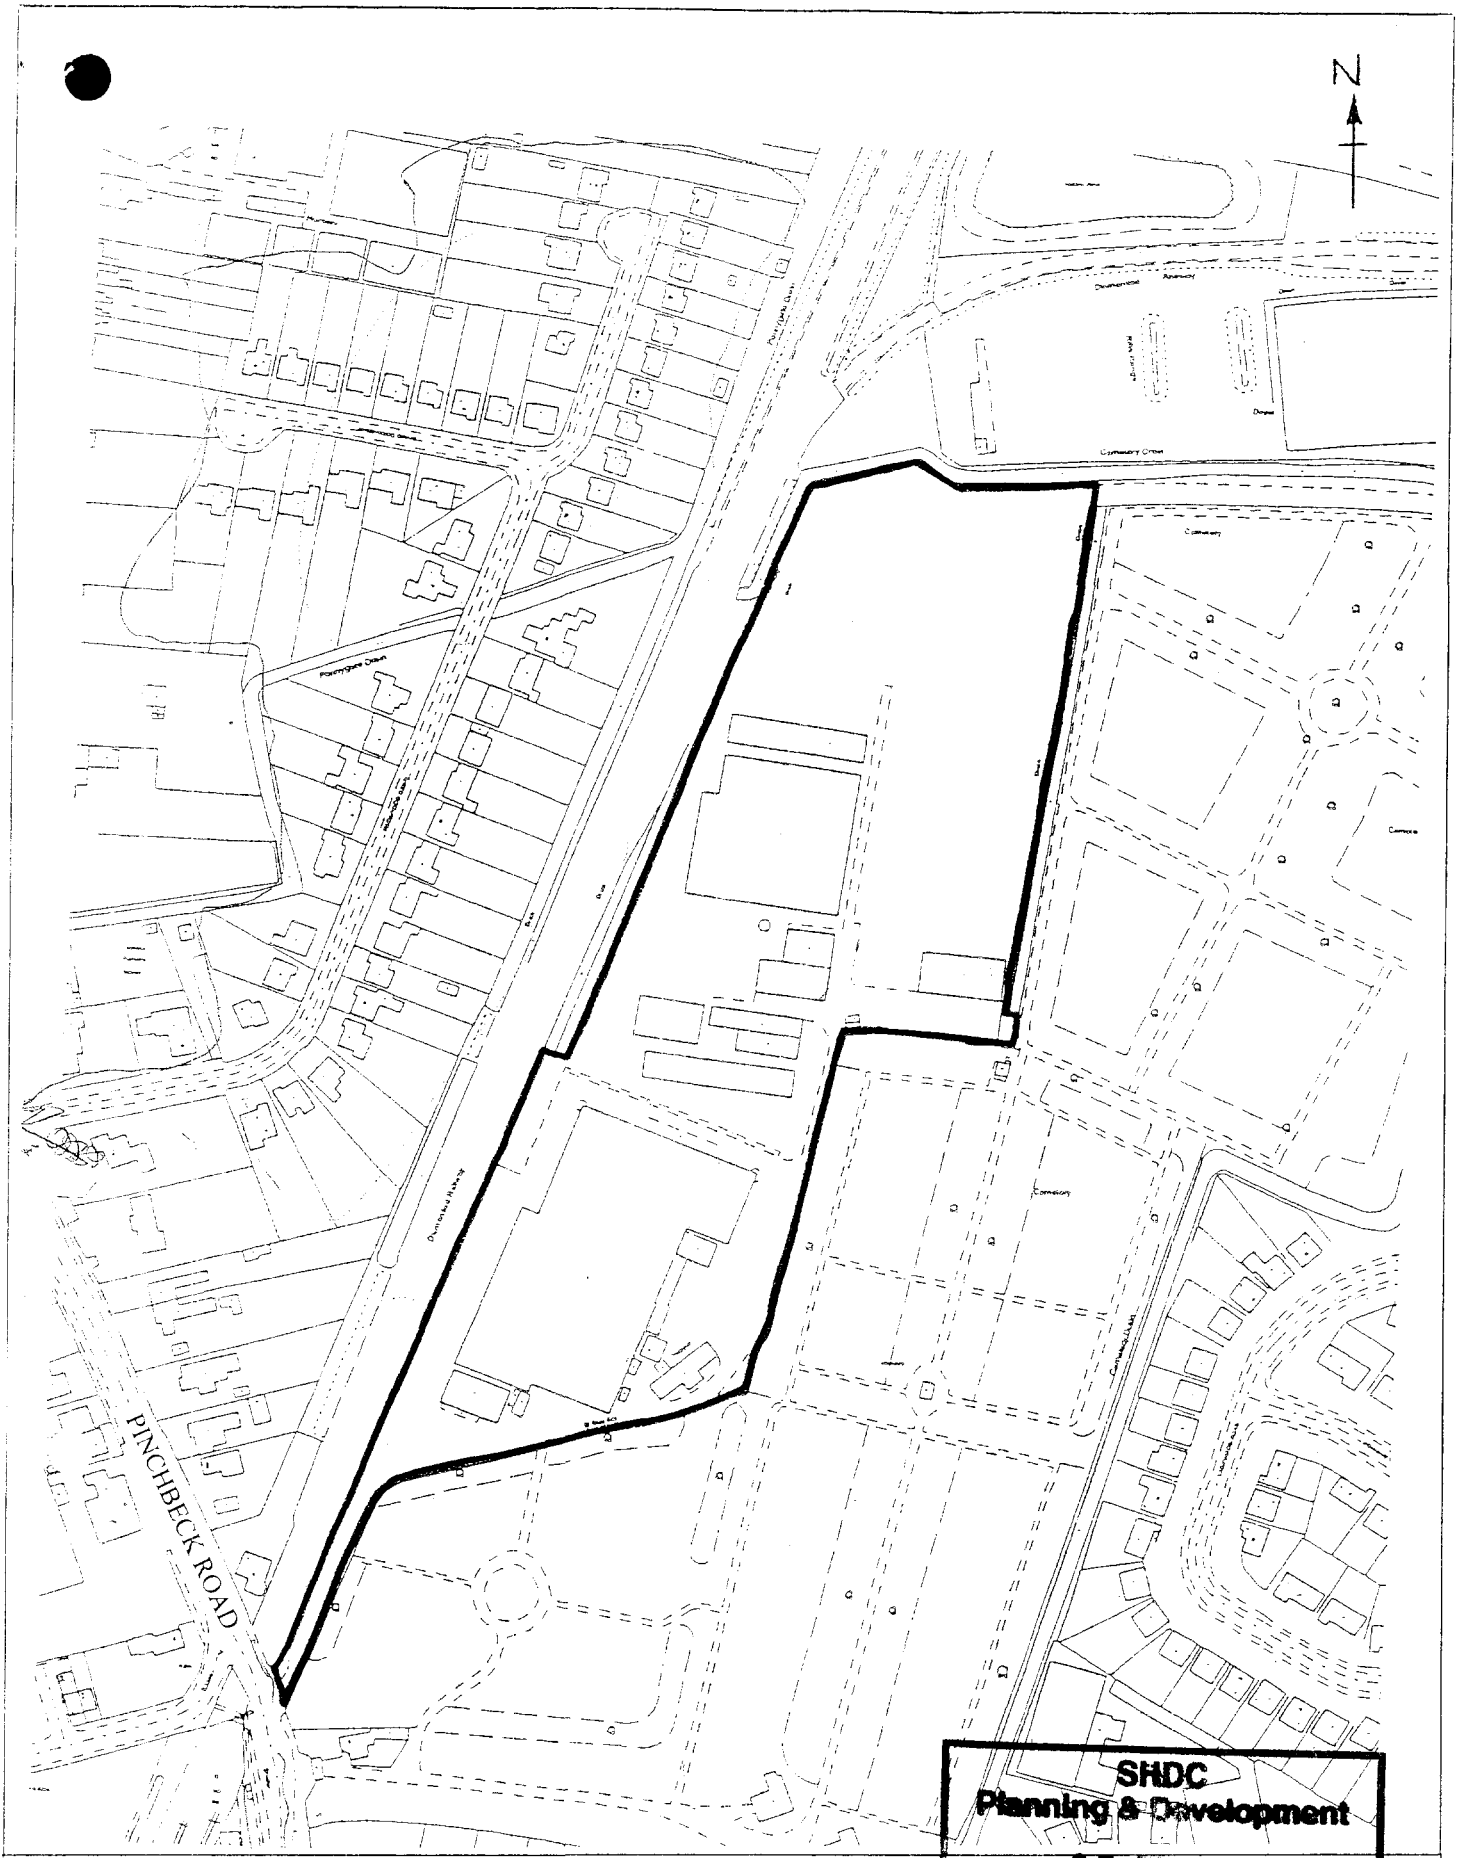

SHDC
Planning & Development
CAD Ref 07 Plot 2003
0136/03

Project: ELSOMS SEEDS LIMITED

Title: EXISTING SITE OFF PINCHBECK ROAD

Drawn PJW	Approved NJO
Checked NJO	Date 21/01/03
Scale 1:2500	
Drg. No. 30177/43	Rev.

Waterman Burrow Crocker
Civil & Transportation Consulting Engineers
LOCKINGTON HALL BUSINESS CENTRE, LOCKINGTON, DERBY DE74 2RH
Telephone 01509 674567 Fax: 01509 674623



Planning Application Location Plan
Ward Member Notification

H16/0136/03

Scale: 1:2500

Planning and Development

Council Offices, Priory Road, Spalding, Lincolnshire
PE11 2XE

PLEASE DO NOT COPY THIS PLAN
This map is reproduced from Ordnance Survey material with permission of Ordnance Survey on behalf of Her Majesty's Stationery Office (c) Crown copyright. Unauthorised reproduction infringes Crown copyright and may lead to prosecution or civil proceedings. South Holland District Council LA079413 2003