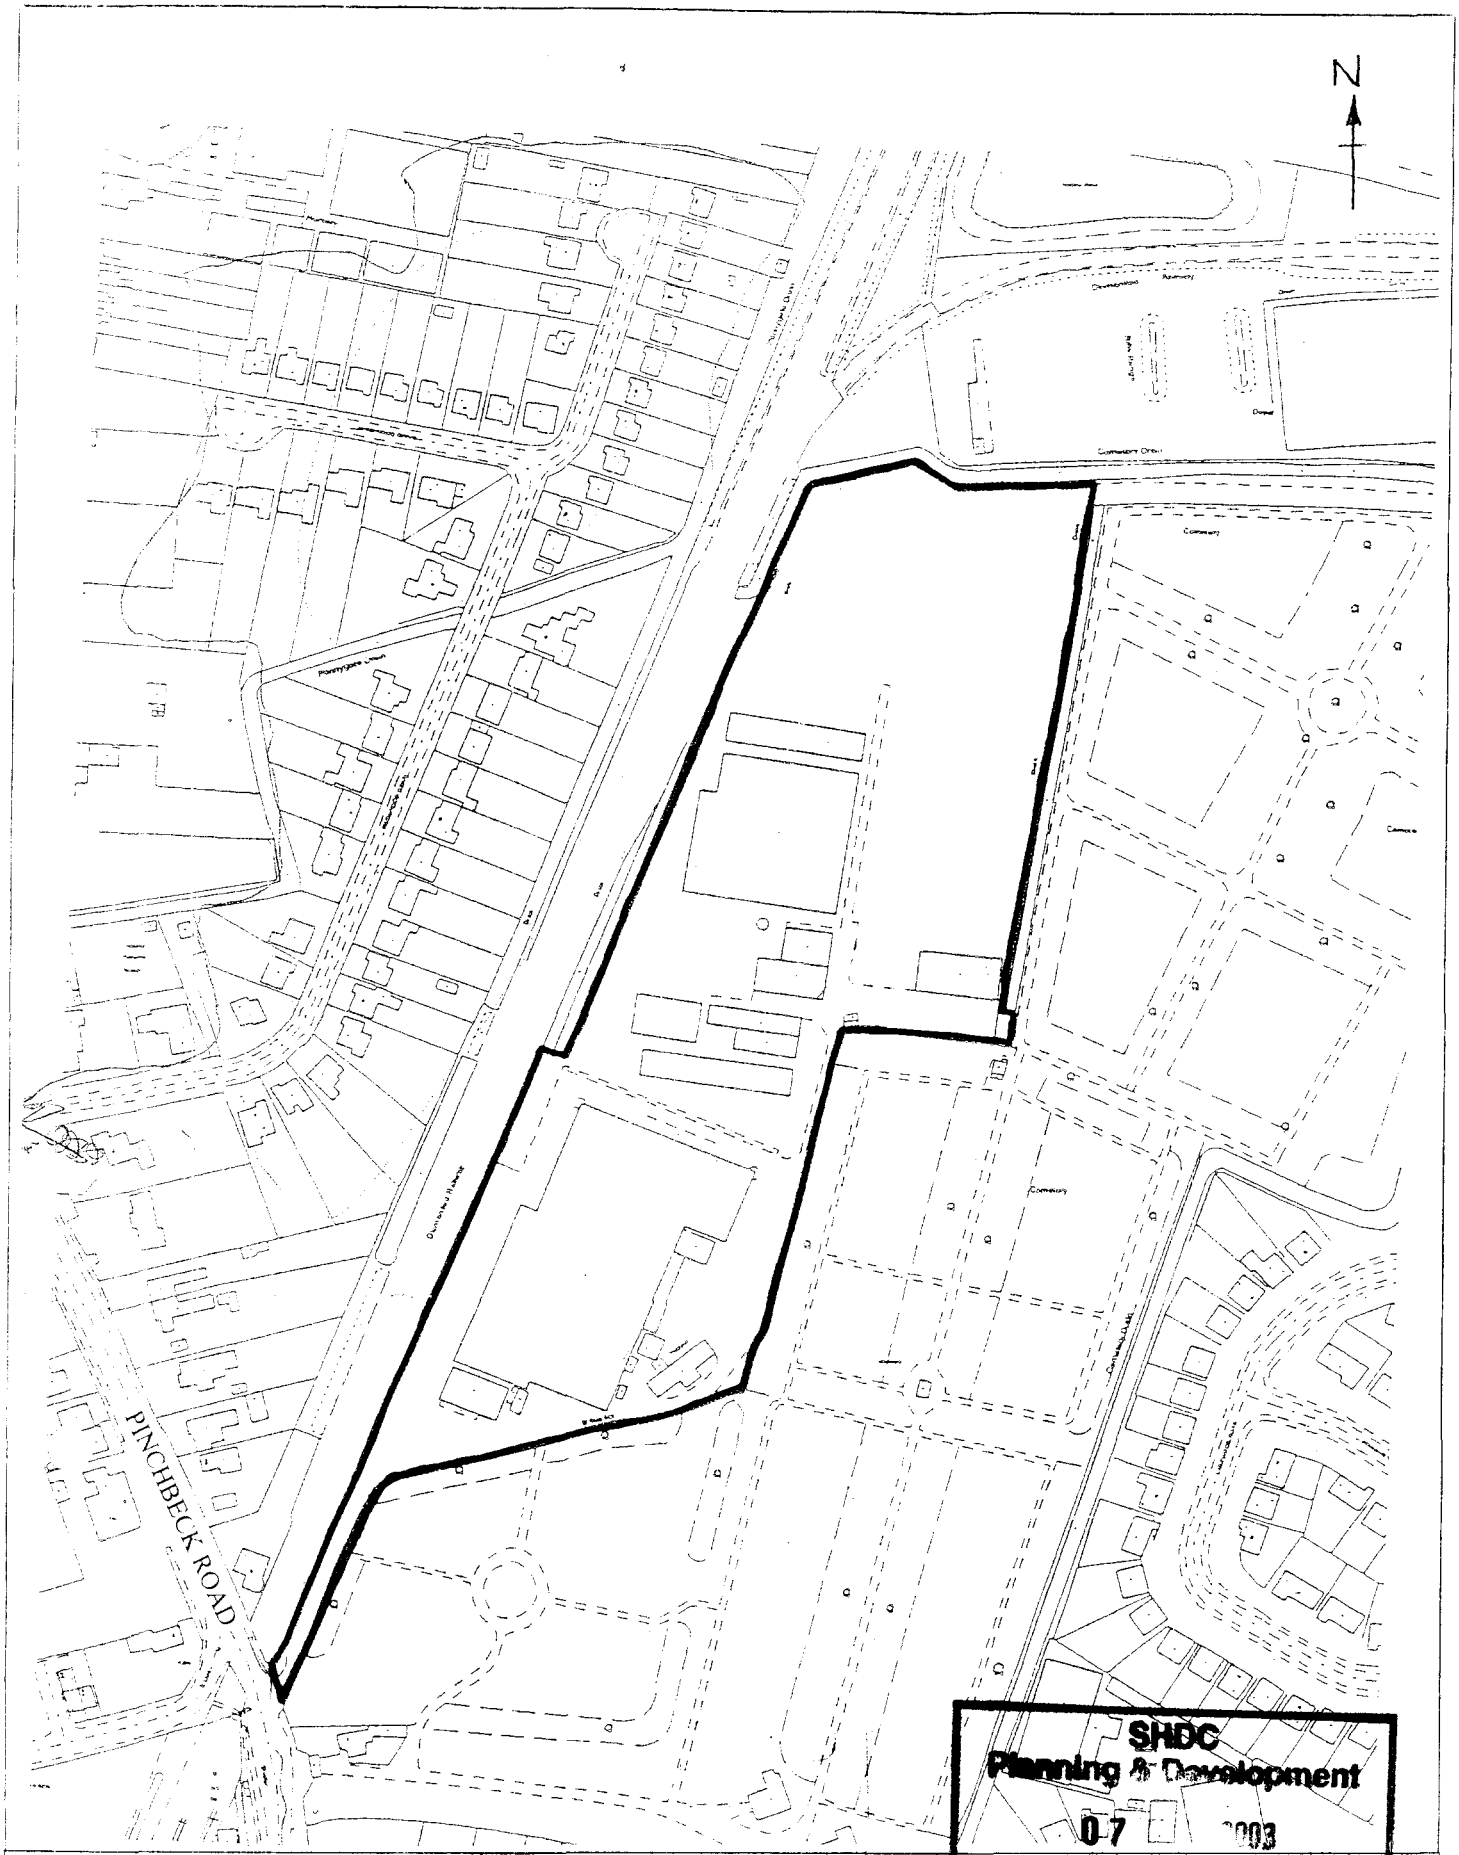


SHDC
Planning & Development
07 2003

Project	ELSOMS SEEDS LIMITED
Title	EXISTING SITE OFF PINCHBECK ROAD

CAD Ref Plot 0136/03

Drawn PJW | Approved NJC

Checked NJC | Date 21/01/03

Scale 1:2500

Drg. No 30177/43 | Rev.

Waterman Burrow Crocker
Civil & Transportation Consulting Engineers
LOCKINGTON HALL BUSINESS CENTRE, LOCKINGTON, DERBY DE74 2RH
Telephone: 01509 674567 Fax: 01509 674683