


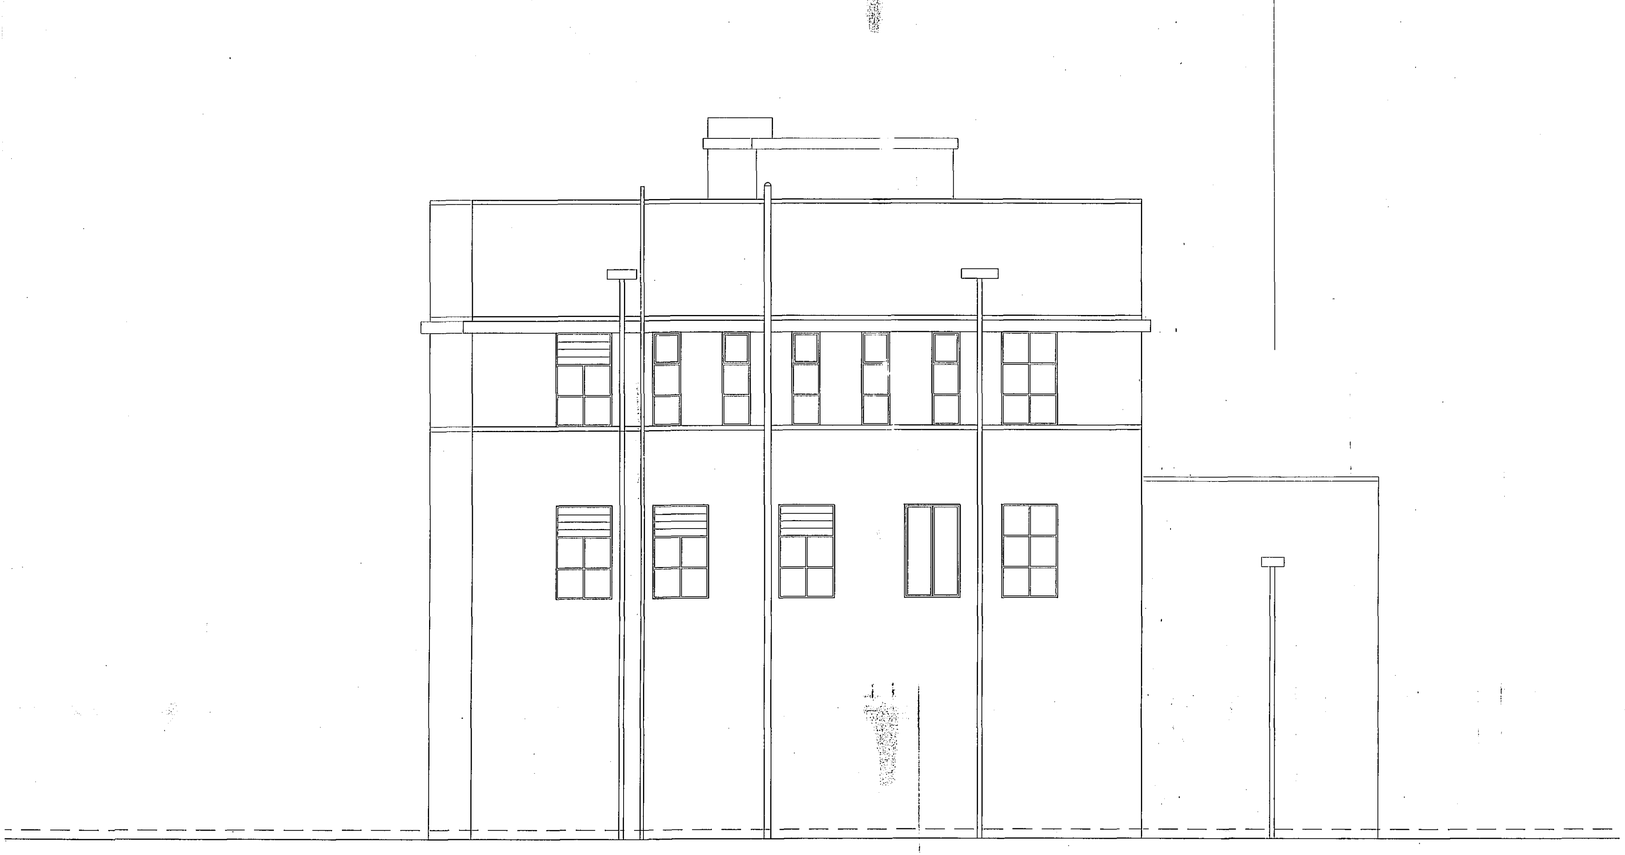

SHDC
Planning & Development
31 JAN 2008
Ref. S/36/08

project
Former Telephone Exchange Building
Gore Lane, Spalding,
Lincolnshire

client
South Holland District Council

drawing
SURVEY
ELEVATIONS FRONT AND SIDE

date	scale(s)
October 2001	1/50
drawn by	checked
Peter Lithgow	
job no	drawing no

DETERMINED
PLAN