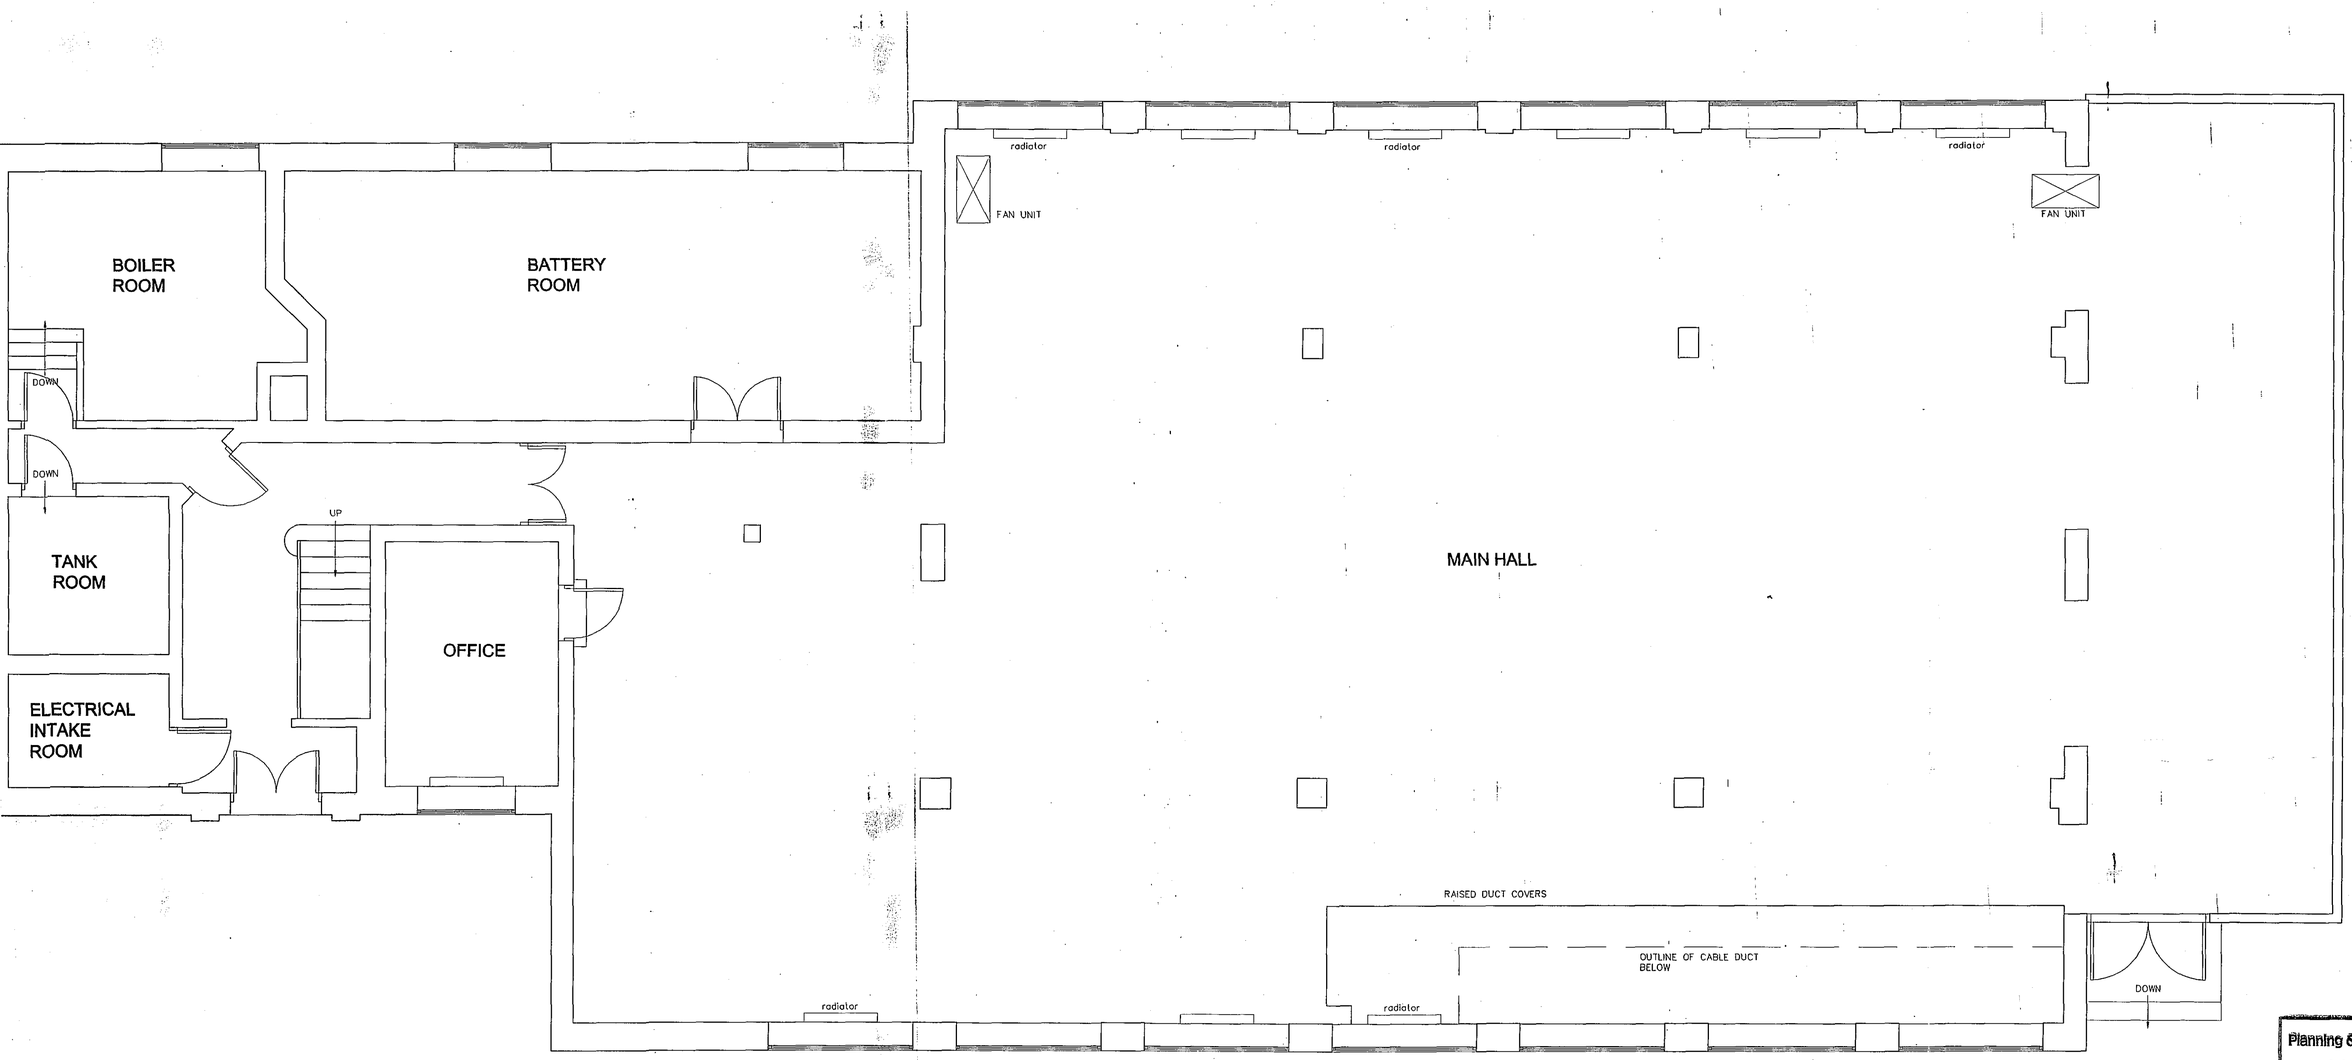


SHDC
Planning & Development
31 JAN 2008
Ref: 0136/08

project
Former Telephone Exchange Building
Gore Lane, Spalding,
Lincolnshire

client
South Holland District Council

drawing
SURVEY
GROUND FLOOR LEVEL

date	scale(s)
October 2001	1/50

drawn by	checked
Peter Lithgow	

DETERMINED PLAN