


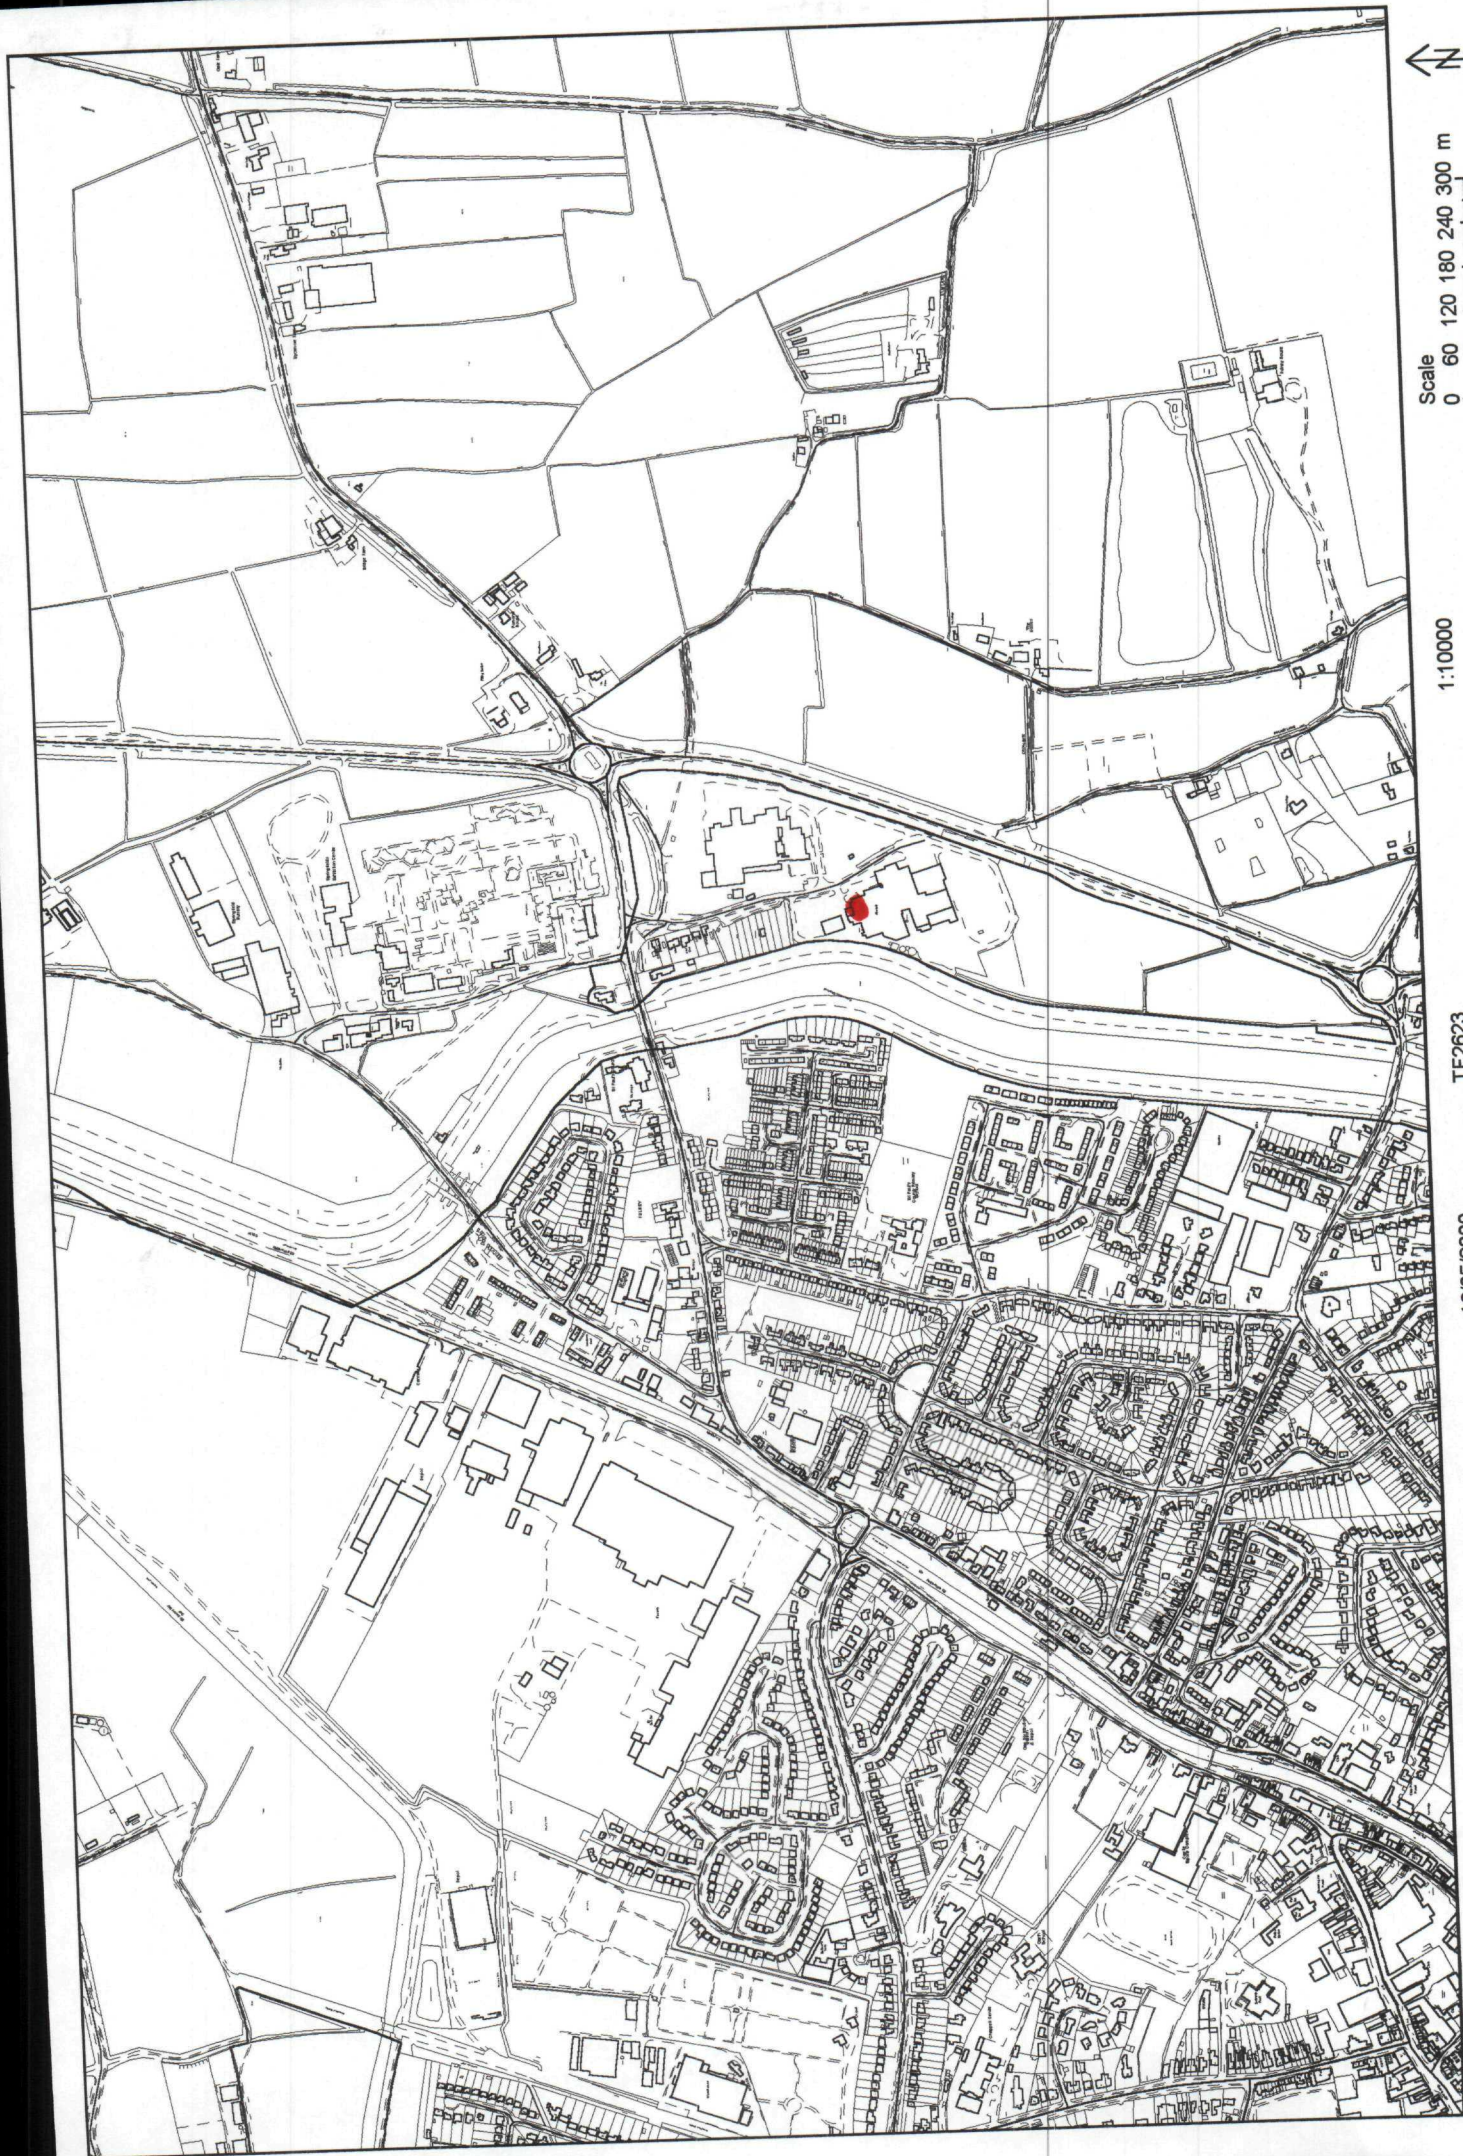

Scale
0 60 120 180 240 300 m

1:10000

TF2623

16/05/2000

(C) Crown Copyright. South Holland District Council LA 079413

**PETER HADDON
AND PARTNERS**
CHARTERED ARCHITECTS

The Old Rectory
Milton Malsor
Northampton
tel 0604 858916 fax 0604 859123
NN7 3AQ

REVISIONS

- A. UPDATED TO INDICATE CURRENT PROPOSALS
FOR MEAT PLANT 2-98-OCB:CNF
- B. UPDATED FOR NEW SLAUGHTERHALL
PROPOSALS 2-2000-OCB:CNF

1.
2.

SOUTH HOLLAND DC
HOUSING & PLANNING

- 4 FEB 2000

Ref:

0137100

Contractors must check all dimensions on site : all discrepancies
must be reported immediately to the architect before proceeding.

PROPOSED RETAIL CUTTING FACILITY
GEO ADAMS AND SONS LTD.

MEAT PLANT - FULNEY LANE SPALDING Lincs.

**DETERMINED
PLAN**

LOCATION PLAN

SCALE

1:2500

DATE

MAY 91

DRAWN

E. P.

DWG NO

2073

36 B

This drawing is copyright

