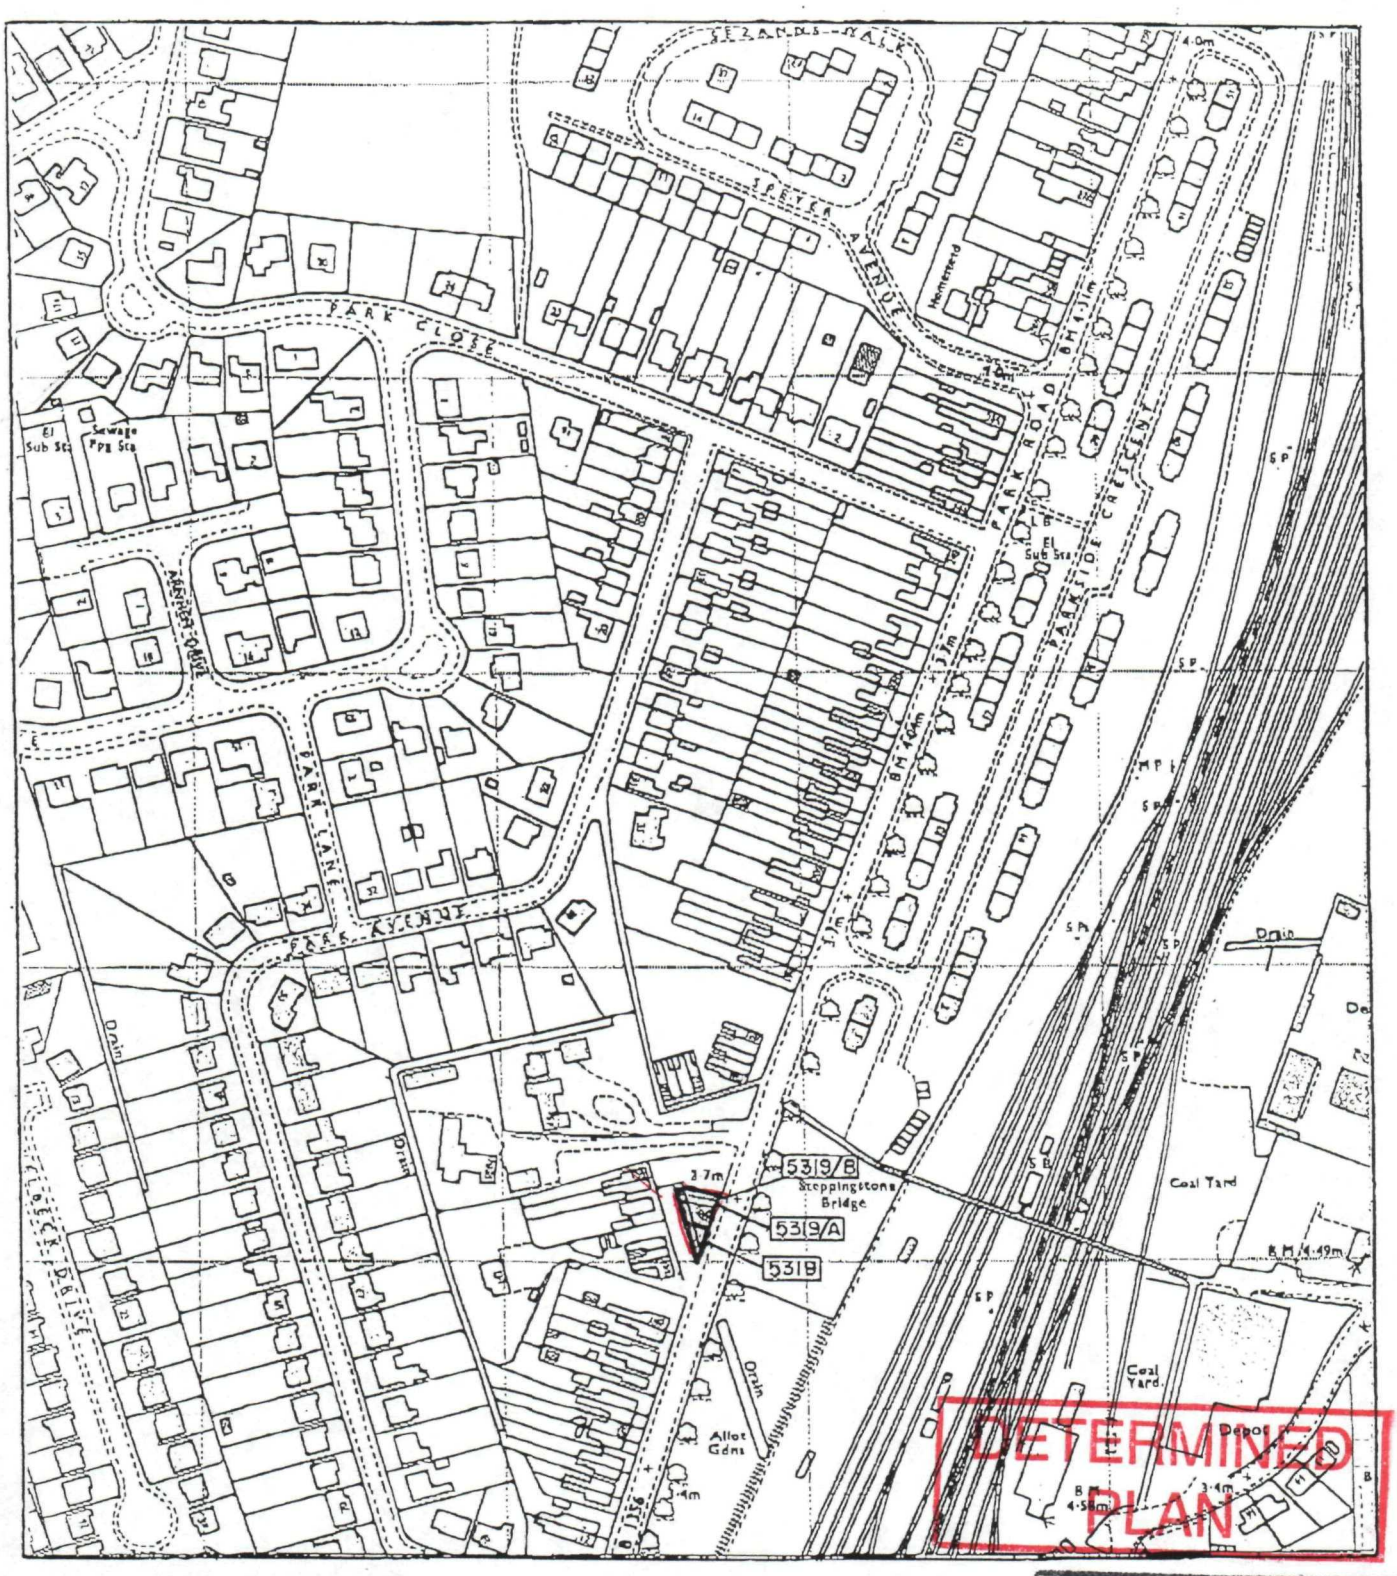


SOUTH HOLLAND DC
HOUSING & PLANNING
16 FEB 1999
Ref: 0137/99

Anglian Water

Estate Terrier Office

SEWAGE PUMPING STATION, PARK ROAD, SPALDING

Scale	: 1:2500	Date	: 23.2.83
Deed No.	: PS 046, 046/1, 046/2	ETO Ref. No.	: 5319, 5319/A, 5319/B