


This OFFICE COPY shows the state of the title plan on 25.12.2001
 Under s.113 of the Land Registration Act 1925 this copy is admissible in evidence to the same extent as the original.
 This office copy of the title plan may be subject to minor distortions in scale. The red edging on the original title plan is represented by a thick black line.
 Issued on 26.12.97 by H.M. Land Registry. This title is administered by the Kingston-Upon-Hull District Land Registry.
 Crown Copyright. All rights reserved.


H.M. LAND REGISTRY		TITLE NUMBER	
		LL115539	
ORDNANCE SURVEY PLAN REFERENCE	TF 2423	SECTION H	Scale 1/1250 Enlarged from 1/2500
COUNTY LINCOLNSHIRE	DISTRICT SOUTH HOLLAND	© Crown copyright	


The boundaries shown by dotted lines have been plotted from the transfer plan. The title plan may be updated from later survey information.

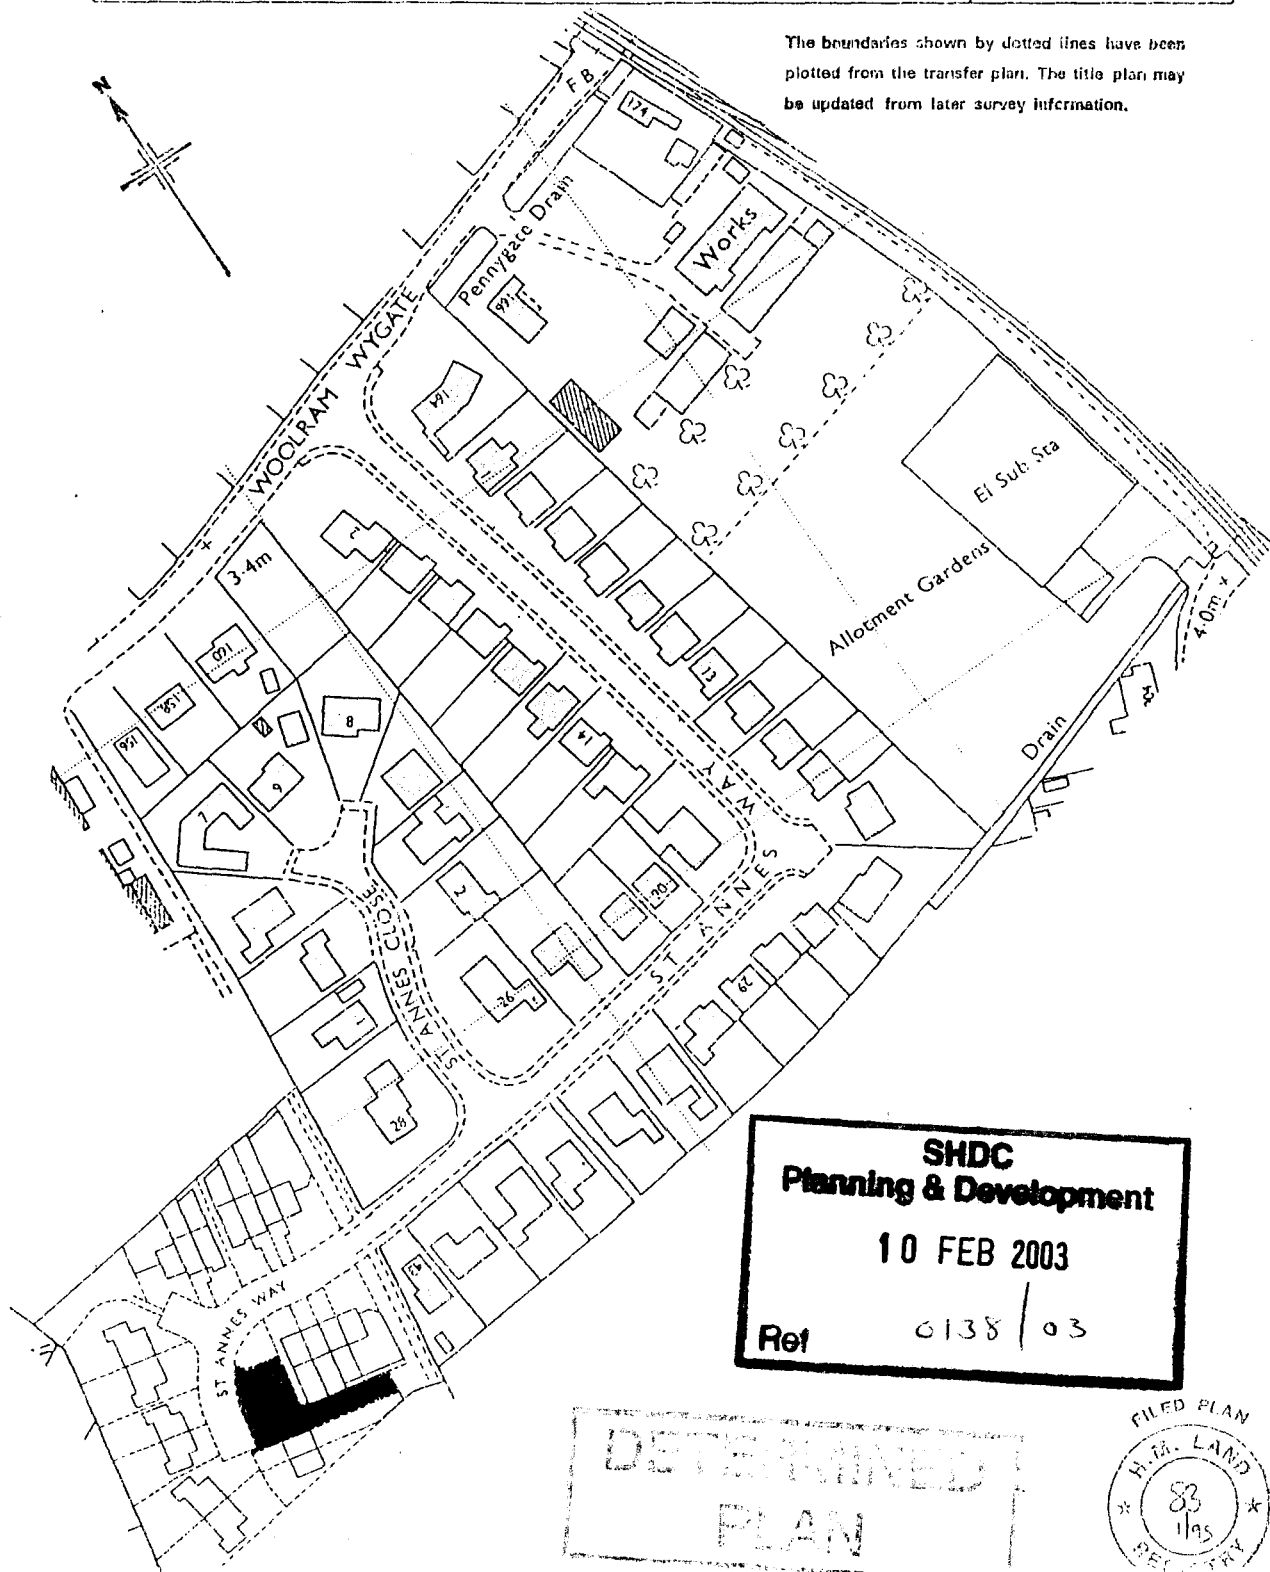


SHDC
Planning & Development
10 FEB 2003
 Ref 6138 / 03

DETERMINED
 PLAN

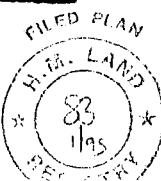


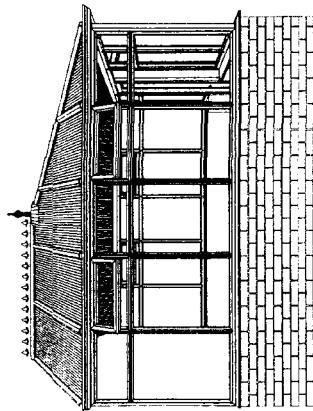


LEFT ELEVATION

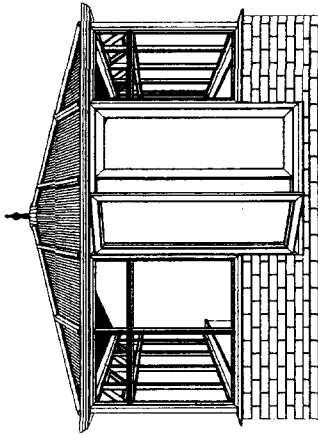


FRONT ELEVATION

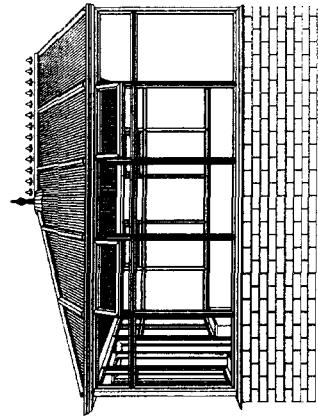


RIGHT ELEVATION

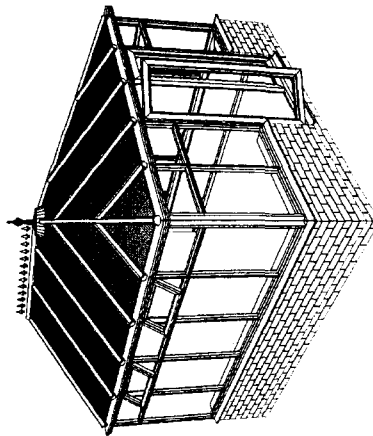

LEFT 3D VIEW

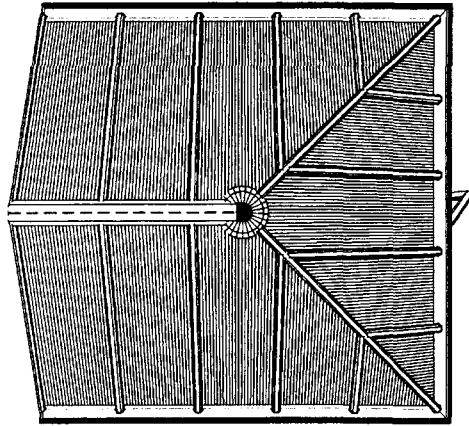

PLAN VIEW

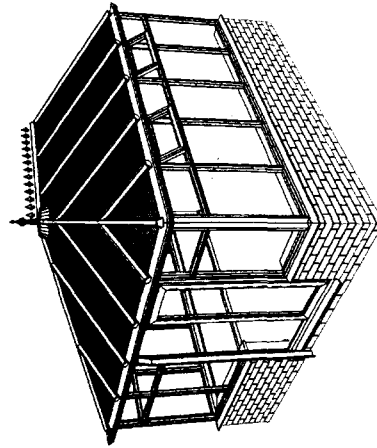

RIGHT 3D VIEW

Prepared for: Mr & Mrs HATFIELD

Reference: NICK HATFIELD 944

Date: 3 / 2 / 2003

No of Views: Six

Designers Signature:

SHDC

Planning & Development

10 FEB 2003

0138 / 03

Hc

O/A Width: 4000 mm

O/A Depth: 4000 mm

Frame Height: 2100 mm

Internal Volume: 38.20 cu.m

Dwarf Wall Ht: 600 mm

Floor Area: 14.82 sq.m

SAFEGUARD LIFESTYLES


ROSE COTTAGE GARDEN CENTRE

GLENSIDE NORTH

SPALDING, Lincs

Tel : 01775 720521 Fax: 01775 712442

Your Sketch Plan – see Example overleaf

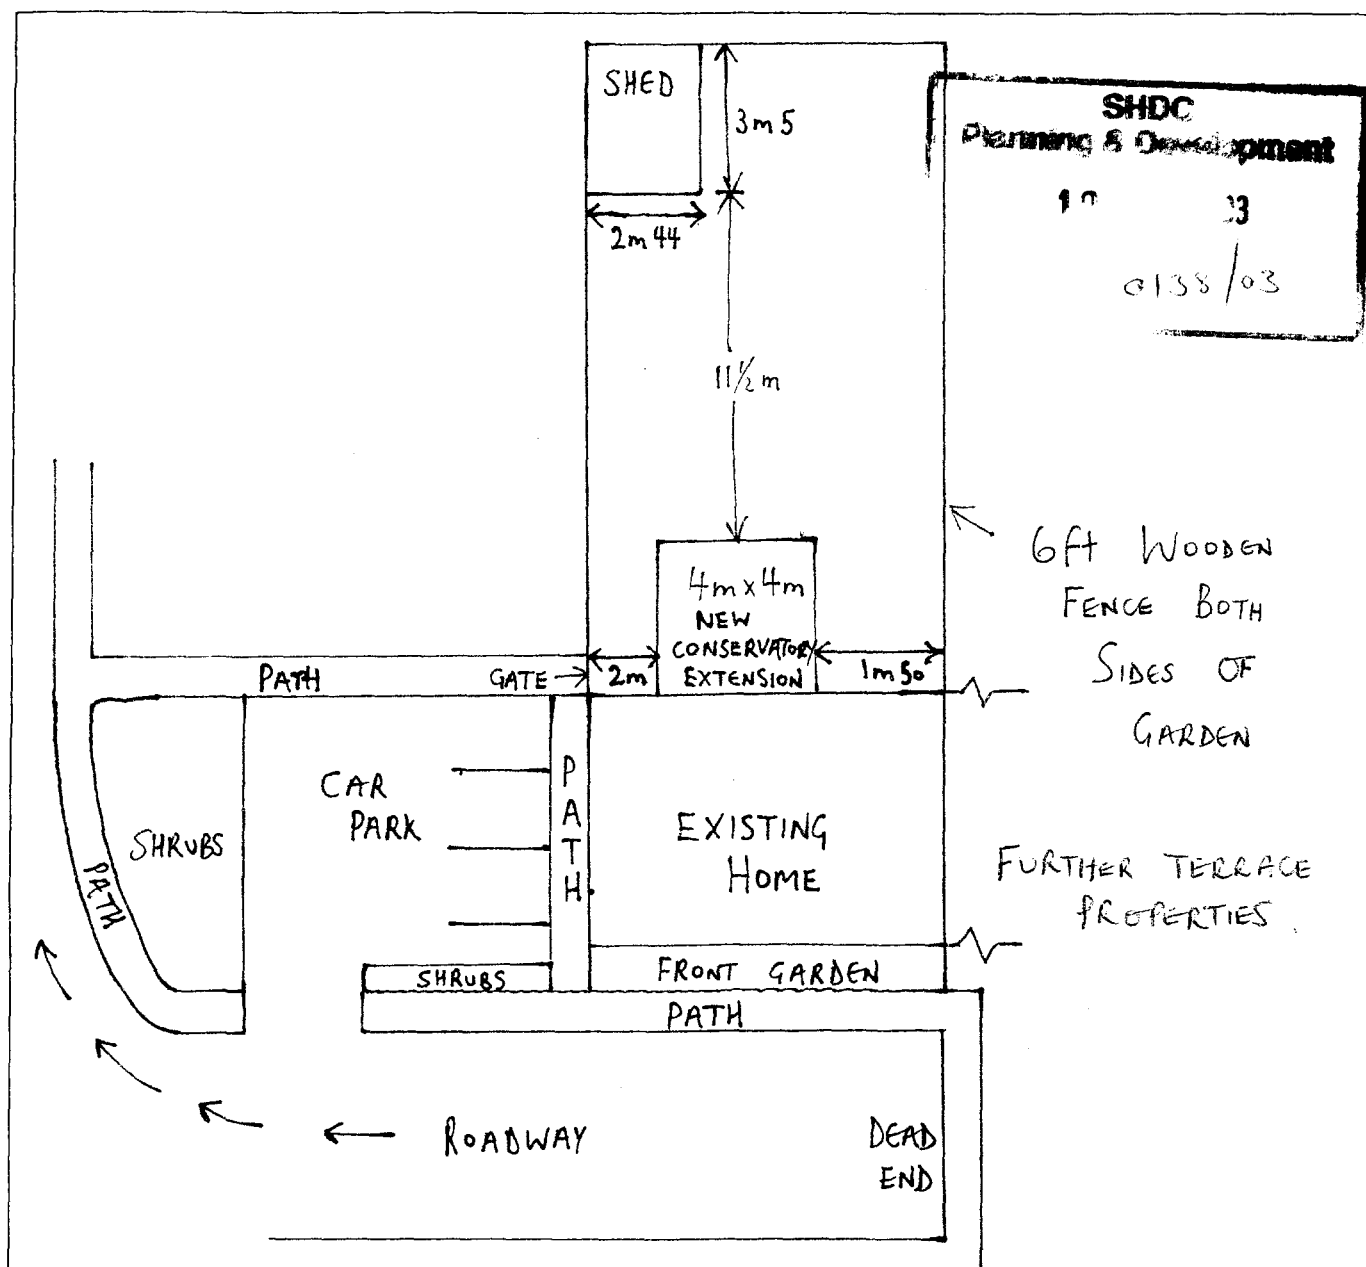

- A Show distance between new outbuilding and the property boundaries.
- B Show distance between new outbuilding/extension and the existing home.
- C Position and height of boundary fence/wall (if one is proposed).
- D Show distance between new extension and the property boundaries.
- E Position of new access (if one is proposed).
- F Position of any trees that may be affected.