


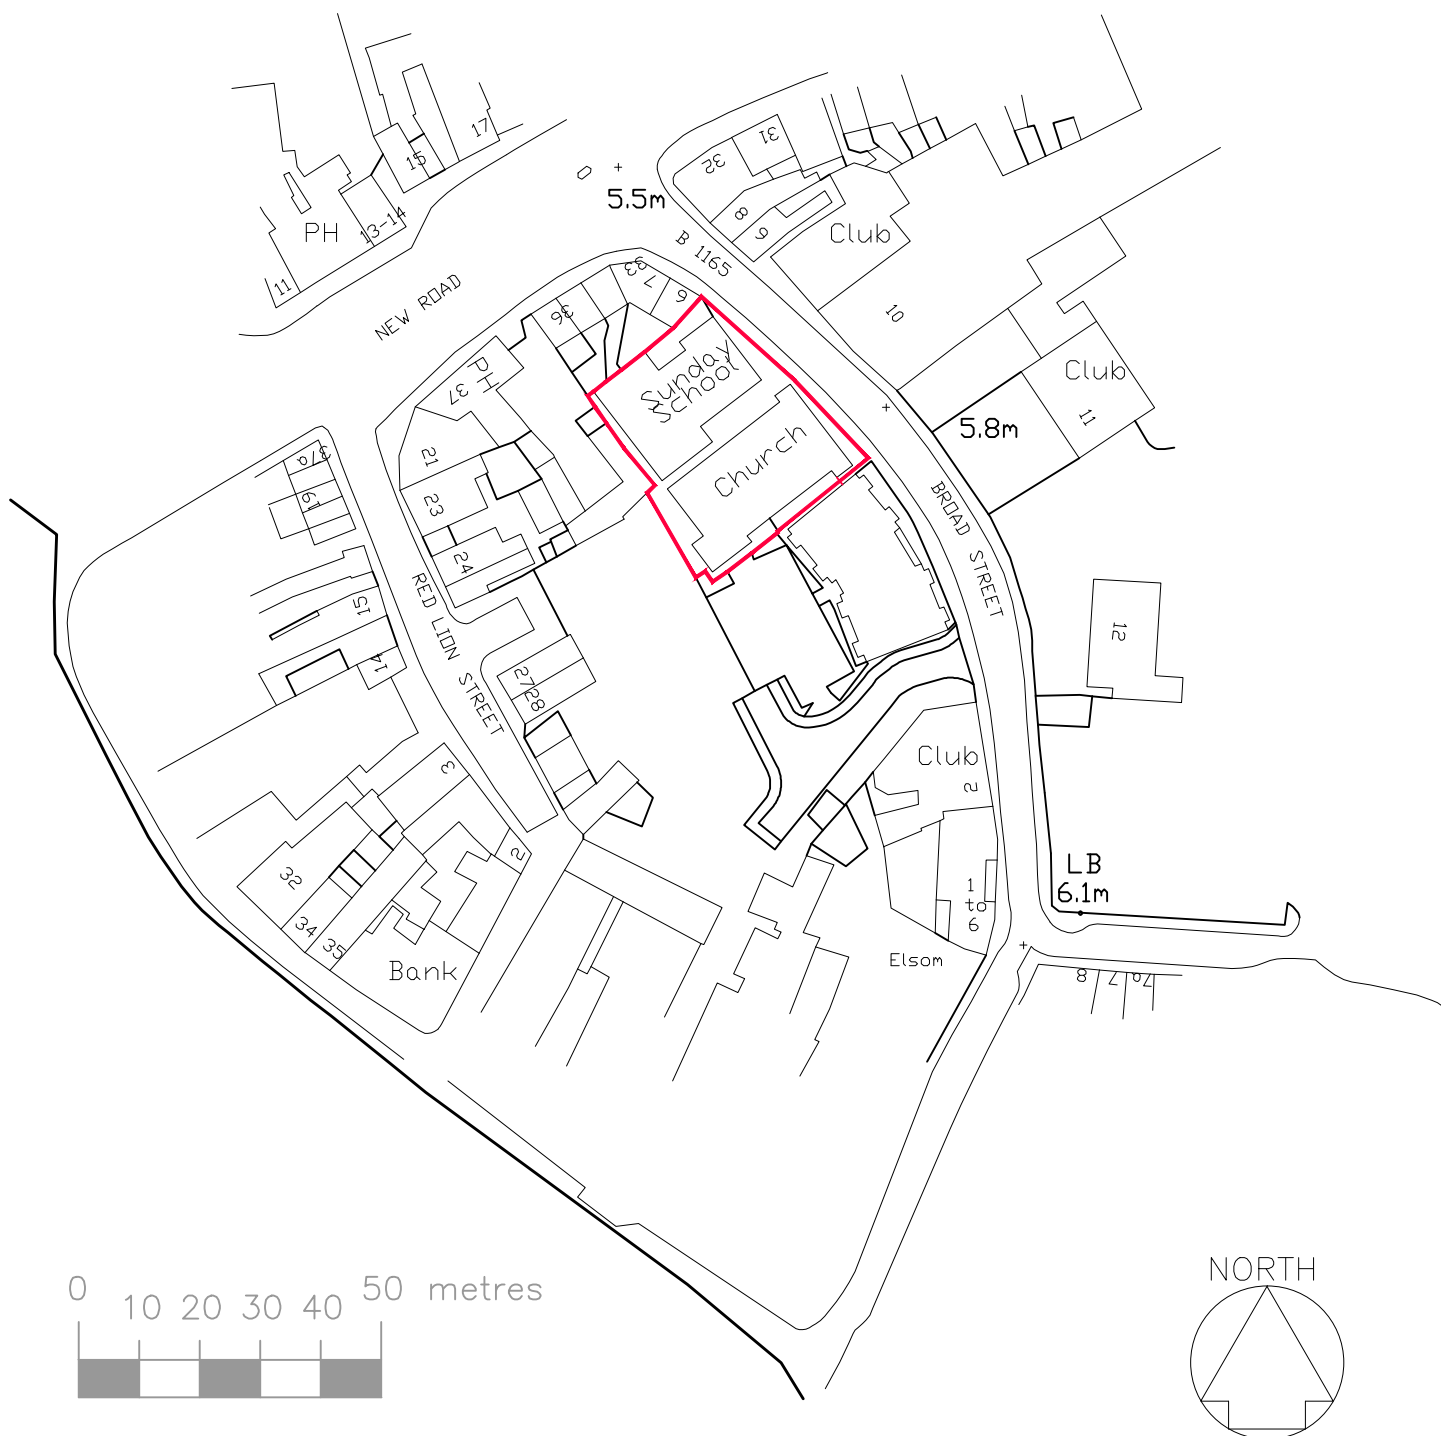


© Crown copyright. All rights reserved. Licence number AR 100005788

Revision A

North Point and Scale added

PTDH

22-03-11

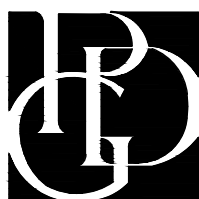

**BROAD STREET METHODIST CHURCH
SPALDING
for THE MANAGING TRUSTEES**

LOCATION PLAN

PDG ARCHITECTS LTD

Toll Bar House
Shrewsbury Avenue
Peterborough PE2 7BX
Tel: 01733 371000
Fax: 01733 370666
design@pdgarchitects.co.uk