




NORTH-EAST (BROAD STREET) ELEVATION

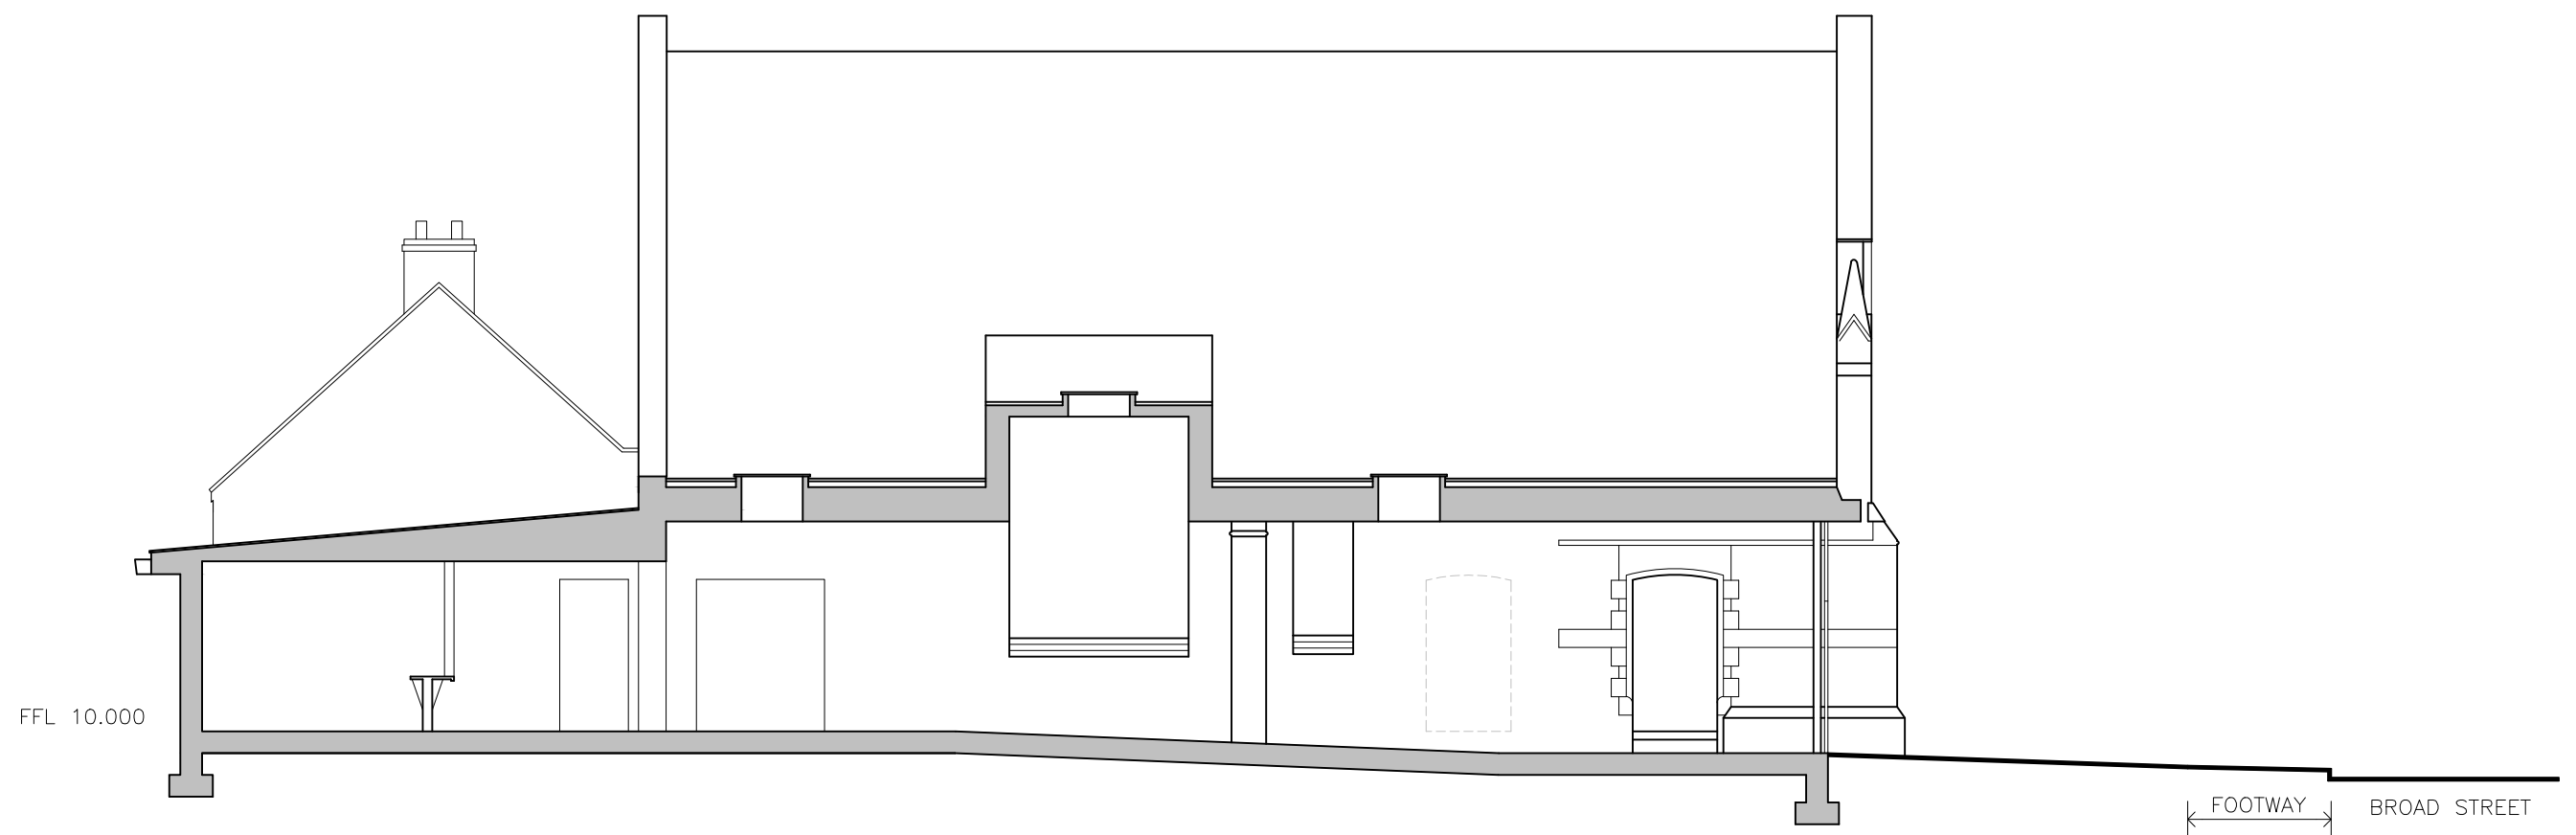

SECTION B-B


NEW EXTERNAL MATERIALS

DARK GREY SINGLE LAYER POLYMERIC SHEET ROOFCOVERING
ZINC FASCIA and SOFFIT


PLANAR GLAZING SYSTEM WITH SPIDER FIXINGS TO SECONDARY STRUCTURAL COLUMNS
STAINLESS STEEL CHANNELS FIXED TO EXISTING WALLS TO TAKE GLAZED UNITS

NEW INTERNAL MATERIALS – FOYER

PERFORATED (SOUND ABSORBING) PLASTERBOARD CEILING WITH WHITE EMULSION FINISH
EXISTING BRICKWORK RENOVATED – ALL CEMENTITIOUS MORTAR/RENDER REMOVED – REPOINTED WITH LIME MORTAR
LIMESTONE FLOORING

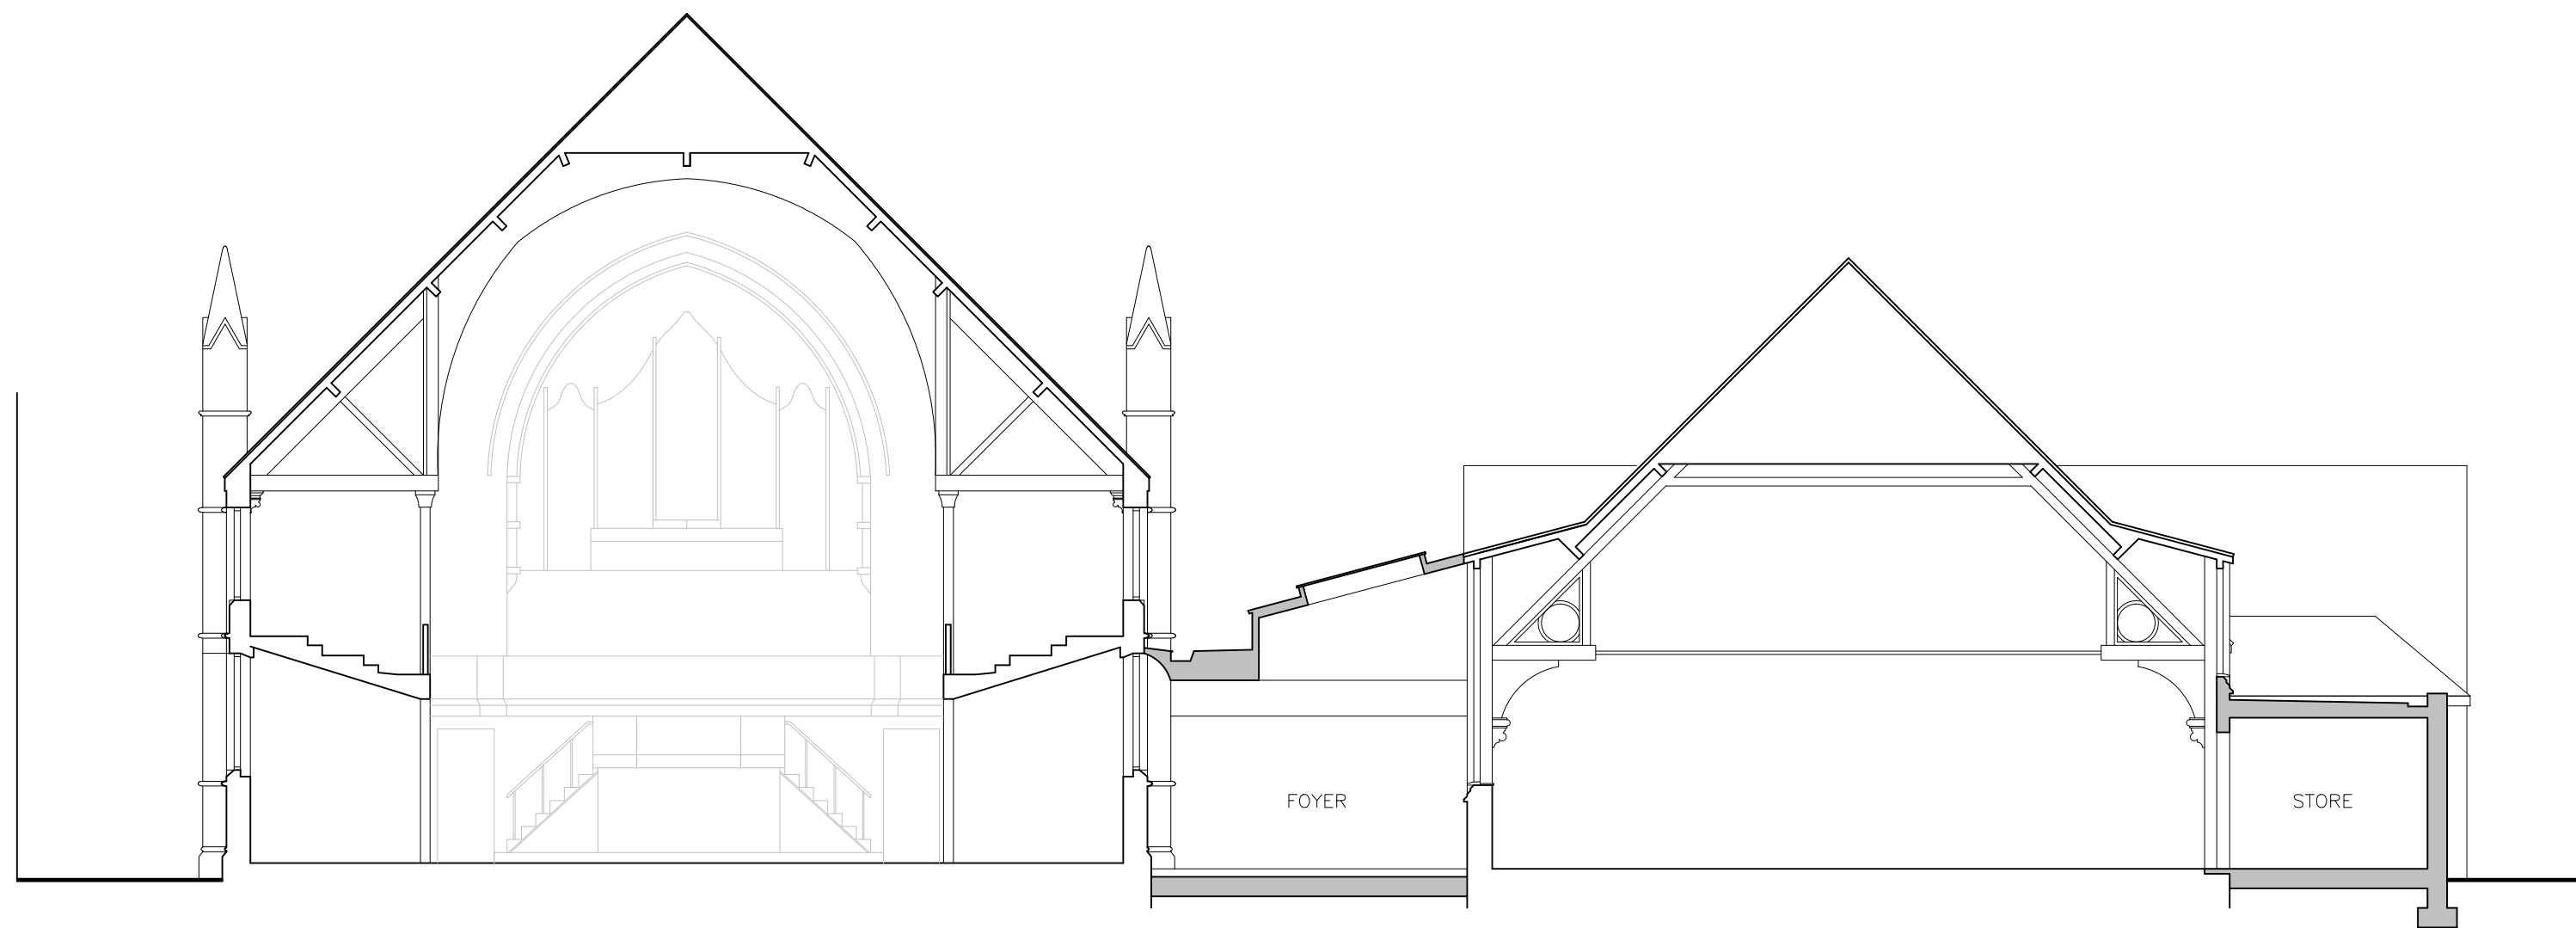

SECTION A-A

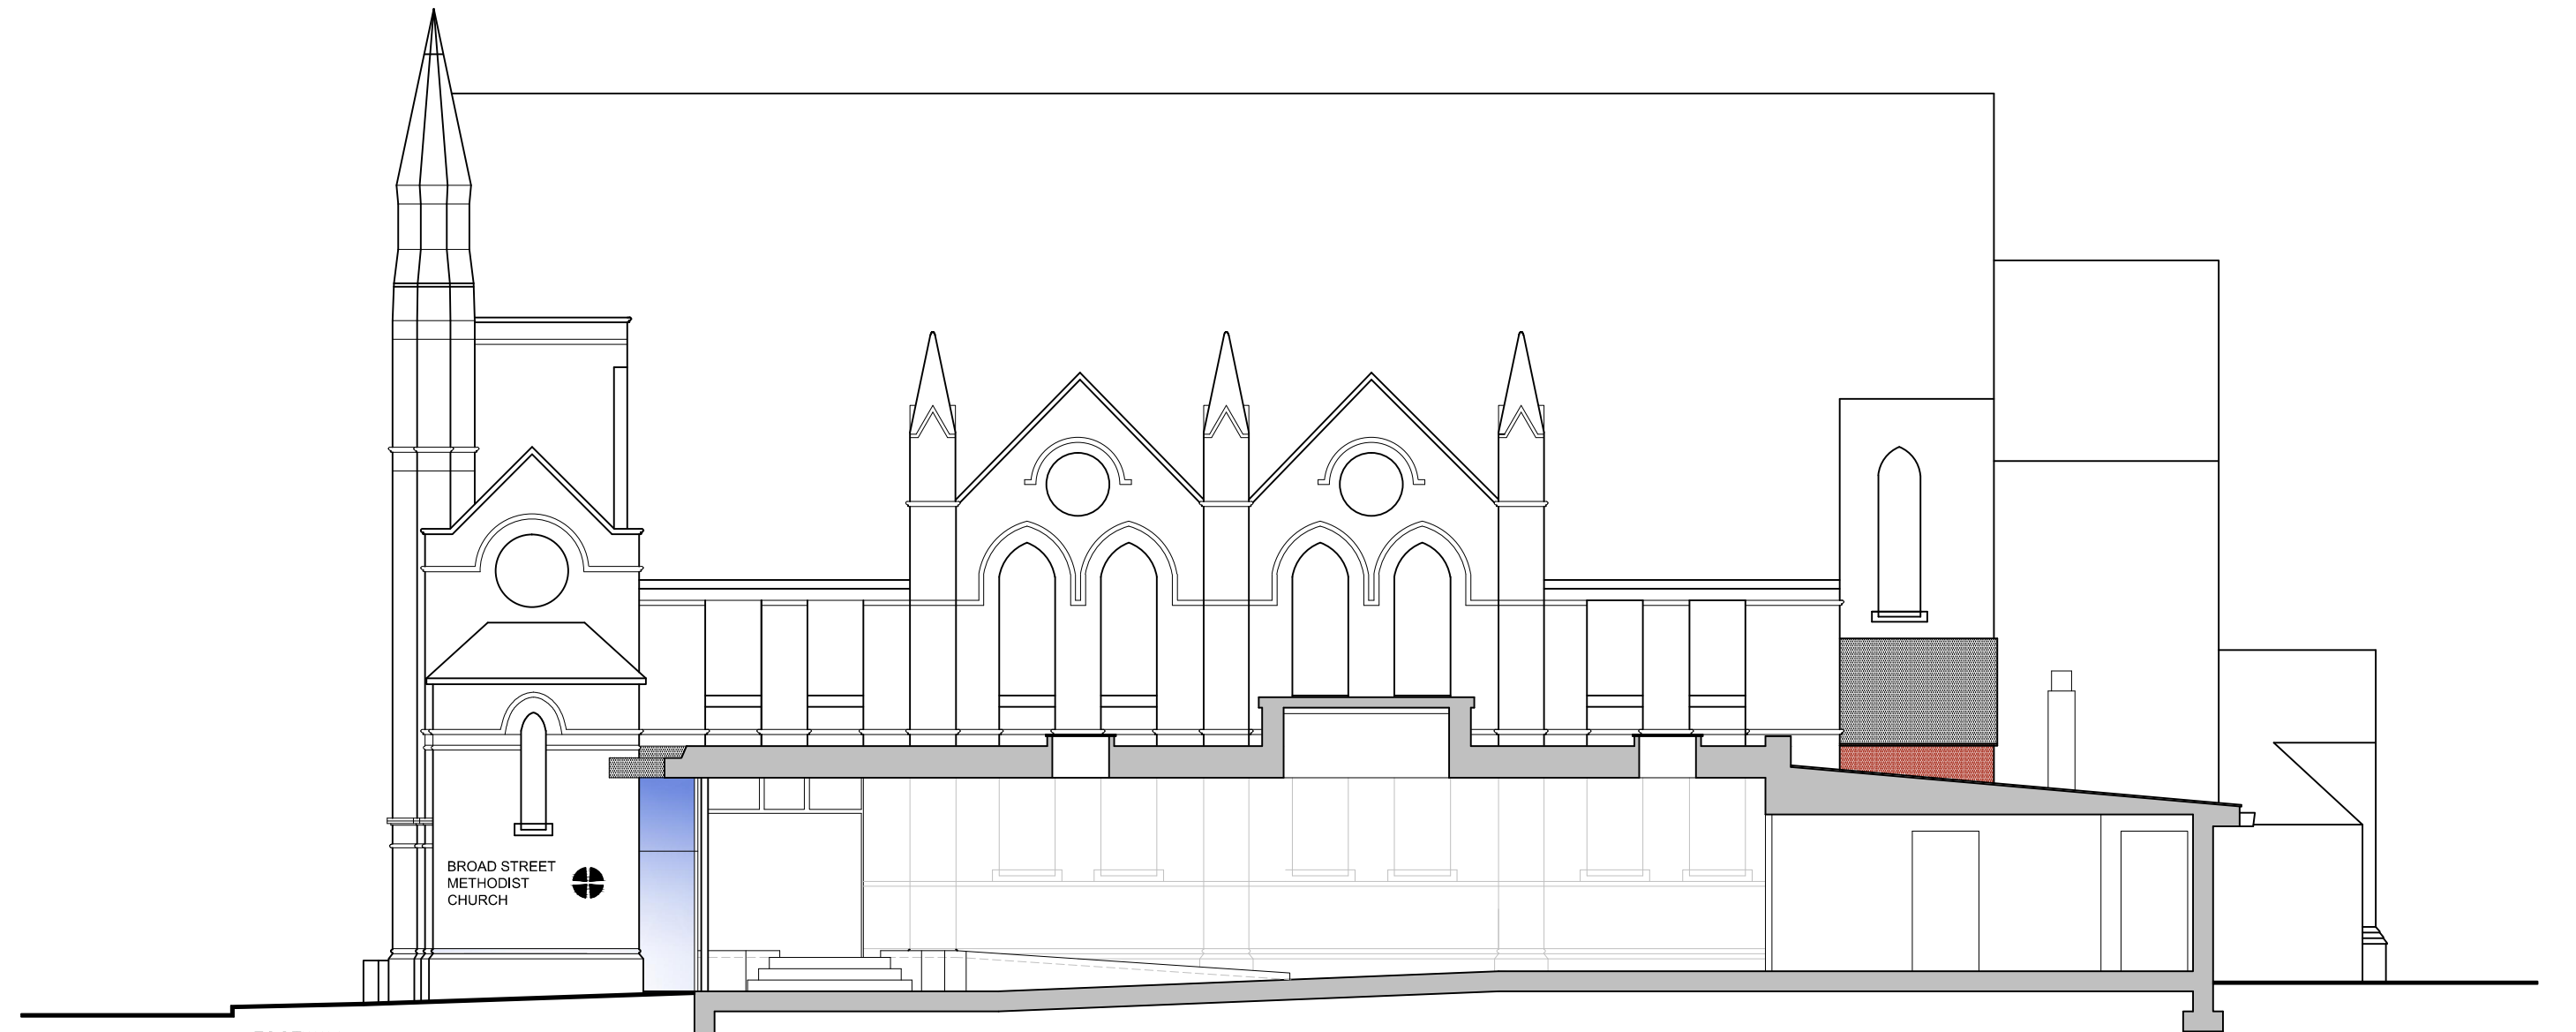


SECTION C-C

SIGNAGE

INDIVIDUAL STAINLESS STEEL FRET CUT LETTERS/LOGO – CONCEALED FIXINGS

Revision E	General update	PTDH	13 02 2015
Revision D	Signage added	PTDH	22 03 2011
Revision C	Revised design of foyer roof	PTDH	23 02 2011
Revision B	Reconfiguration of entrance	PTDH	06 10 2010
Revision A	Notes added – columns/struts amended	PTDH	01/07/2010

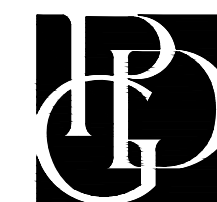

BROAD STREET METHODIST CHURCH,
SPALDING
For THE MANAGING TRUSTEES
ELEVATIONS and SECTIONS (1)

PDG ARCHITECTS LT.
Toll Bar House
Shrewsbury Avenue
Peterborough PE2 7BX
Tel: 01733 371000
Fax: 01733 370666
design@pdgarchitects.co.uk