

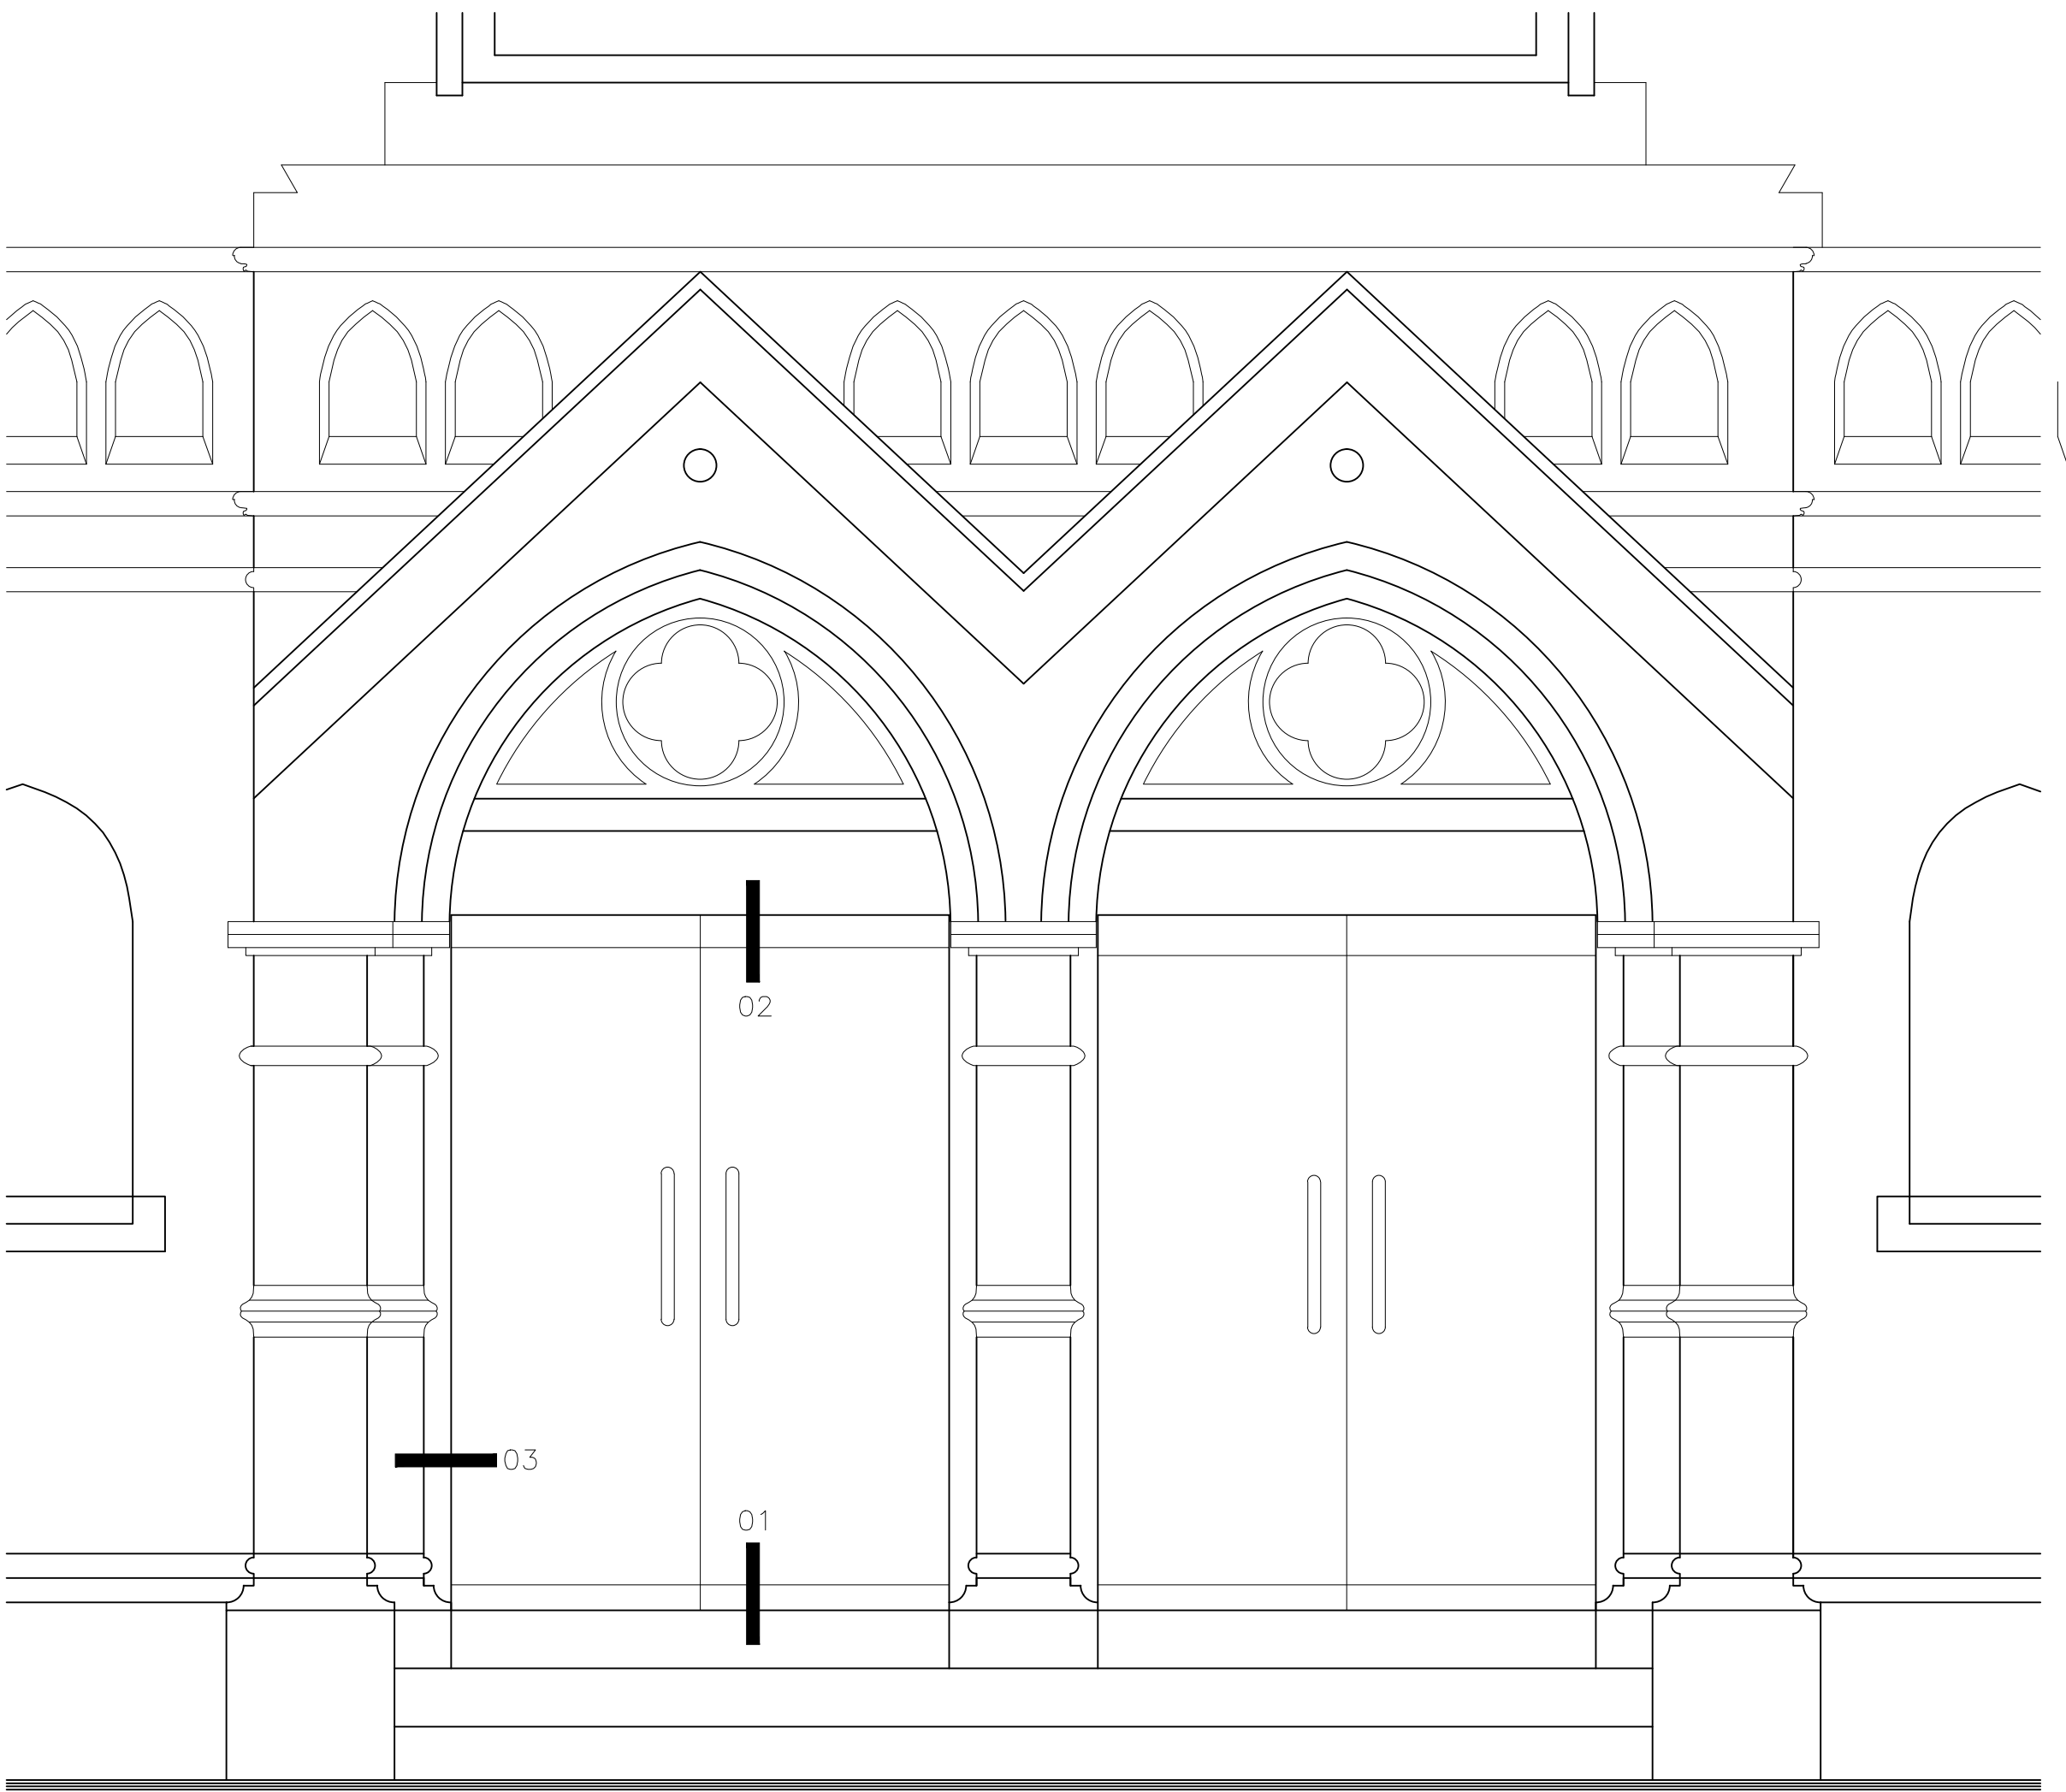


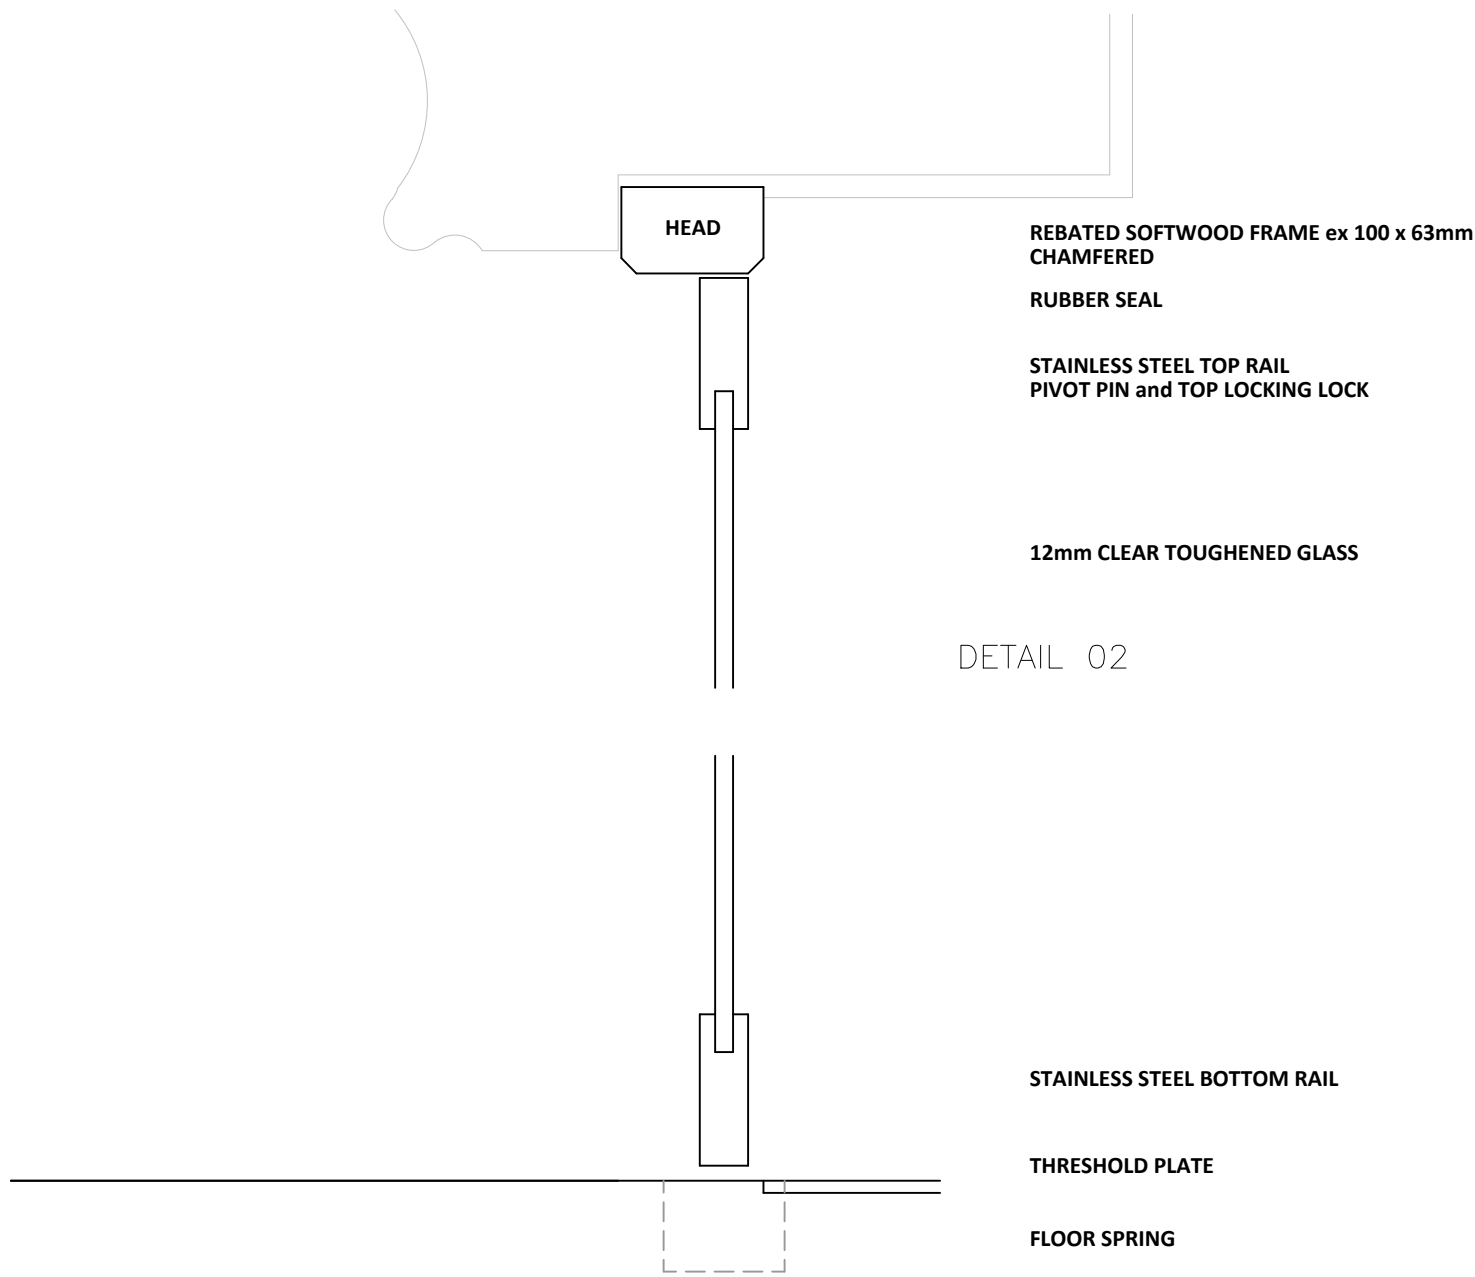


NORTH-EAST (BROAD STREET) ELEVATION
GLAZED FRONT ENTRANCE DOORS TO CHURCH
(For detail location purposes, all stone carving not shown)

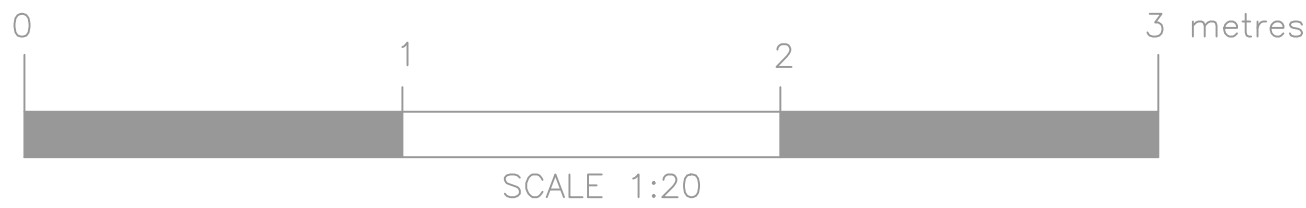

DETAIL 02


DETAIL 01

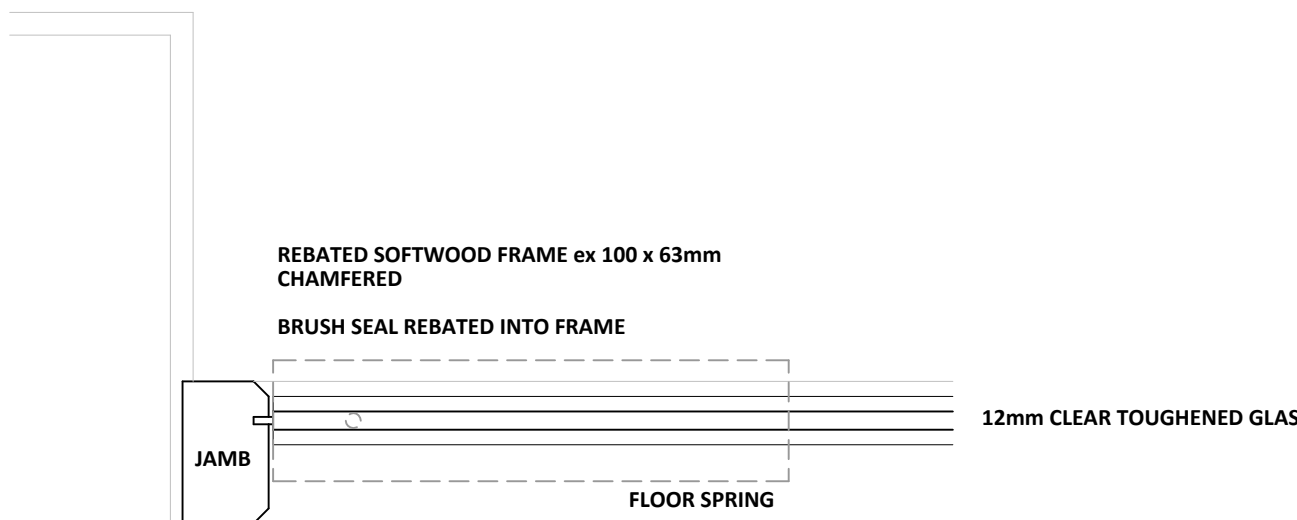

DETAIL 03



REVISION A	ADDED CONTEXT TO DETAILS AS REQUESTED	DC	02/03/12
------------	---------------------------------------	----	----------

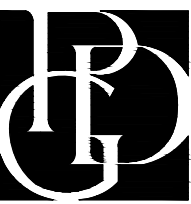

BROAD STREET METHODIST CHURCH,
SPALDING
For THE MANAGING TRUSTEES

CONDITION 4: ENTRANCE DOOR DETAILS

PDG ARCHITECTS LTD
Toll Bar House
Shrewsbury Avenue
Peterborough PE2 7BX
Tel: 01733 371000
Fax: 01733 370666
design@pdgarchitects.co.uk

Scale: 1:5/1:20	© A1	Date: 19/12/11	Drawn: DC	Checked:	Drawing Number: 09006/15A
-----------------	------	----------------	-----------	----------	---------------------------