


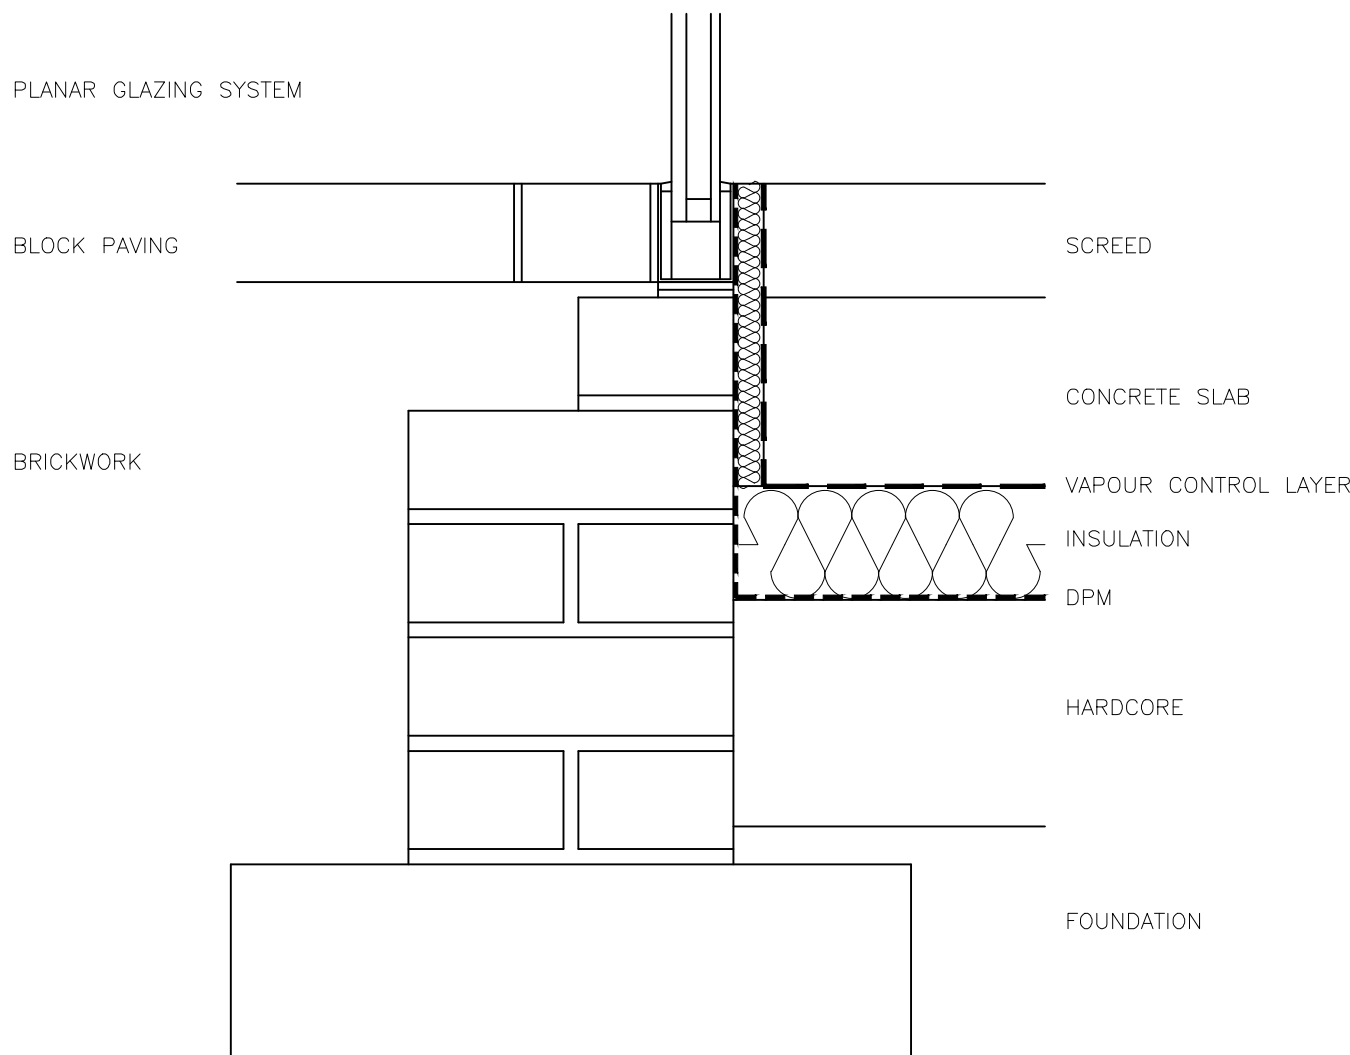


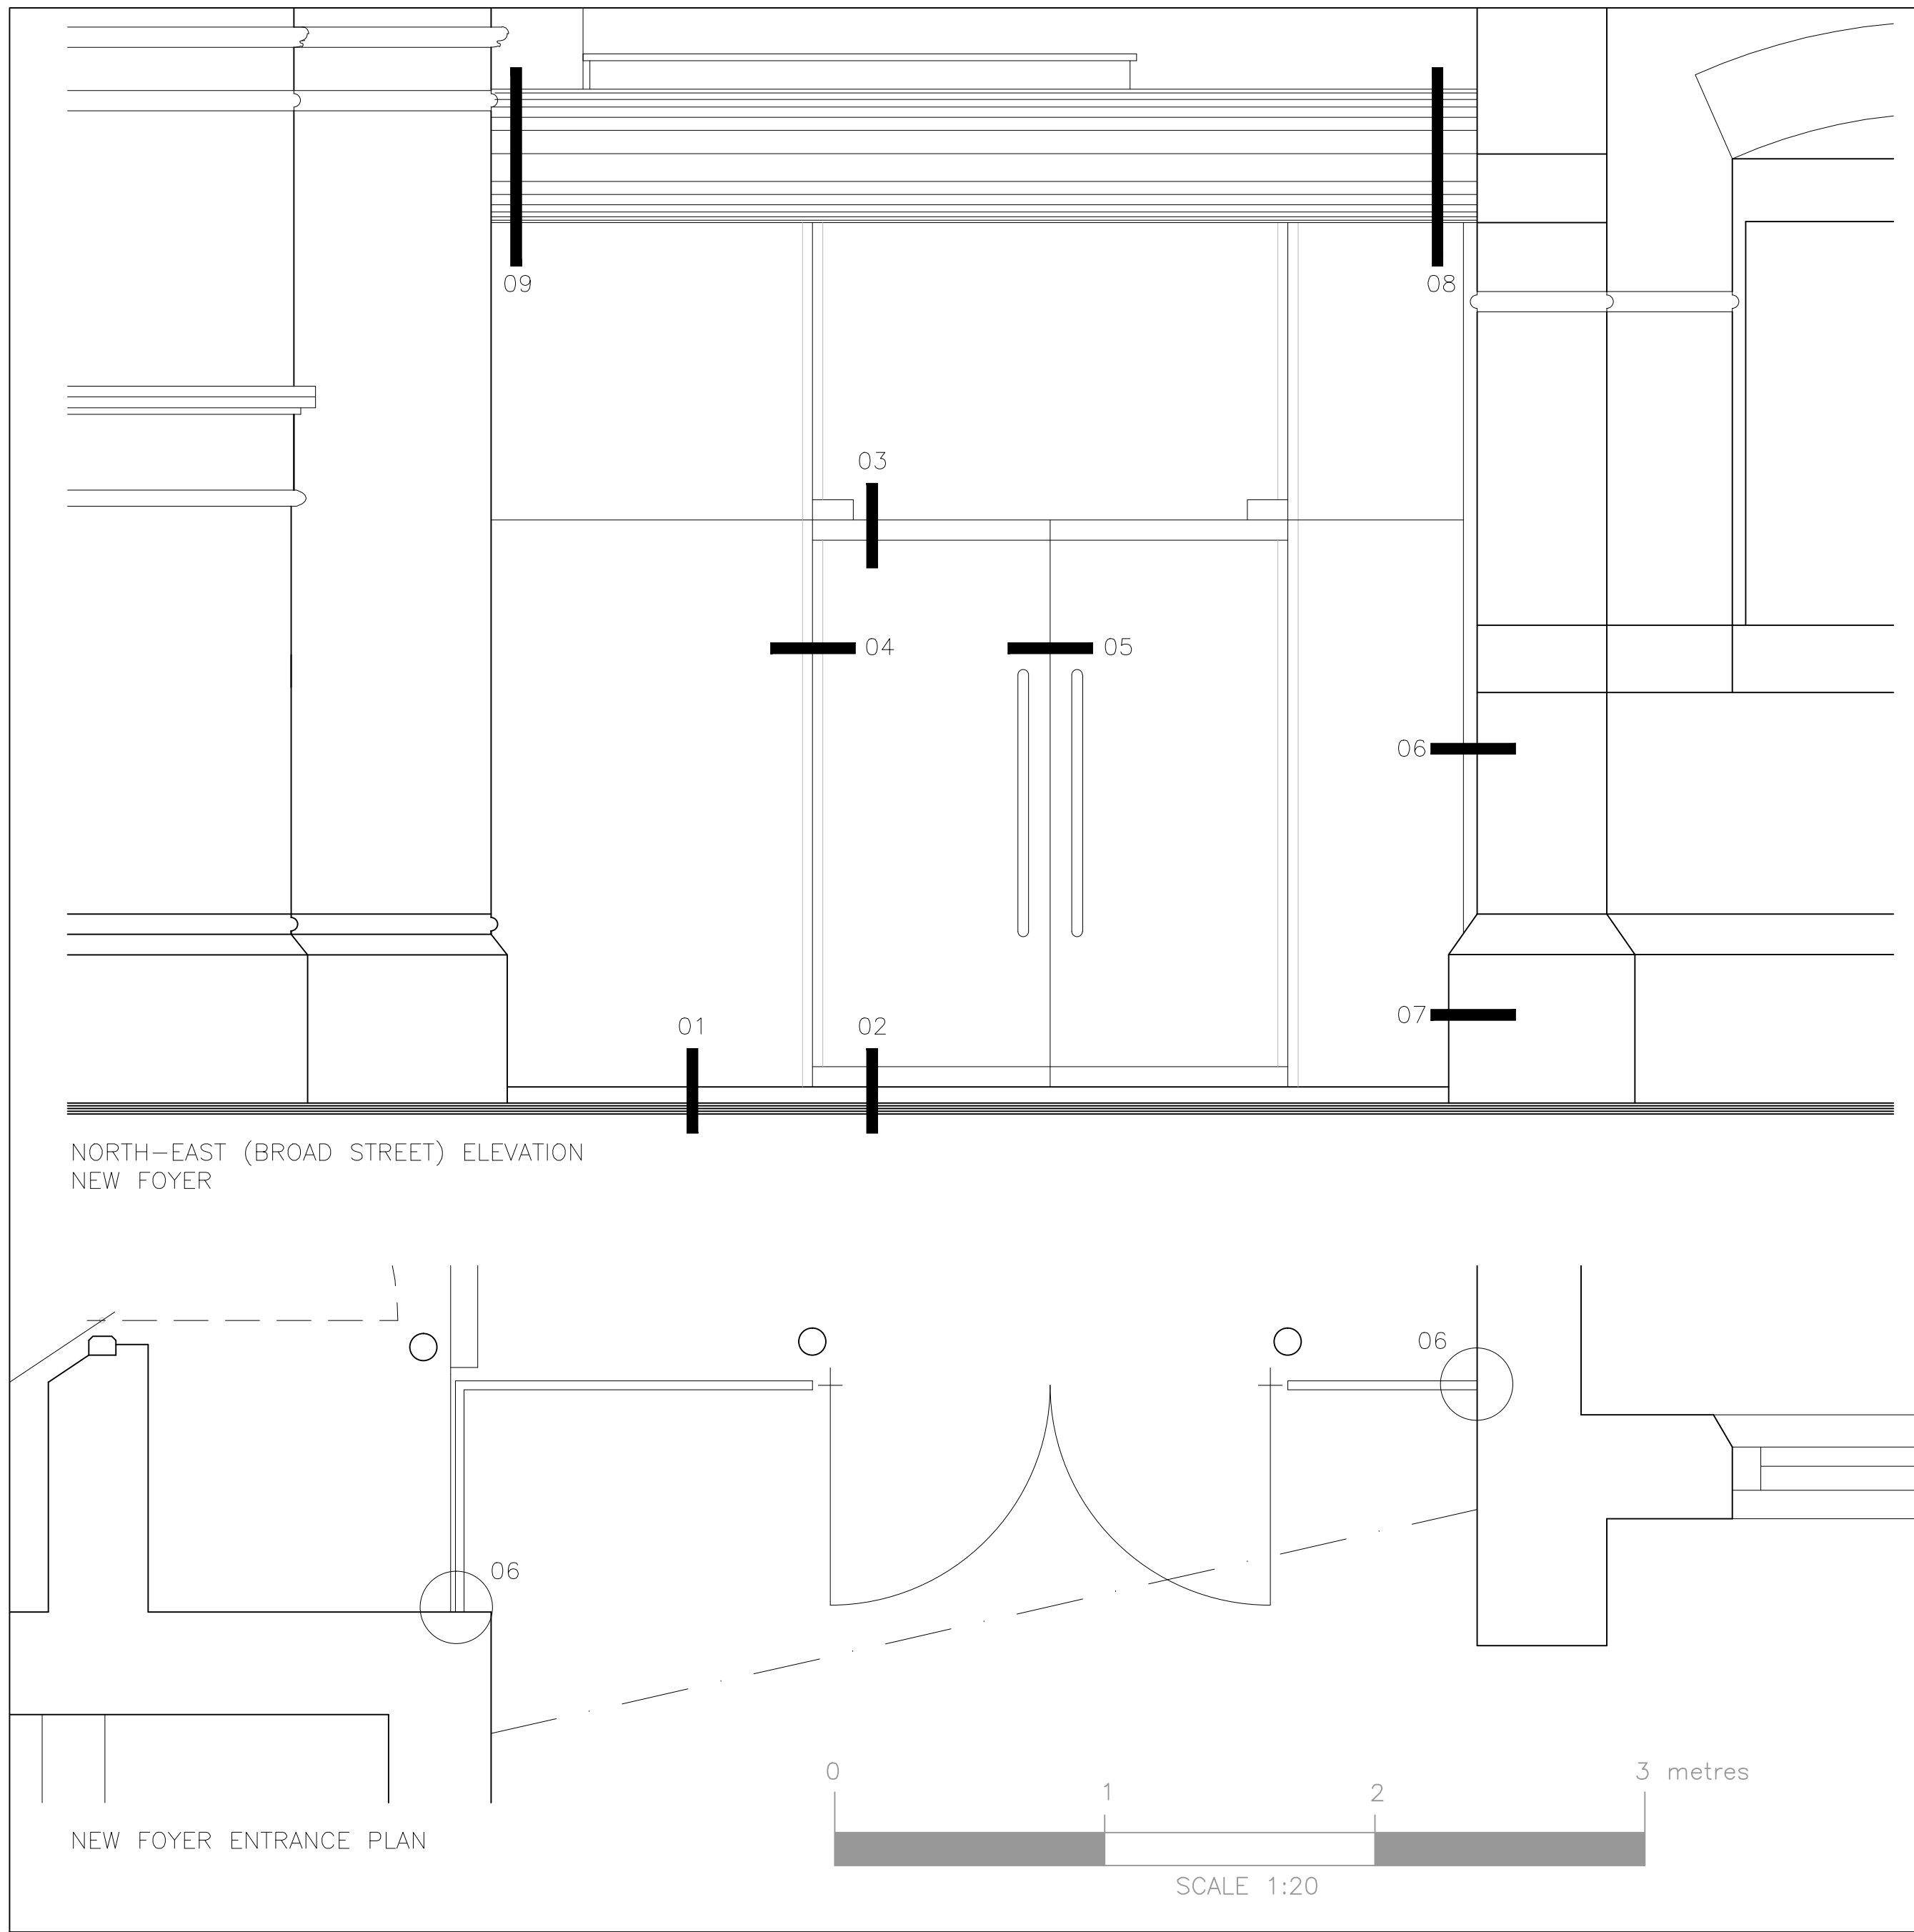


DETAIL 01

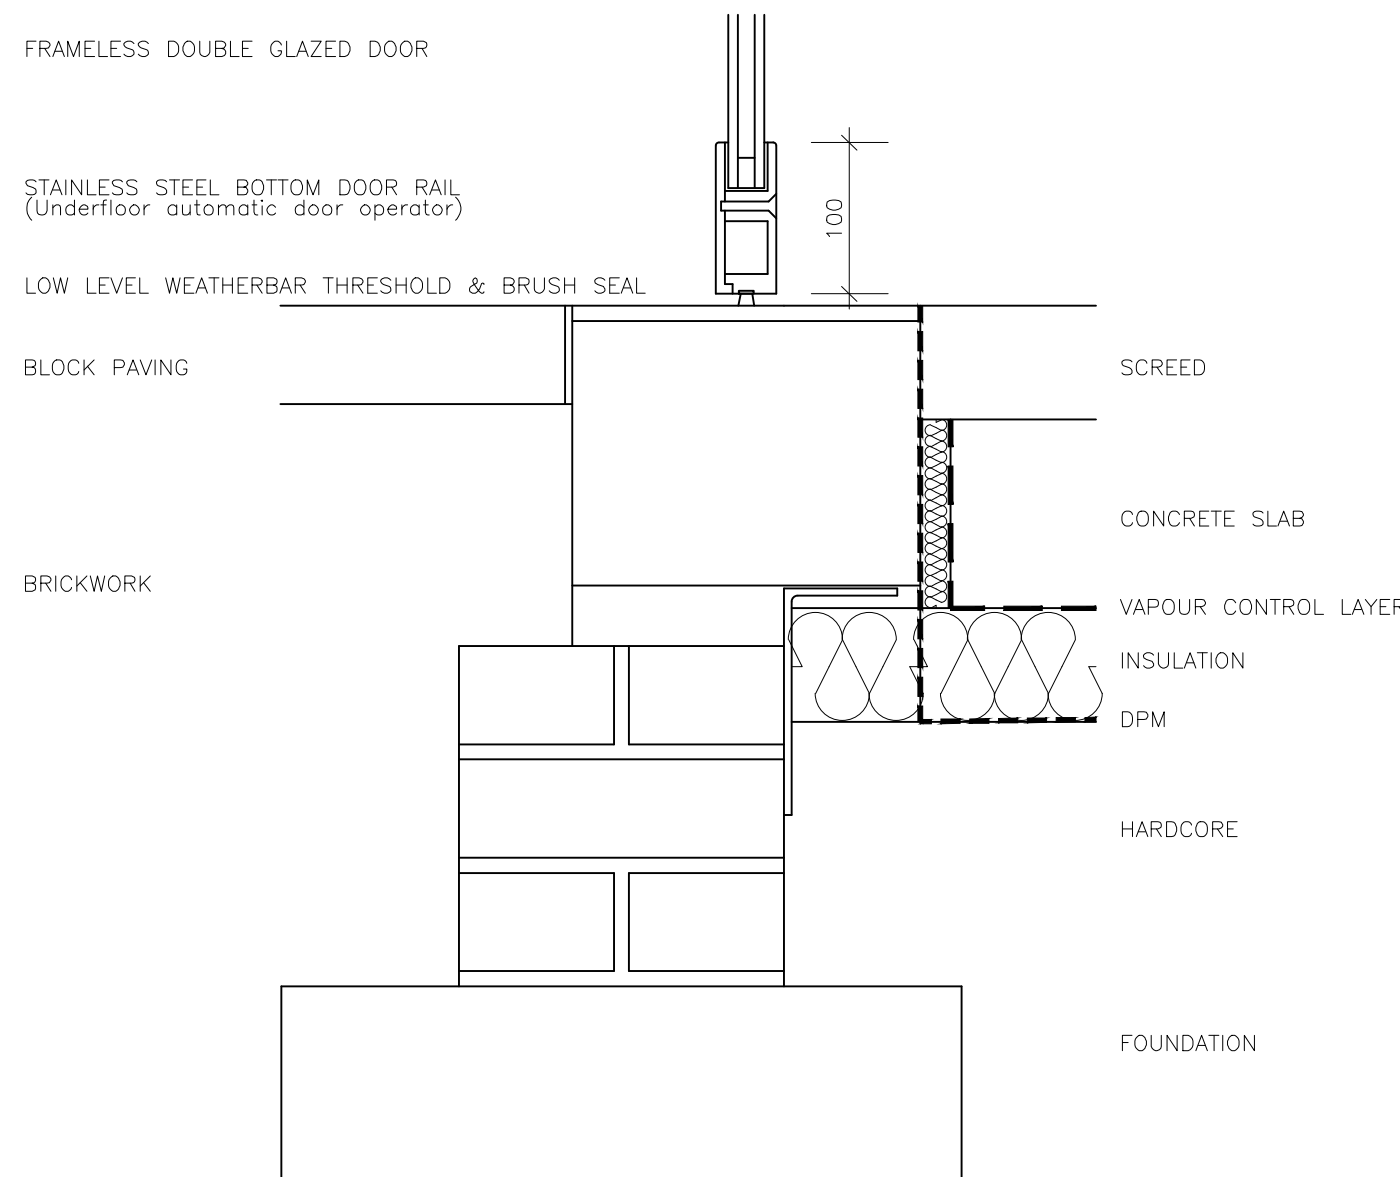


DETAIL 02

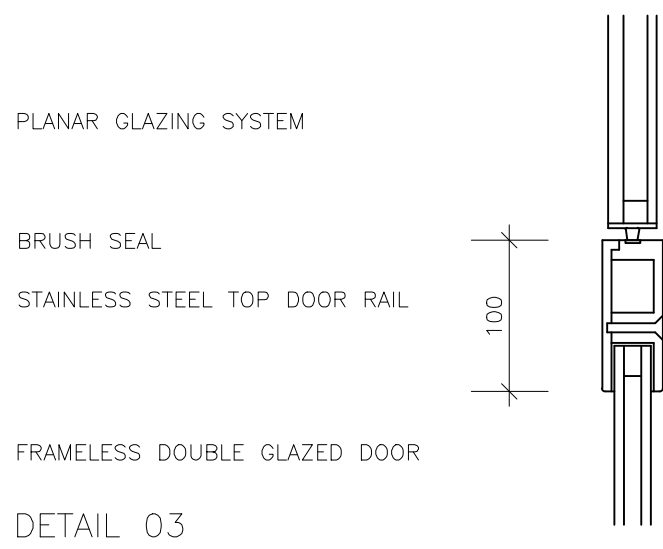


DETAIL 03

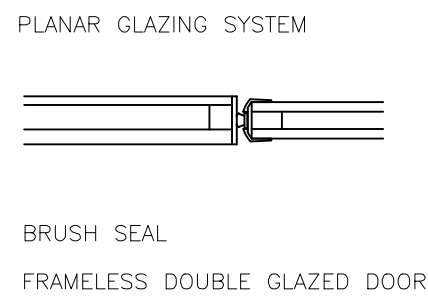


DETAIL 04

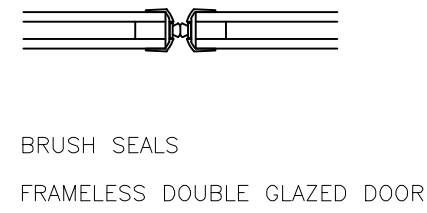


DETAIL 05

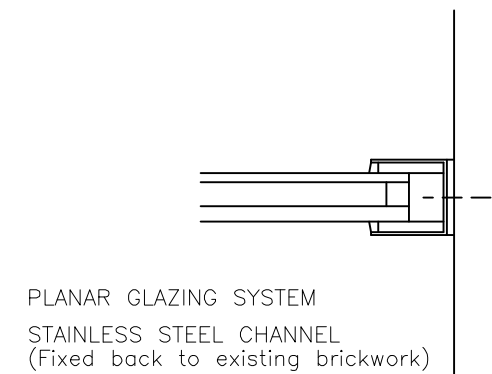


DETAIL 06

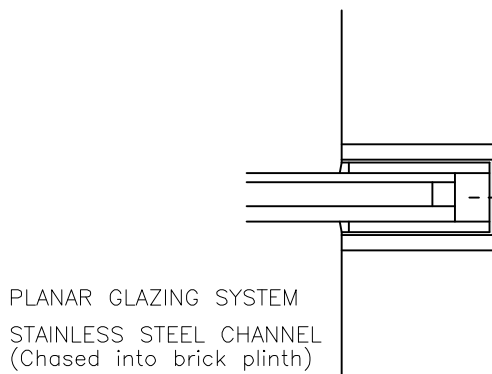


DETAIL 07

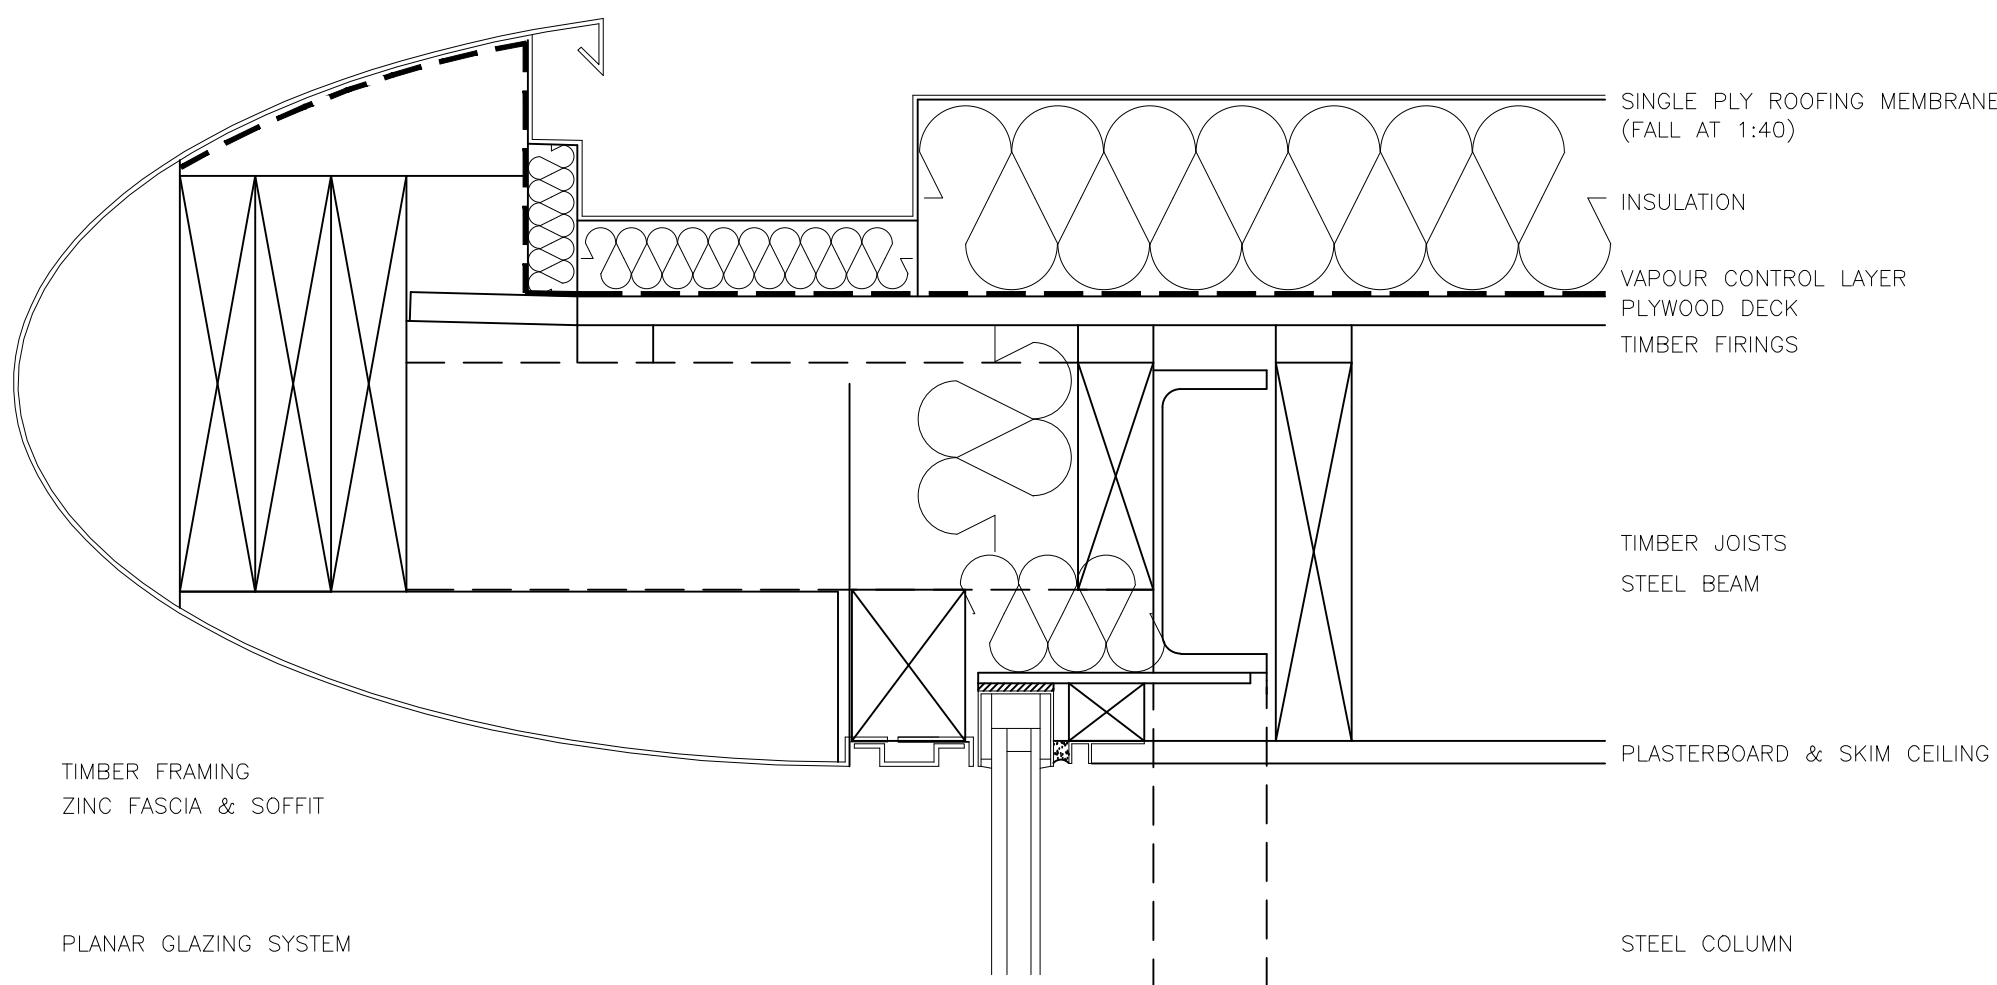

DETAIL 08

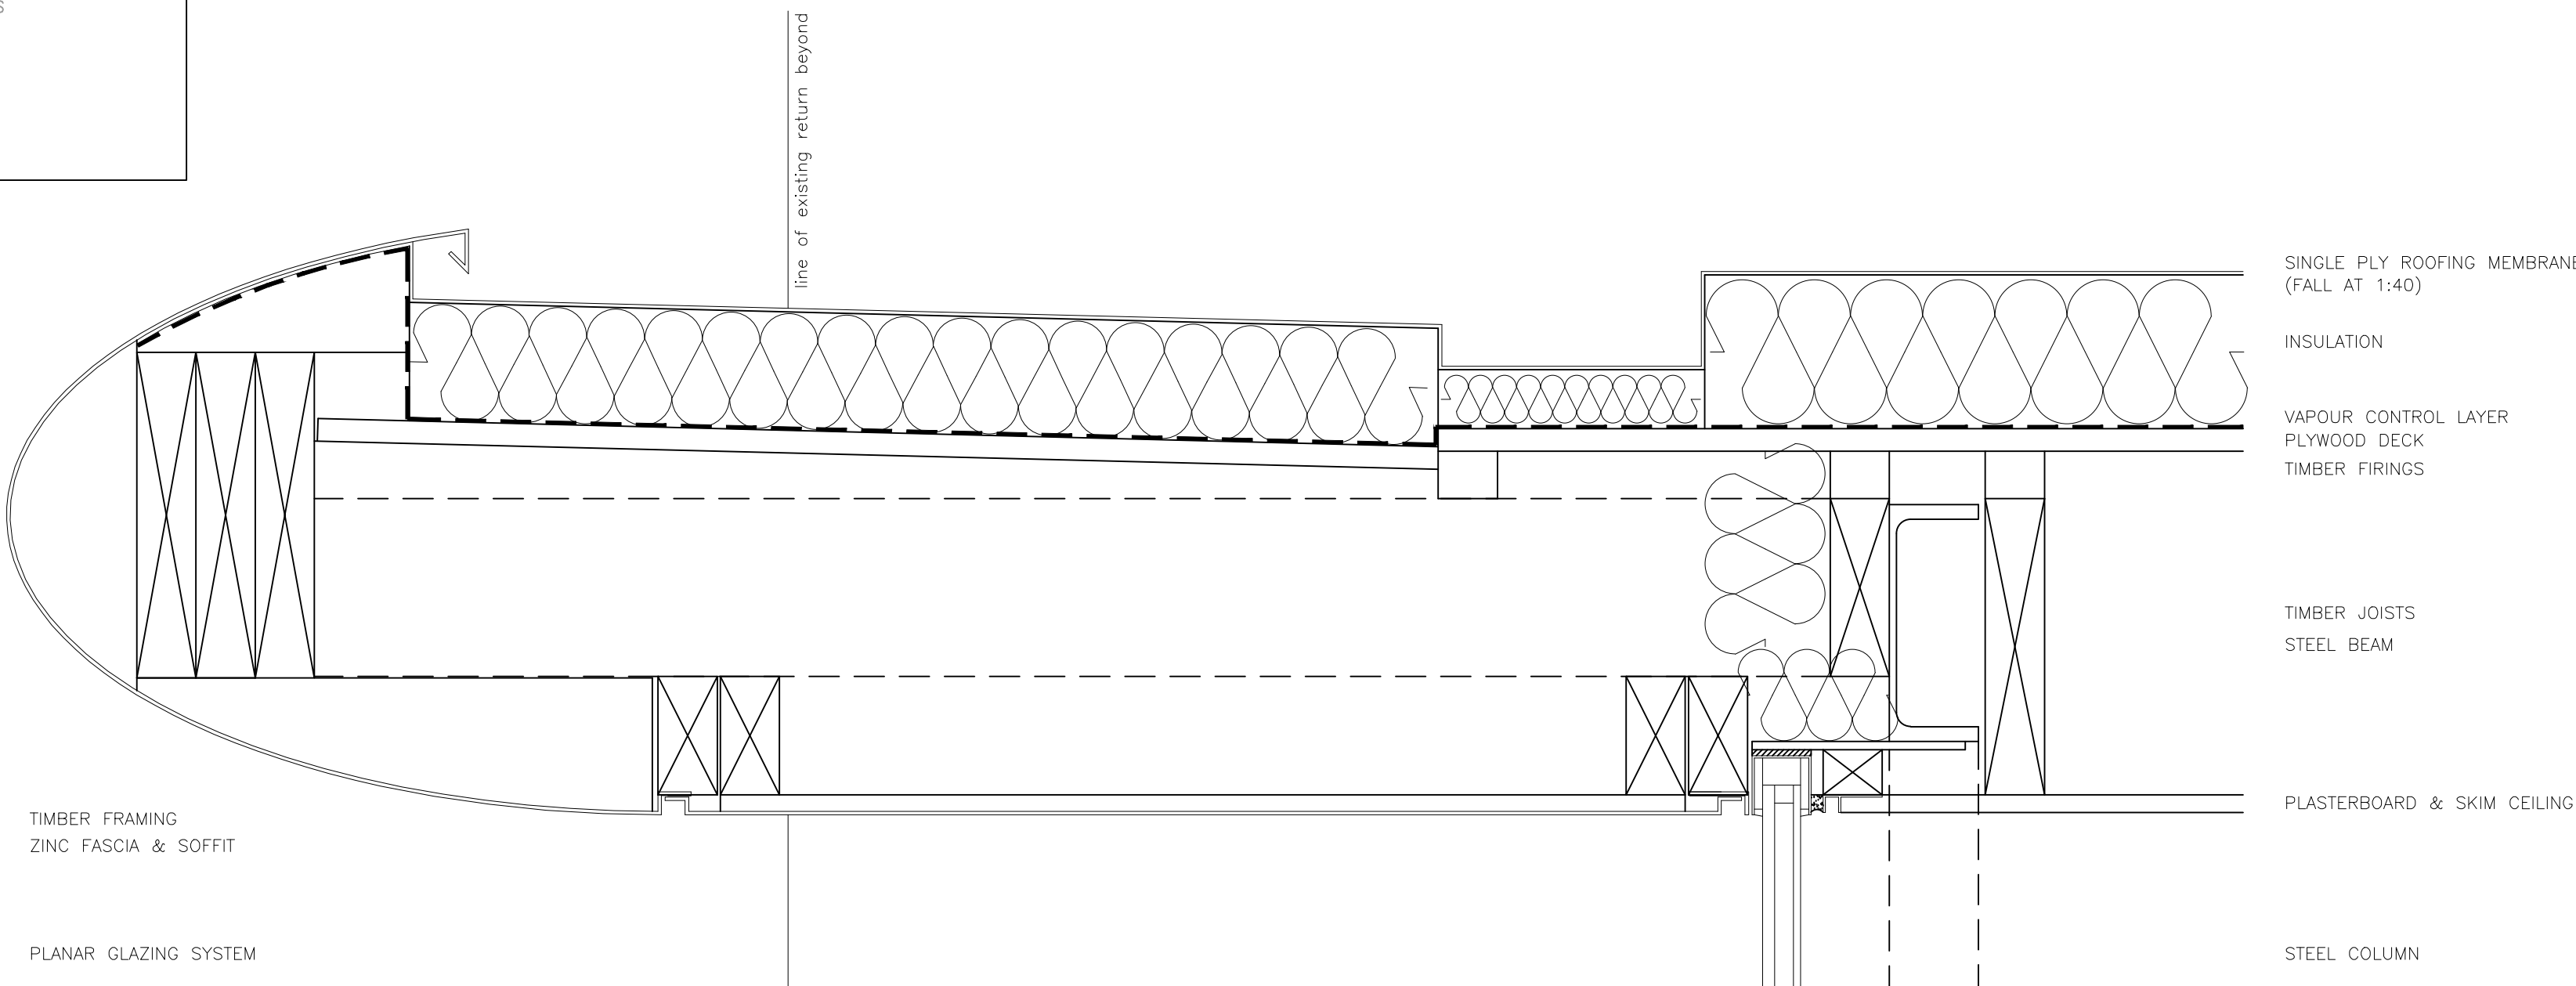

DETAIL 09

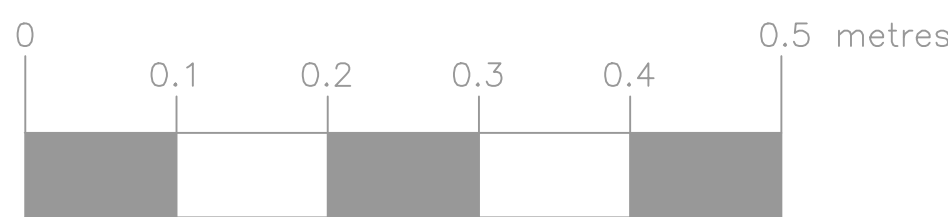

BROAD STREET METHODIST CHURCH,  
SPALDING  
For THE MANAGING TRUSTEES

CONDITION 5: FOYER ENT SCREEN & ROOF

PDG ARCHITECTS LTD  
Toll Bar House  
Shrewsbury Avenue  
Peterborough PE2 7BX  
Tel: 01733 371000  
Fax: 01733 370666  
design@pdgarchitects.co.uk