



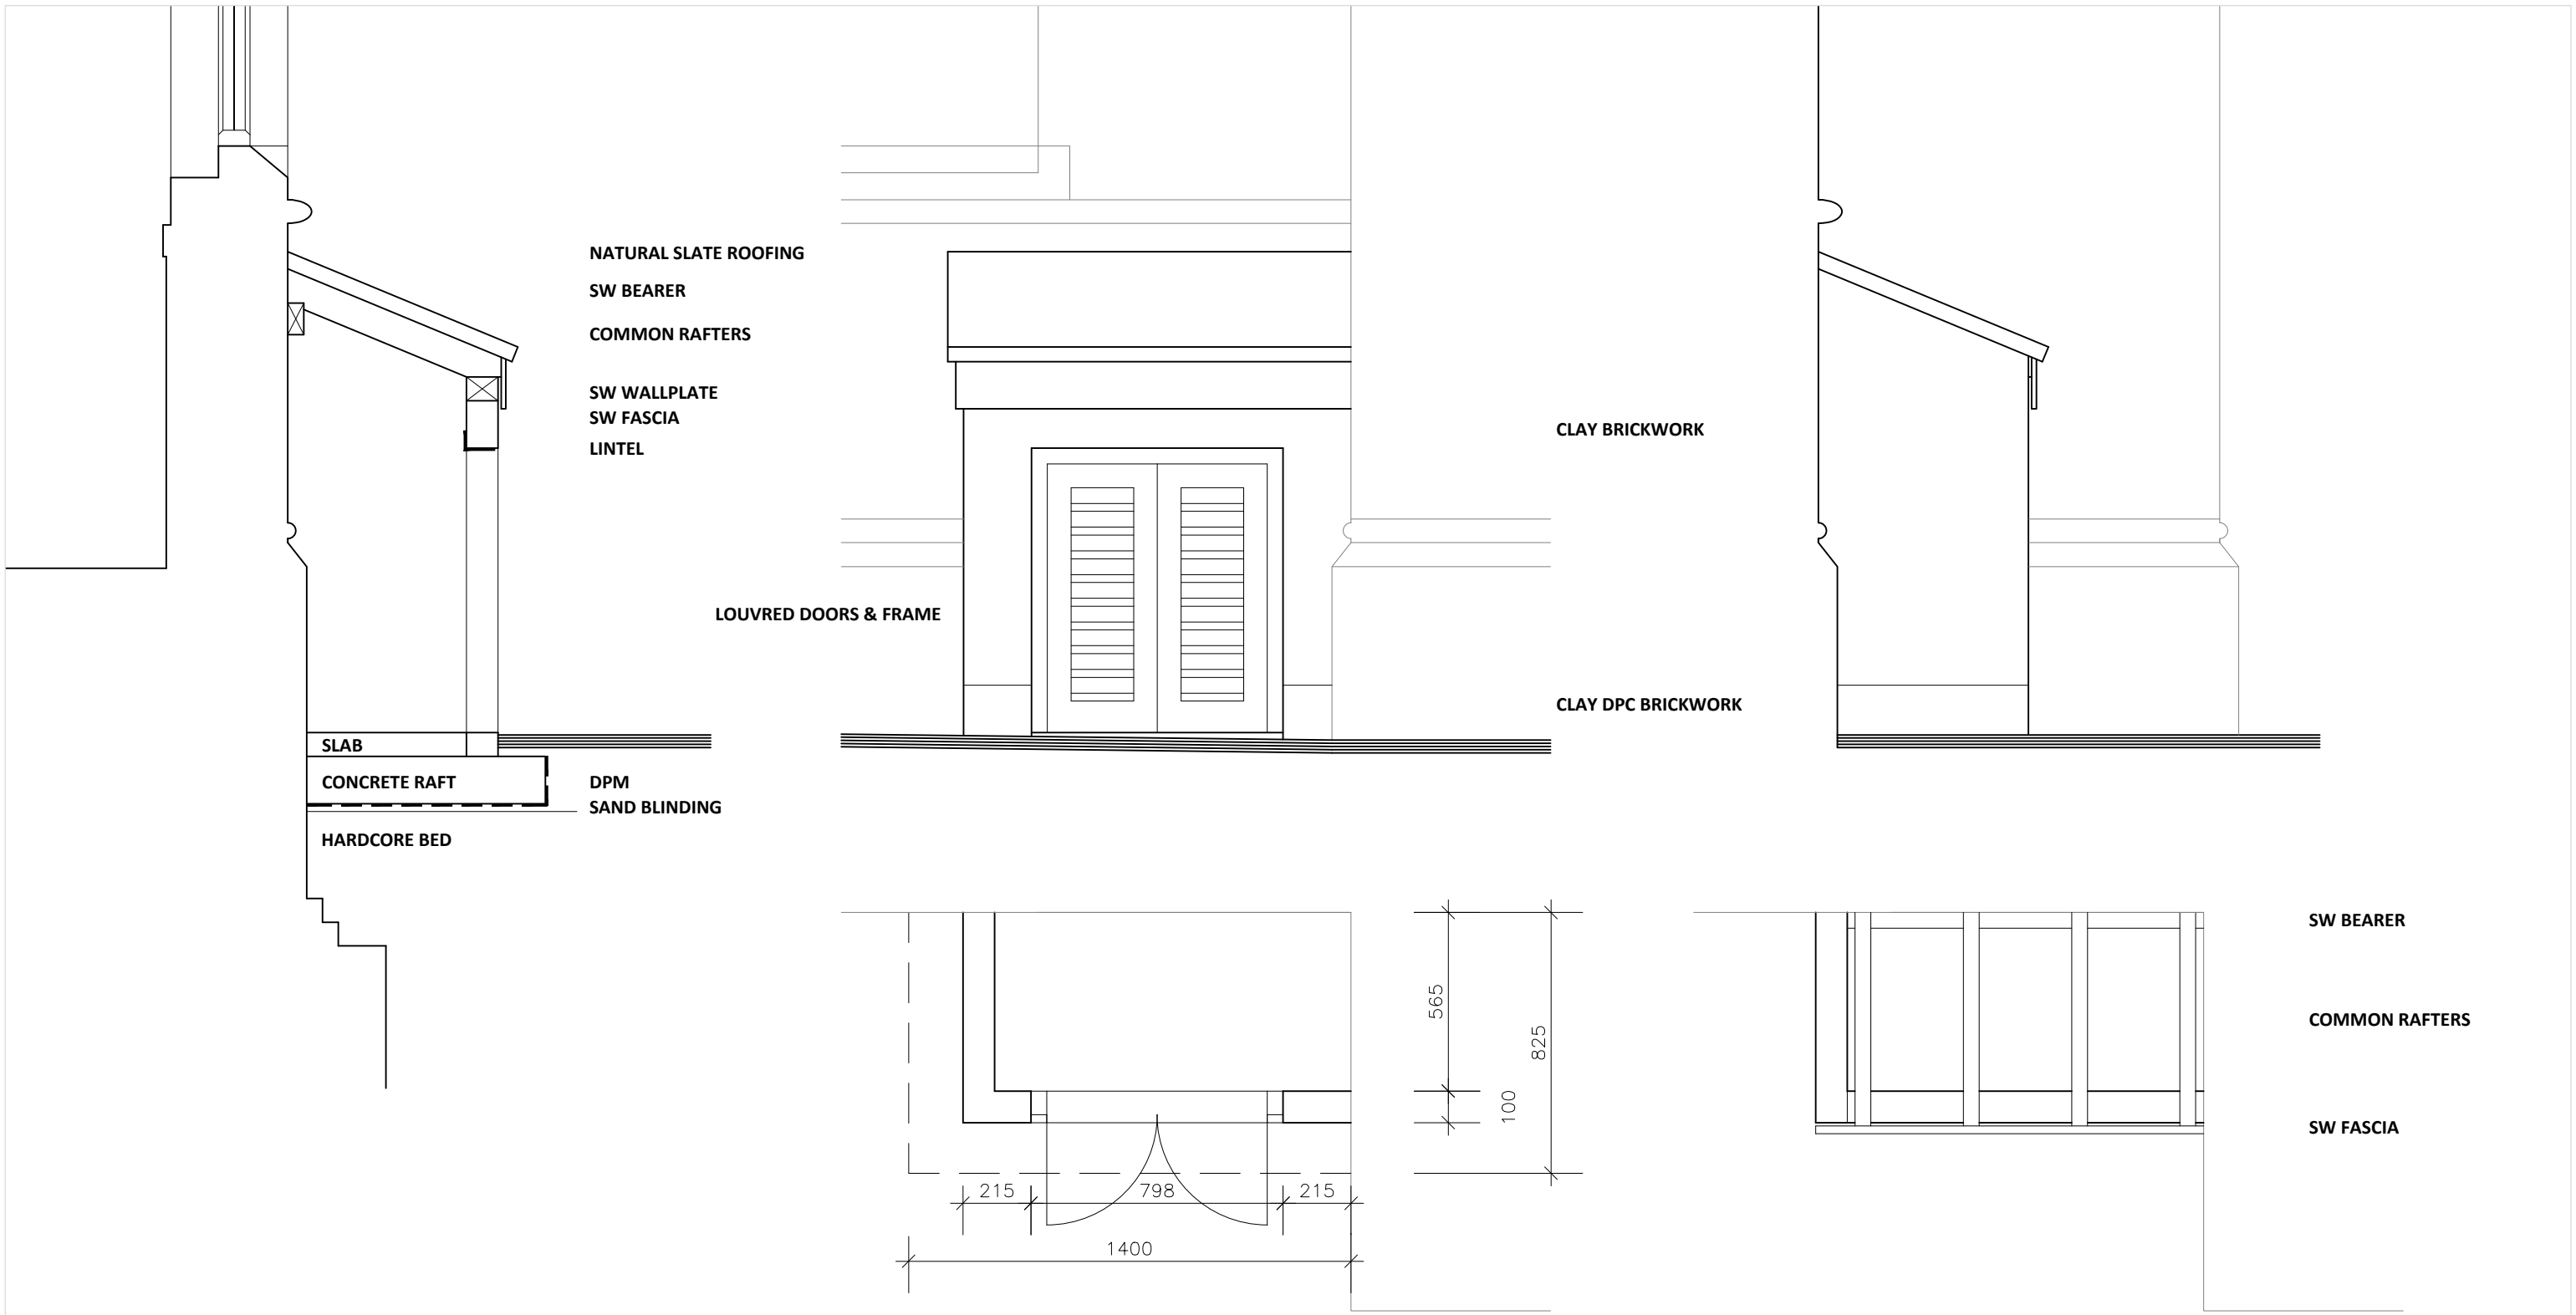

PLAN

ROOF STRUCTURE PLAN

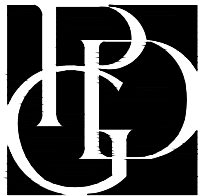

BROAD STREET METHODIST CHURCH
SPALDING
for THE MANAGING TRUSTEES

GAS METER ENCLOSURE

PDG ARCHITECTS LTD

Toll Bar House
Shrewsbury Avenue
Peterborough PE2 7BX
Tel: 01733 371000
Fax: 01733 370666
design@pdgarchitects.co.uk