
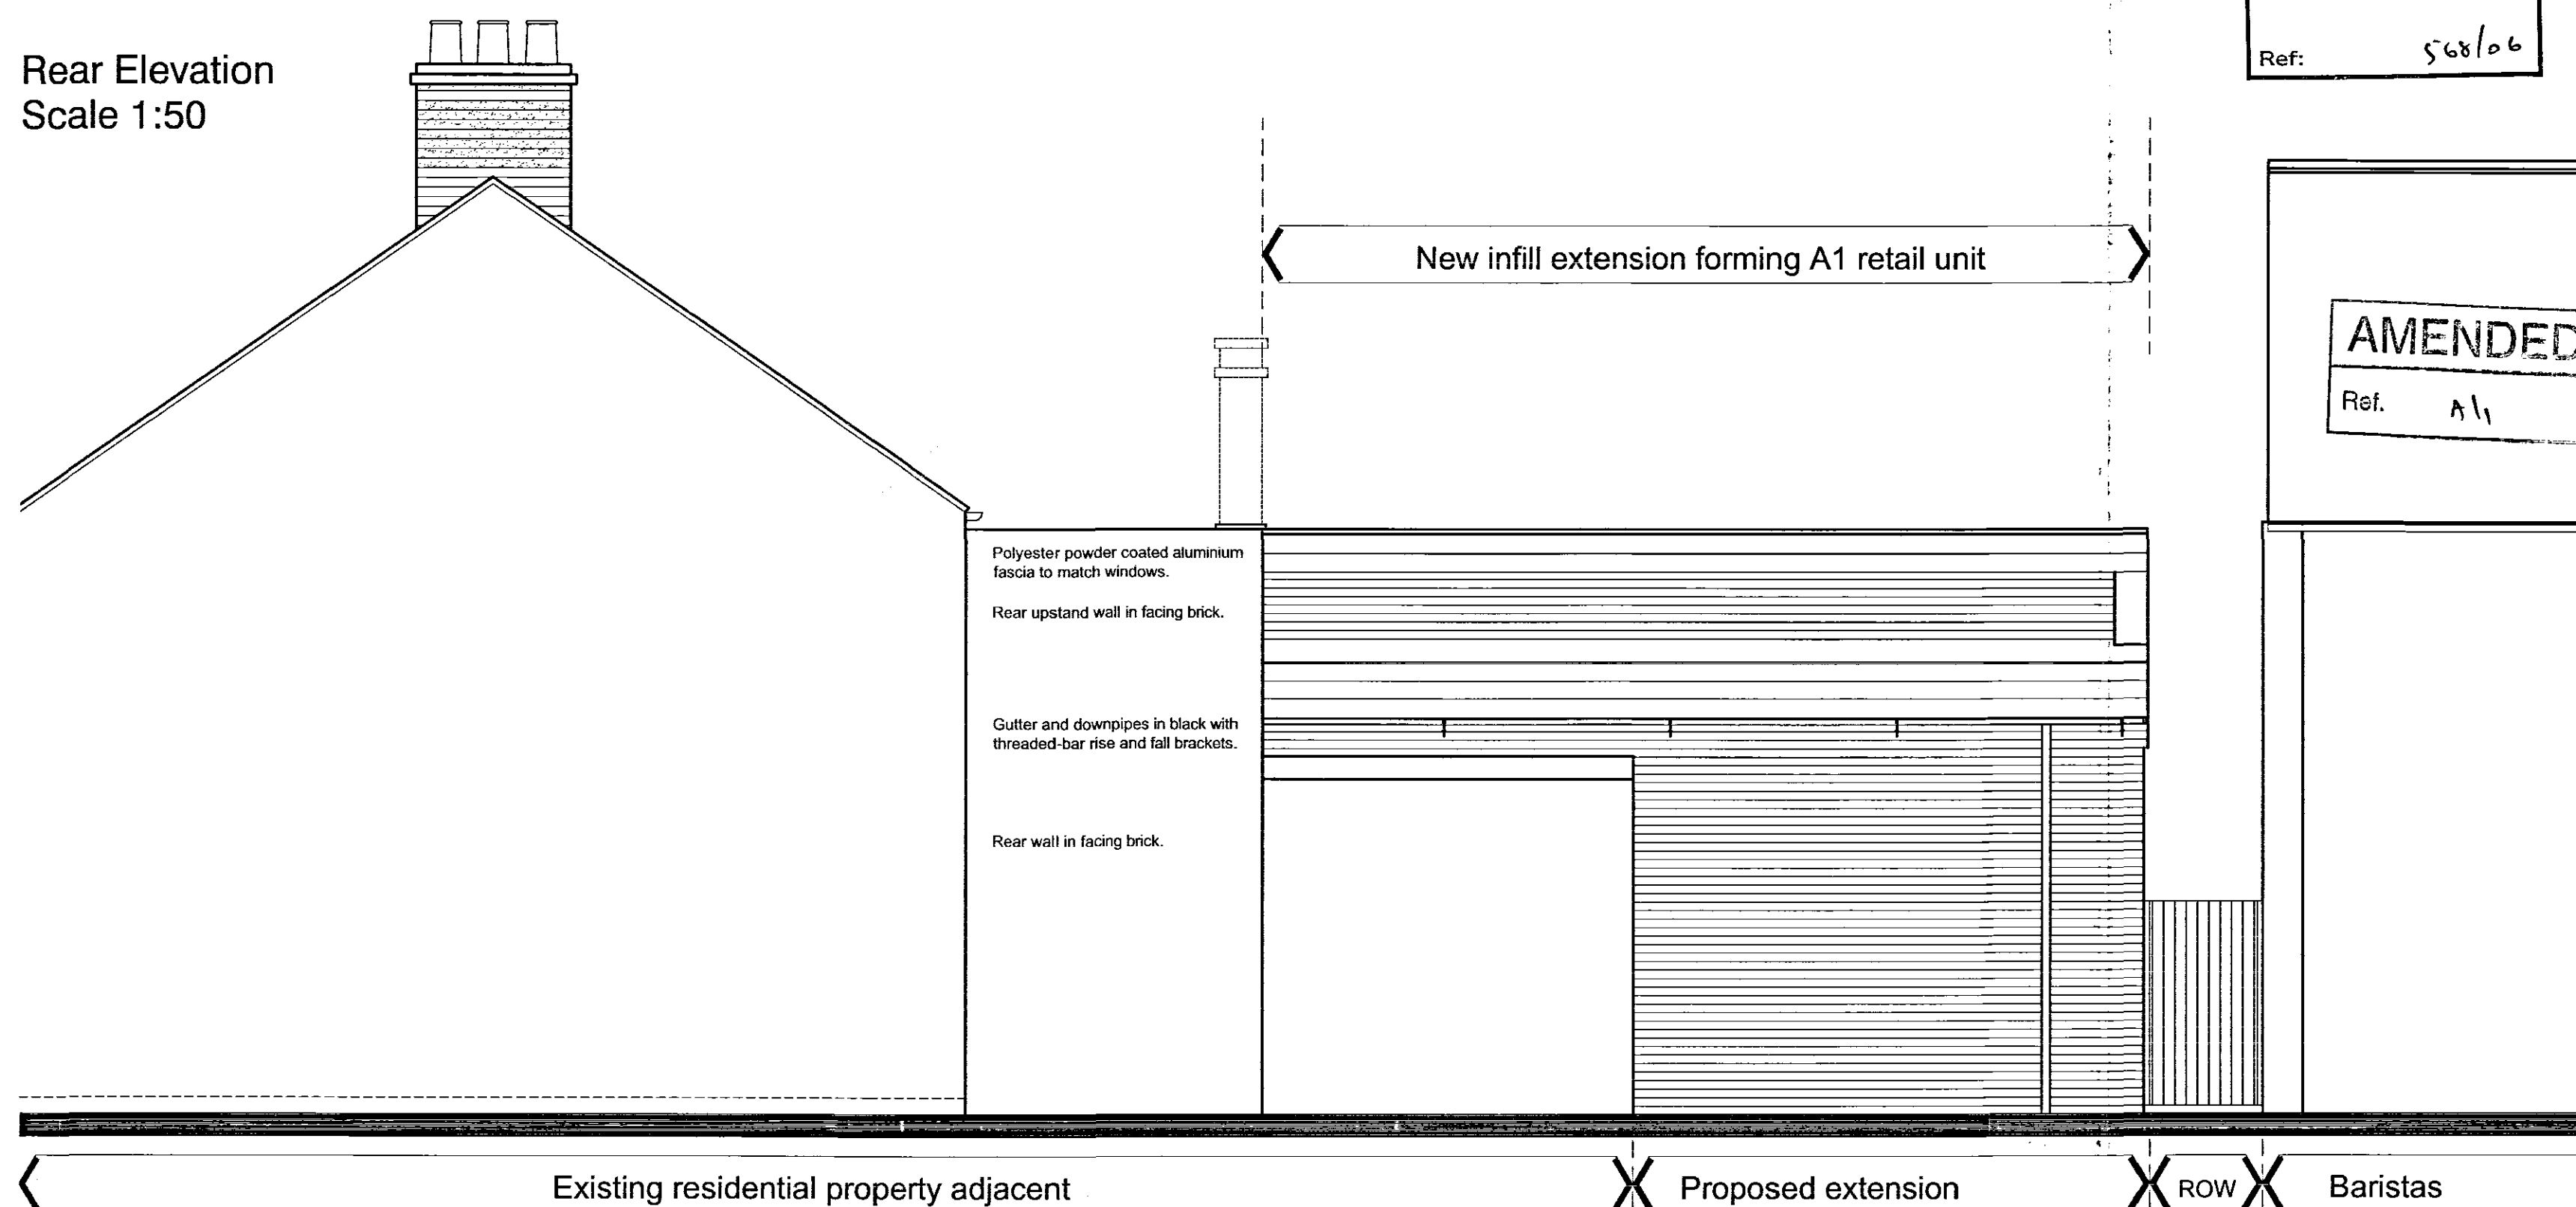
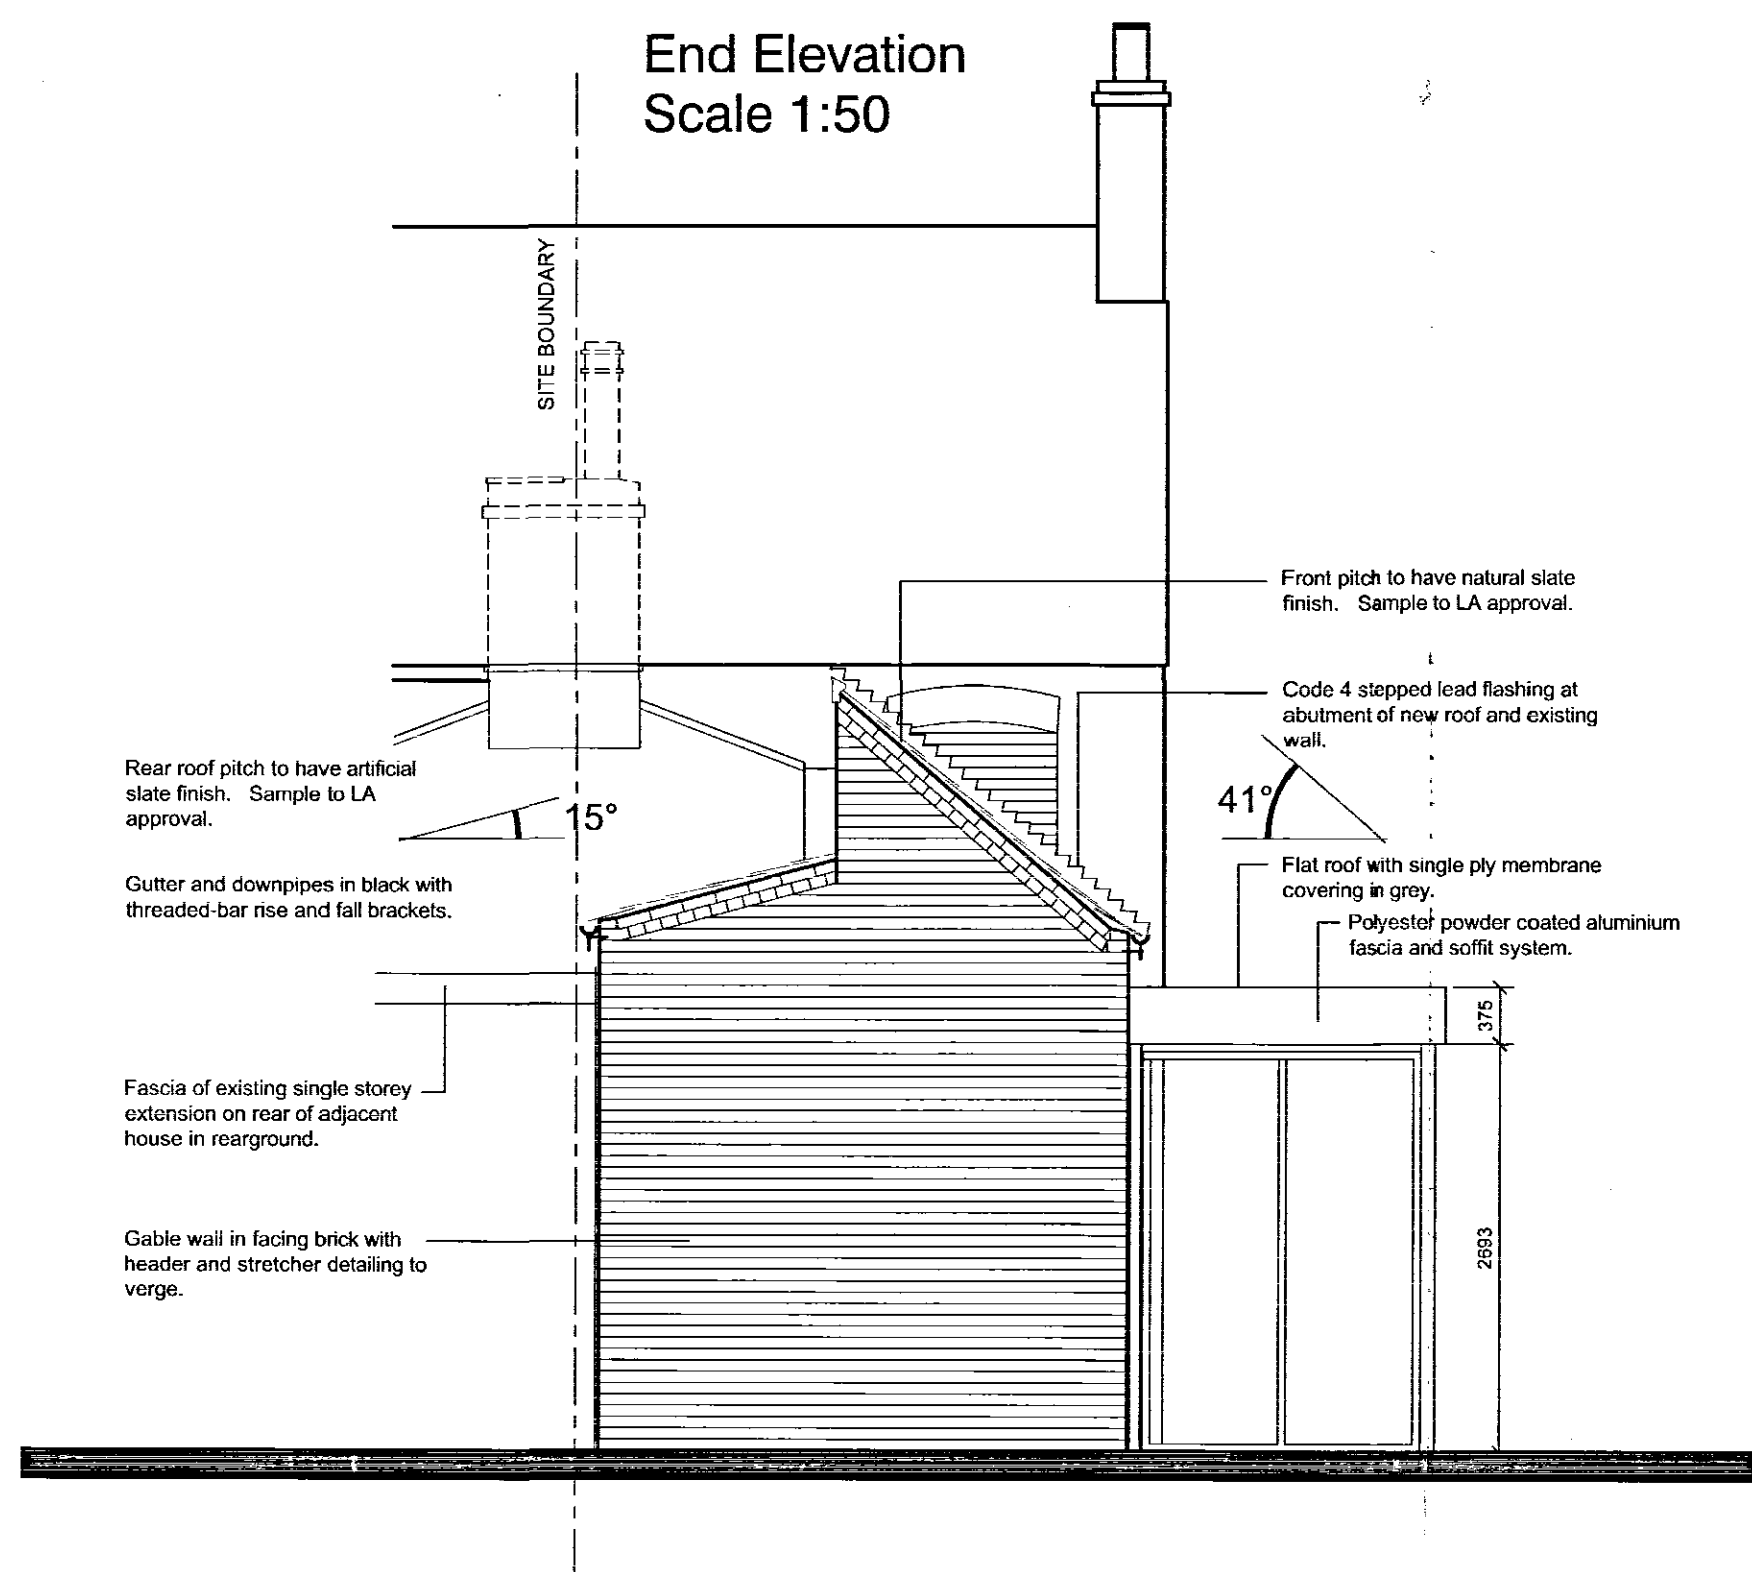
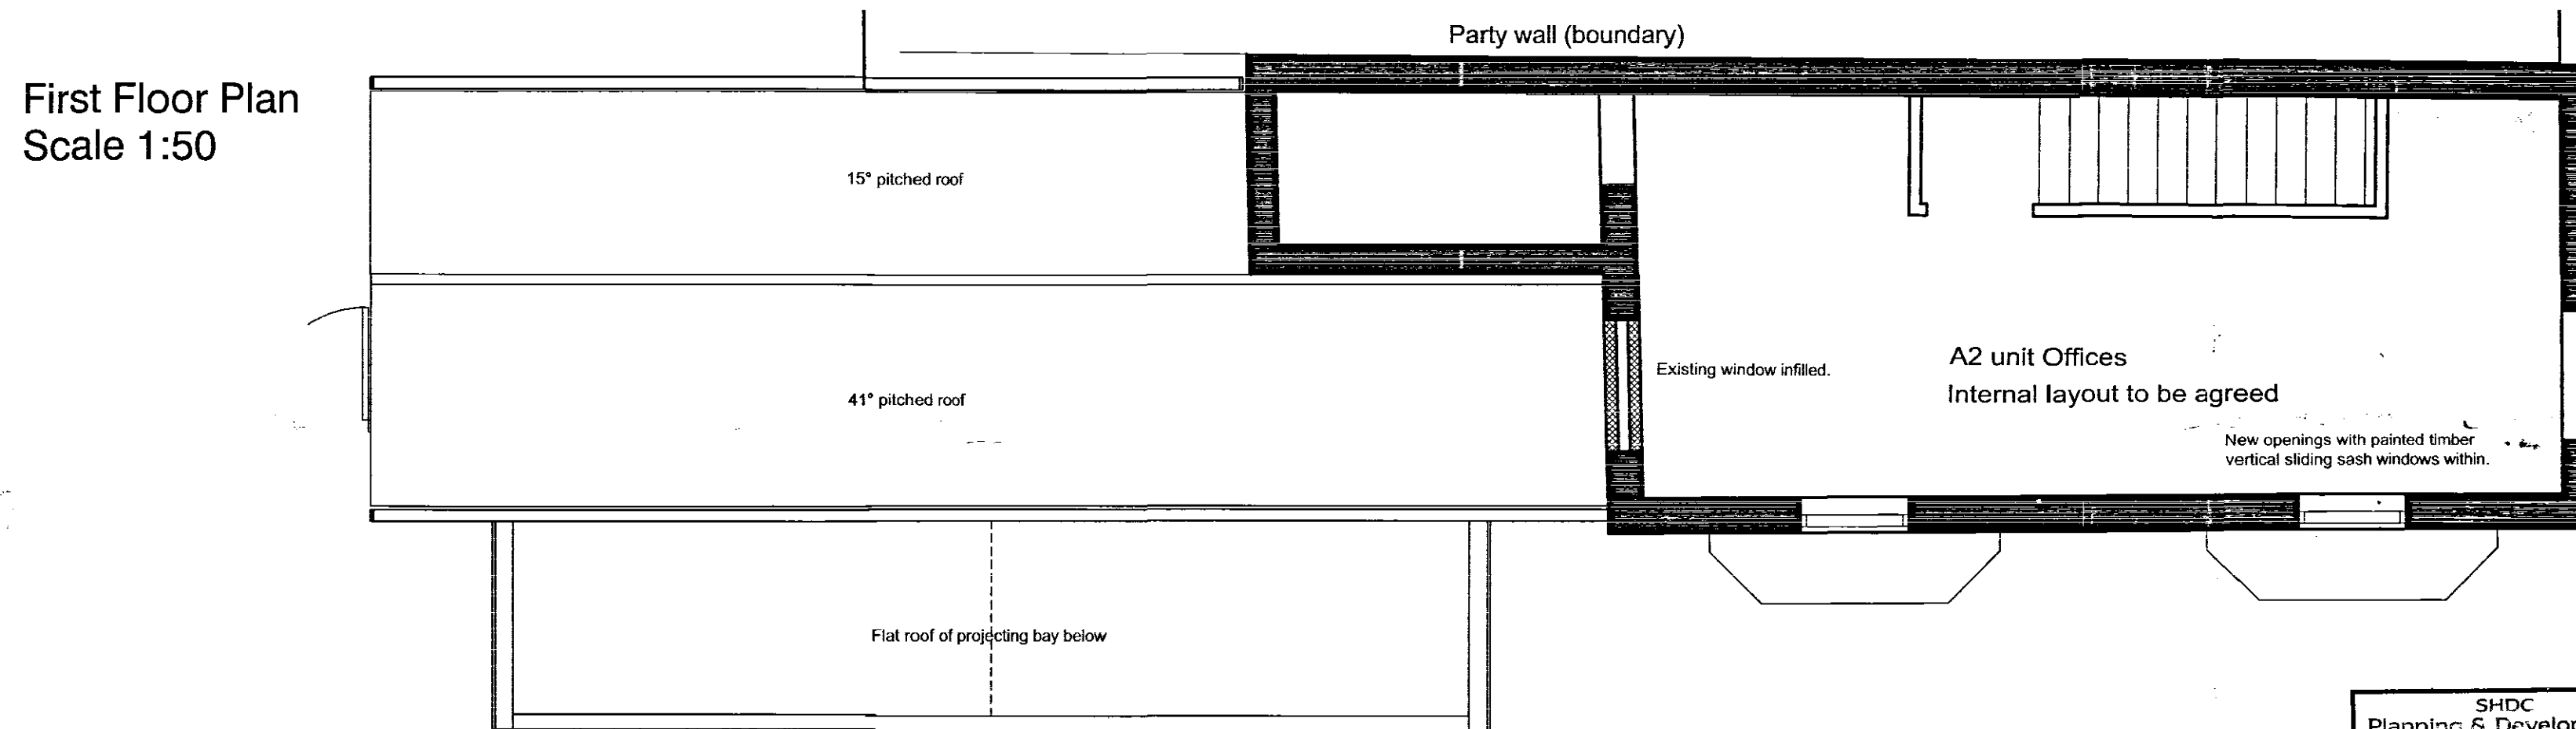
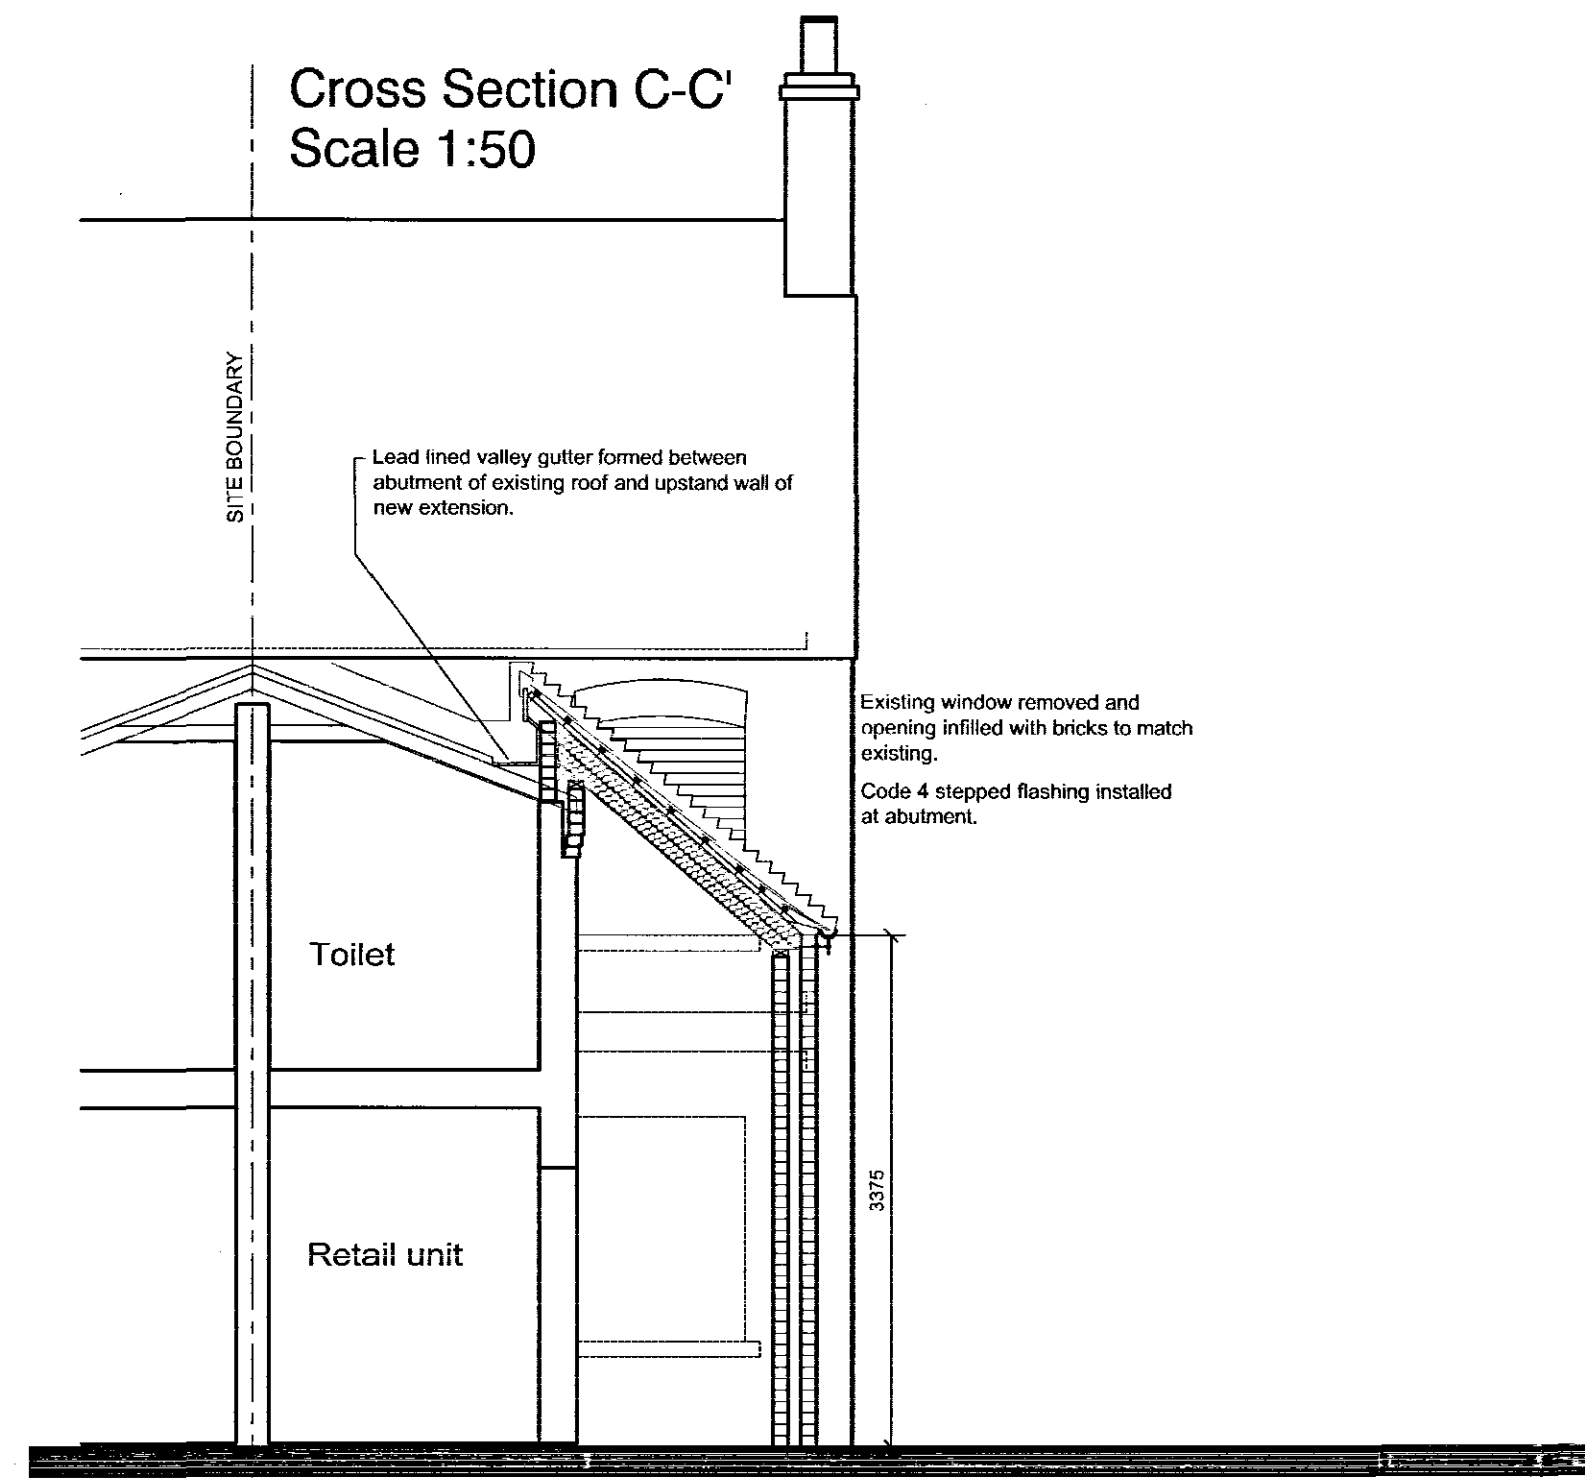
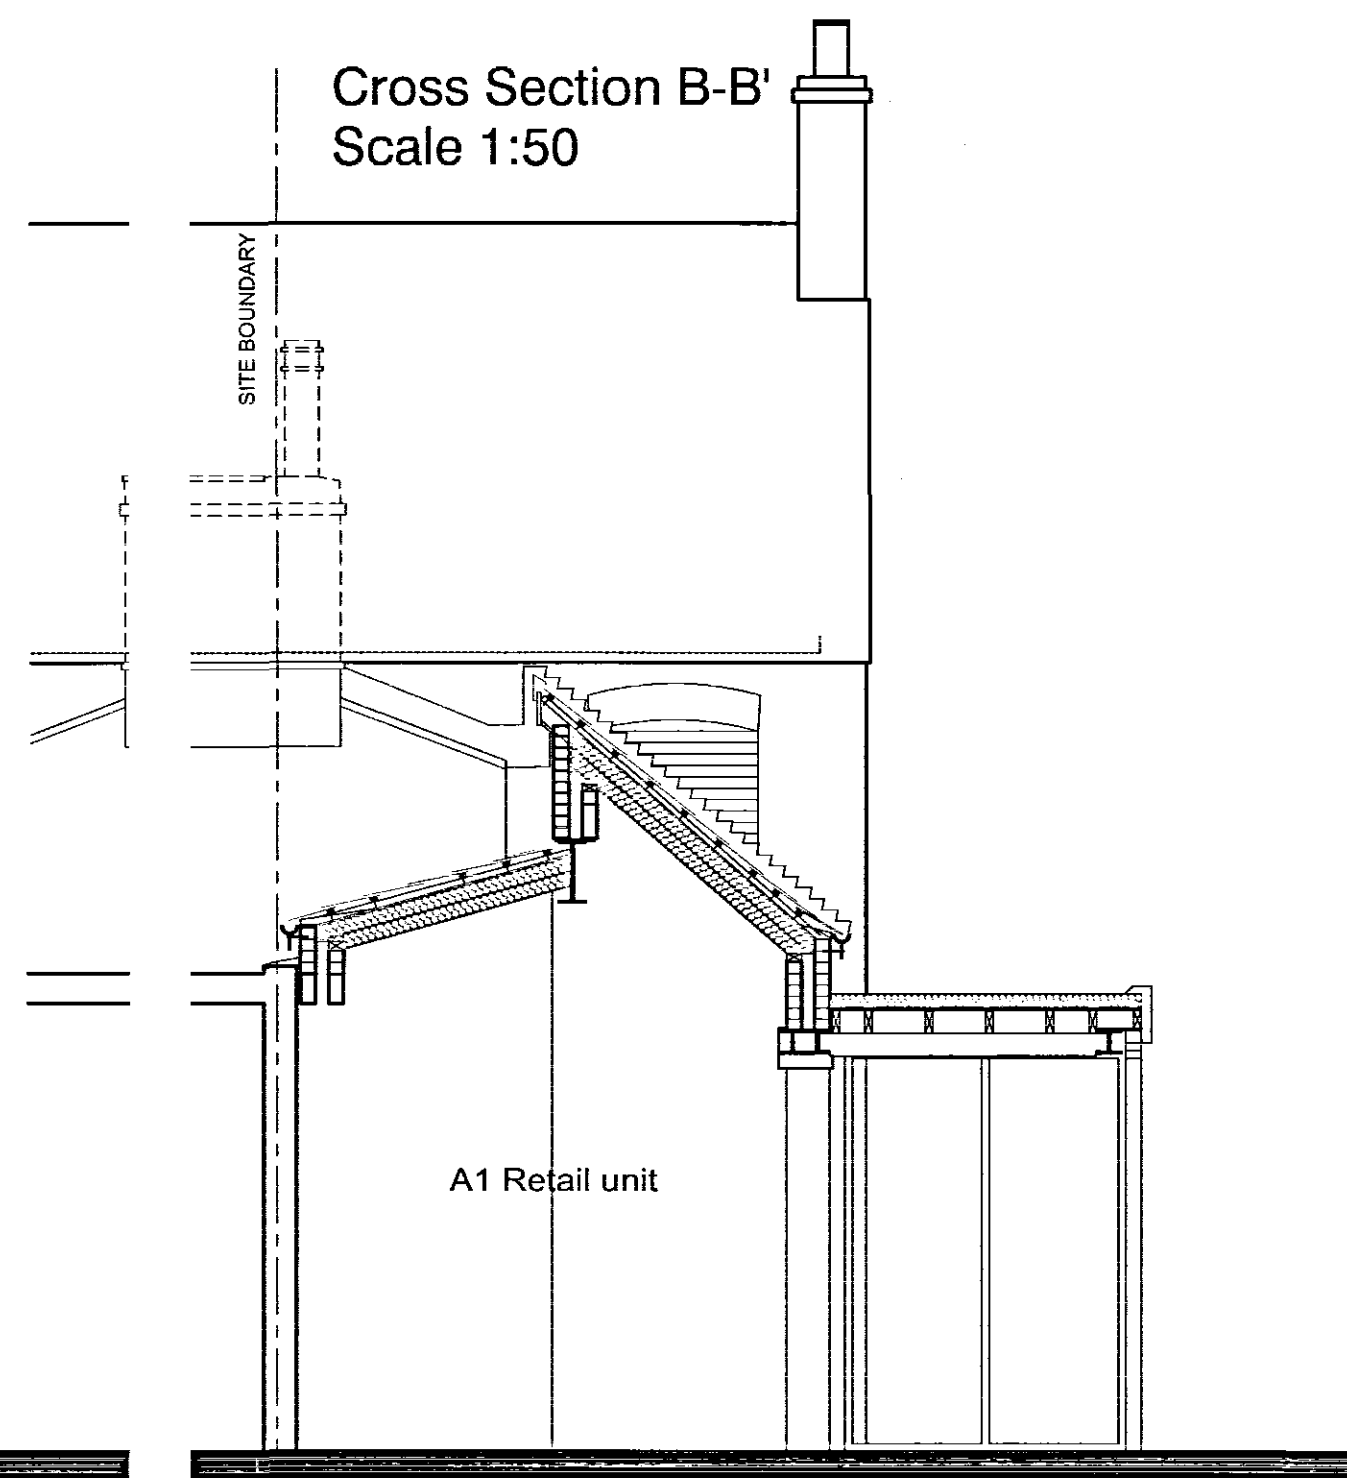


DO NOT SCALE THIS DRAWING. THE CONTRACTOR IS DEEMED TO HAVE CHECKED ALL DIMENSIONS ON SITE AND REPORT ANY DISCREPANCIES TO OGLESBY & LIMB LTD. THE CONTENTS OF THIS DRAWING ARE COVERED BY COPYRIGHT AND REMAIN THE PROPERTY OF OGLESBY & LIMB LTD. WRITTEN APPROVAL MUST BE OBTAINED FROM OGLESBY & LIMB LTD PRIOR TO DUPLICATION OR REPRODUCTION OF THIS DRAWING OR ITS CONTENTS. ANY DIMENSIONS NOT SHOWN ARE TO BE CHECKED AND AGREED WITH OGLESBY & LIMB LTD.

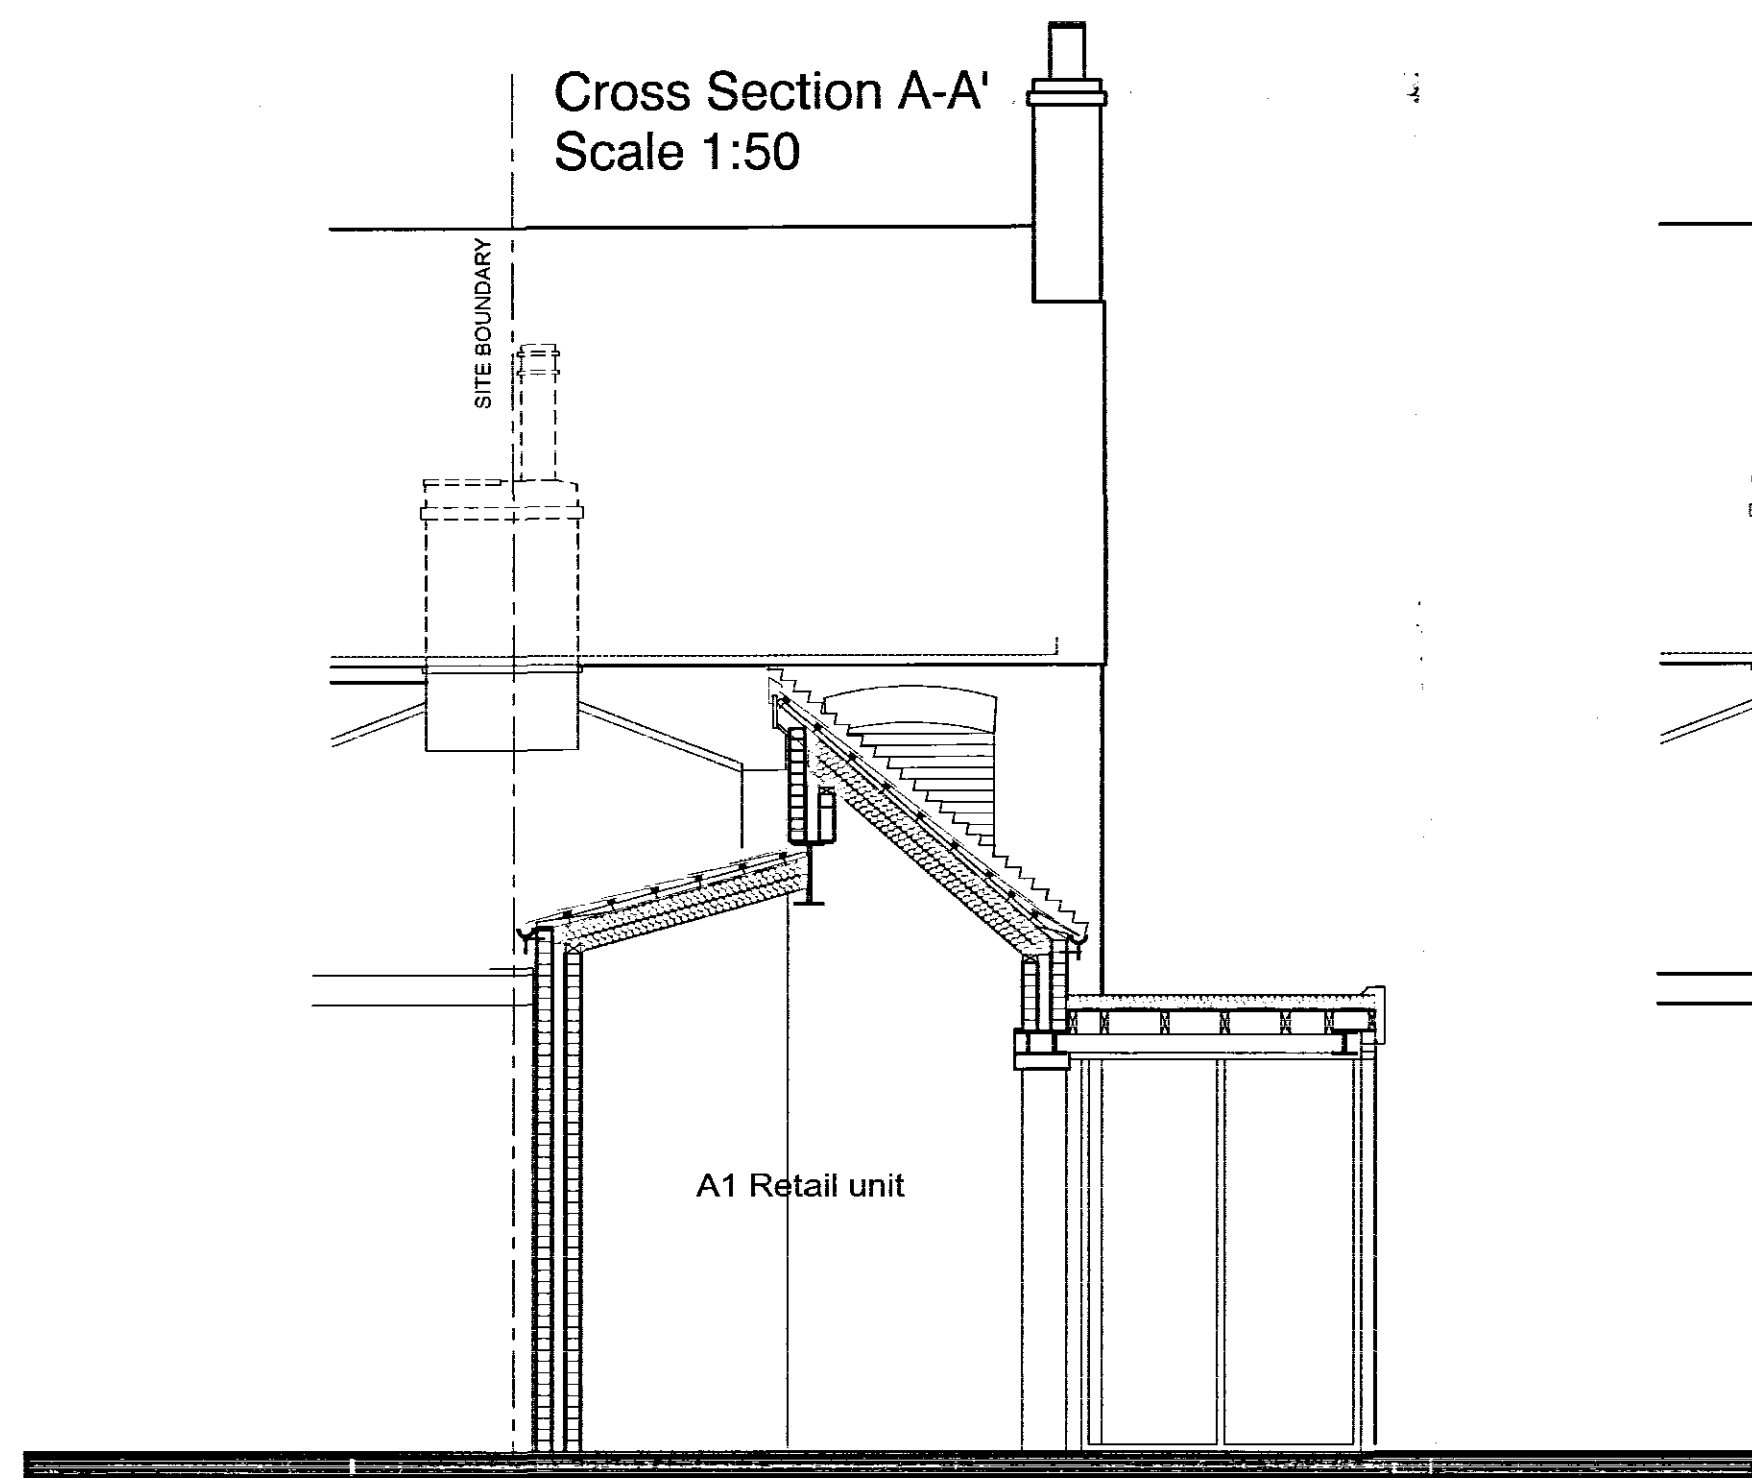

SHDC
Planning & Development
- 1 JUN 2006
Ref: 568/06

A	25.05.06	Amendments to SHDC planner's comments as follows: Front roof pitch on new unit made steeper (leaves lowered) Circular windows sealed in favour of brickwork Rear wall moved forward to clear boundary Fascia depth on new unit decreased and roof raised.	by:
Ref:	date	Description	by:
Revisions:			

Drawing Status

Oglesby & Limb Ltd
Chartered Architects
and Building Surveyors

67 London Road
Newark, Notts
NG24 1RZ

Tel: 01636 702030
Fax: 01636 703740
e-mail: design@o-l-ltd.co.uk

Client:

Monograms Property Limited

Project:

Redevelopment of 8 Chapel Lane
Spalding

AMENDED PLAN
Ref: A1

Drawing Title:

Plan, Sections and Elevations as Proposed

PLANNING APPLICATION ISSUE

Date: Jan. 2006 Scale: 1:50
Drawn by: AJO Checked by: DAL

Drawing Number: A0391-12 Rev: A