


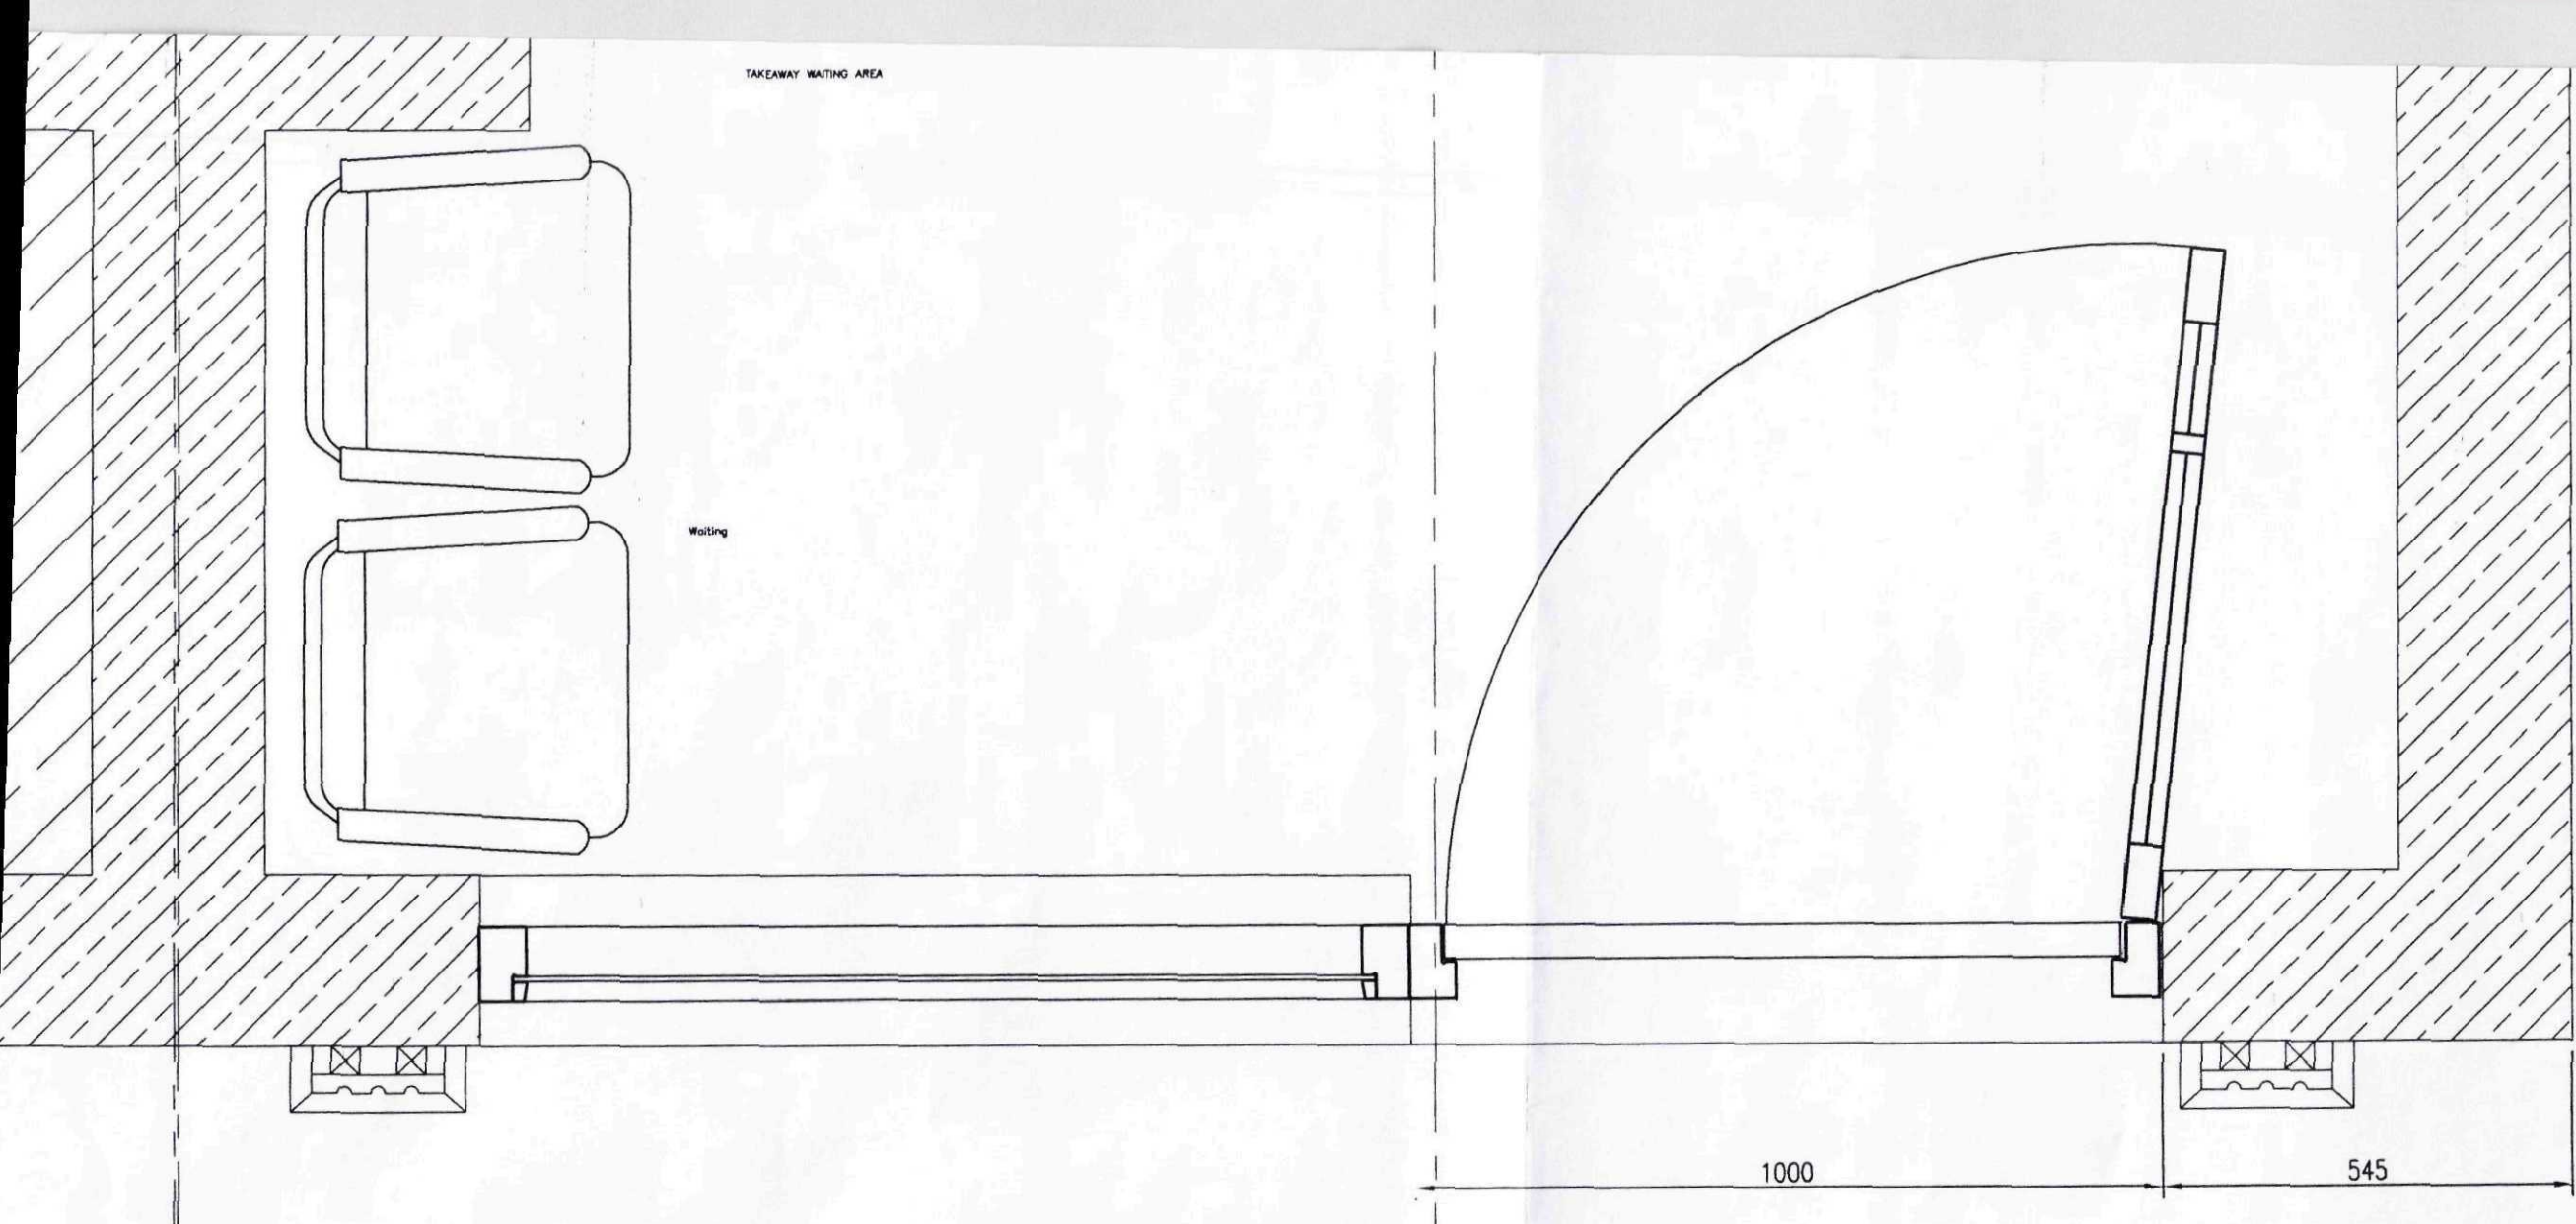

New hardwood timber shopfront



DETERMINED PLAN
 Planning & Development
 - 9 APR 2009
 Ref: 0140/09

AMENDED PLAN
 Ref: A1

JOHN D LYNCH
partnership
 CHARTERED ARCHITECTS

Client Mr M Lui	
Project Take Away Restaurant, 5 Westlode Street, Spalding	
Drawing Shop front details	
Date Feb. 2009	Drawn Jdl
Job No. 1695	Drawing No. WD/3
Scale 1:10, 1:20, 1:50	Revision A

28 Havelock Street,
 Spalding, Lincs PE11 1QF
 Tel : 01775 724187
 Email : johndlynchArch@aol.com

SECTION THROUGH SHOPFRONT