
23/8/09 (3)

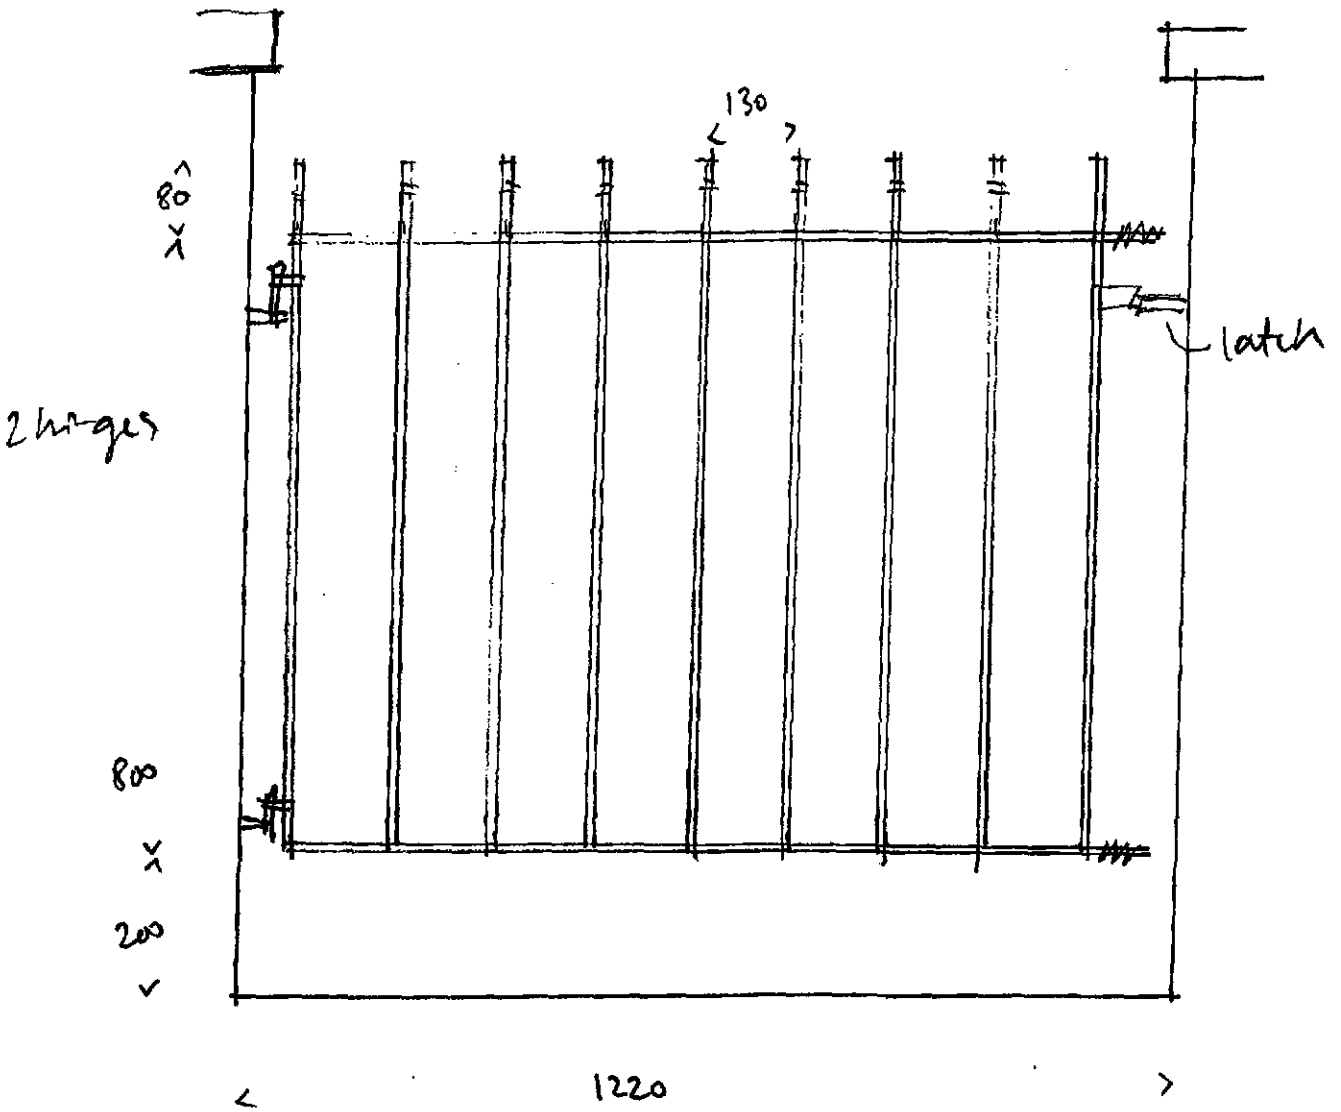

1 : 10


lefthand gate - side alley to rear of house

23 August 2009

SHDC
Planning & Development
22 FEB 2010
Ref: 0140-10

19 UPPER LEVEN TERRACE, LONDON ROAD, SPALDING, PE11 2TA

23/8/09 (4)

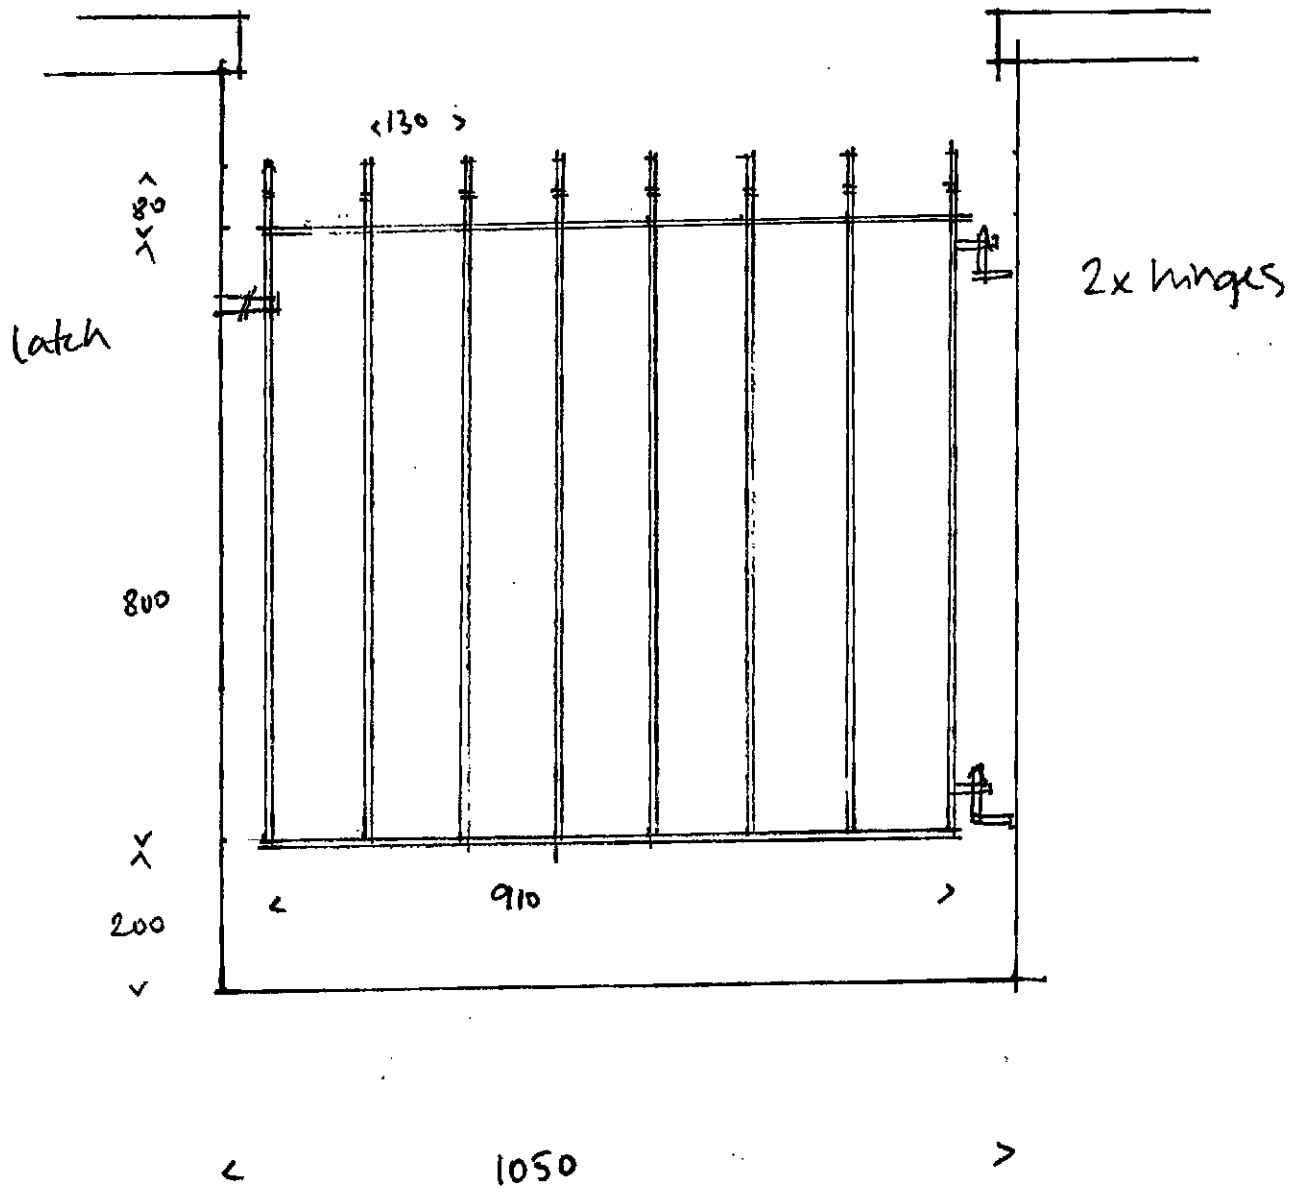


1:10

Righthand gate - pathway to front door

23 August 2009


SHDC
Planning & Development
22 FEB 2010
Ref: 0140-10

19 UPPER WELLAND TERRACE, LONDON ROAD, SPALDING, PE11 2TA

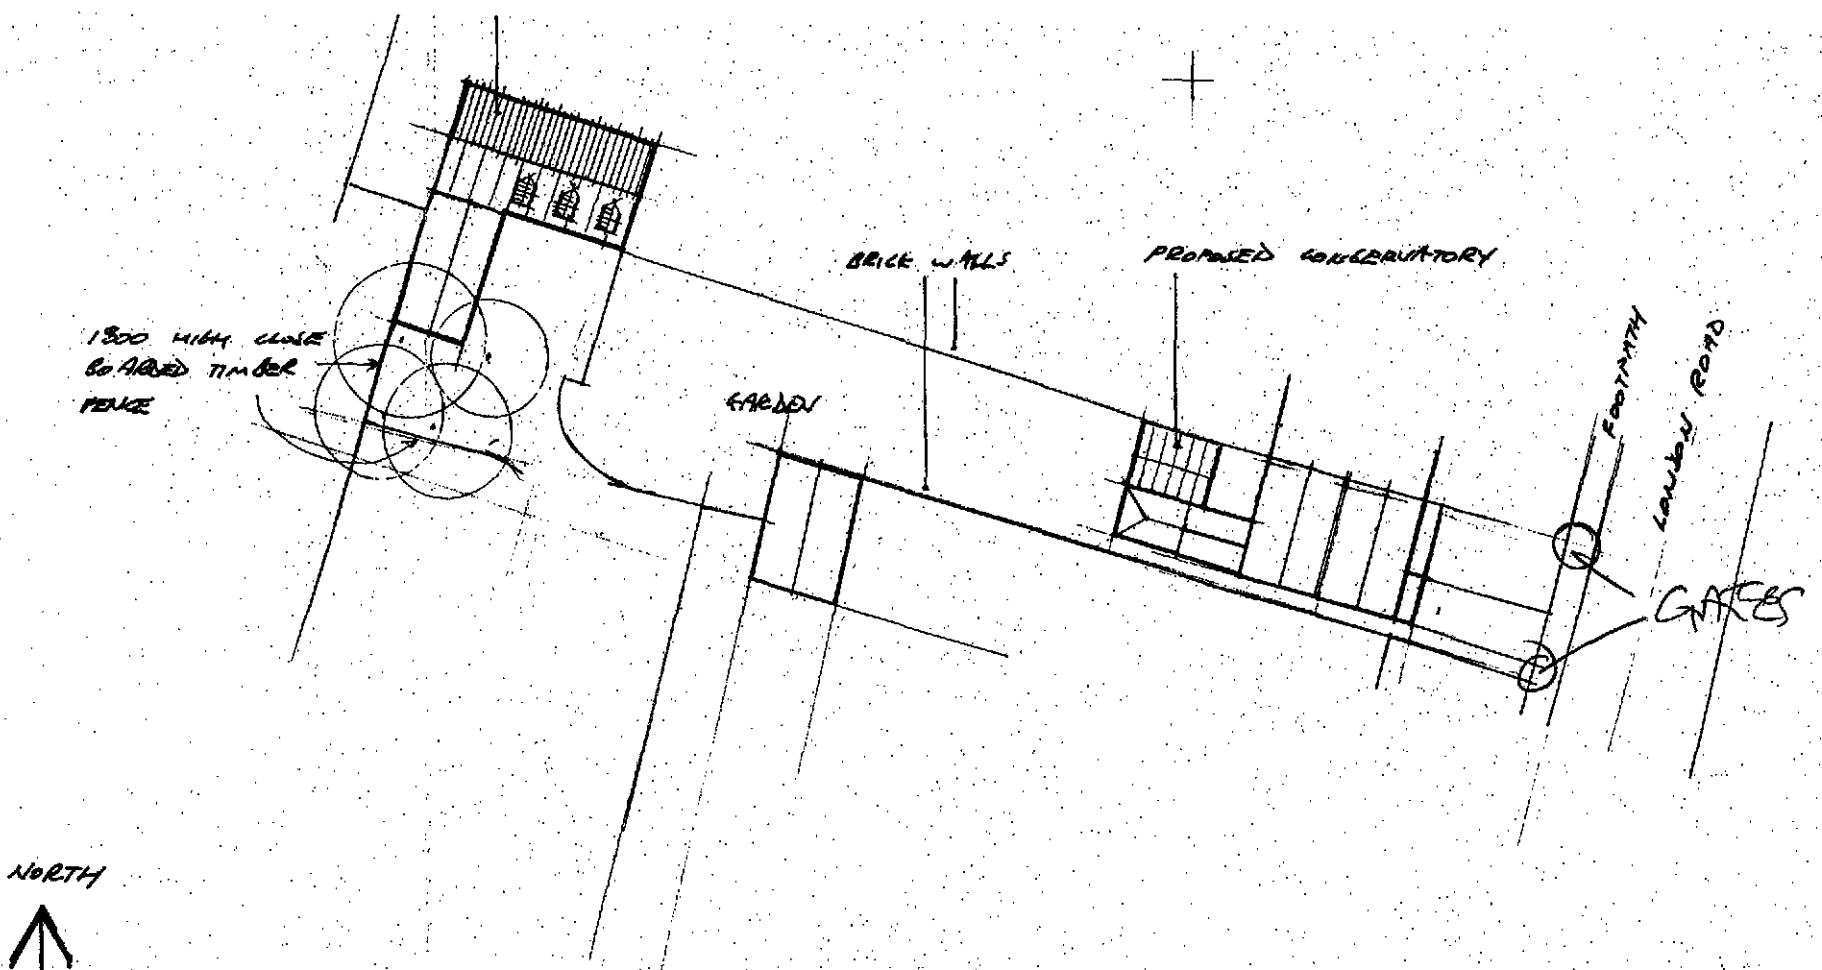

NORTH

SITE PLAN PROPOSED 1-500

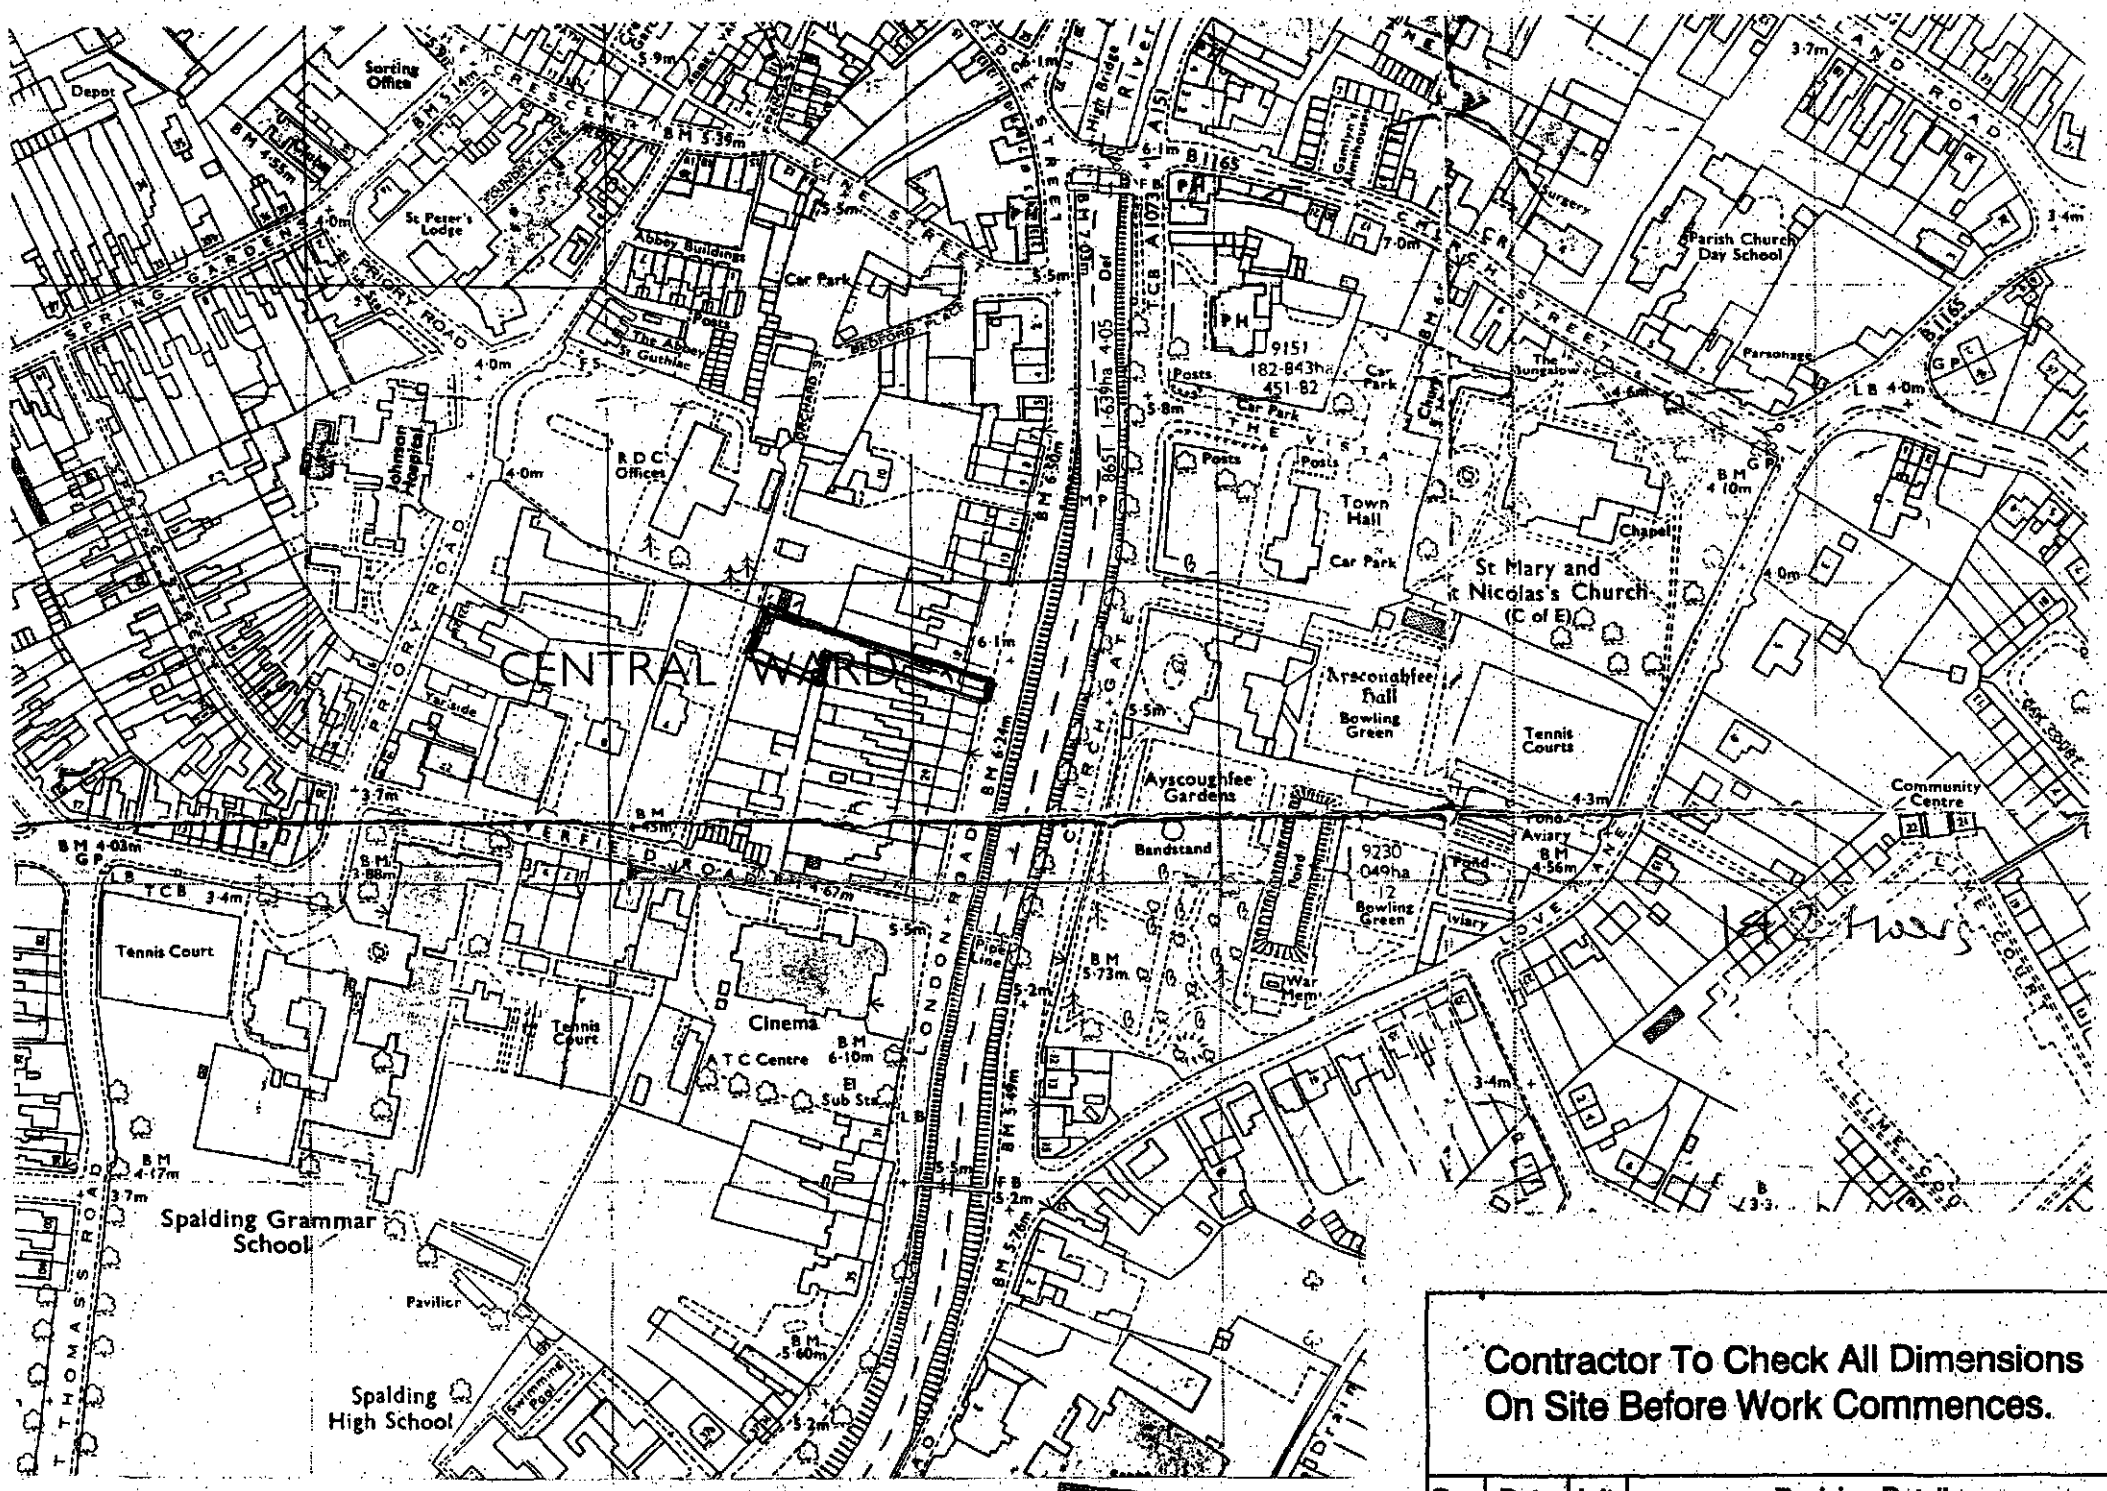

LOCATION PLAN 1-2500

SHDC Planning & Development
22 FEB 2010
Ref: 0140-10

Contractor To Check All Dimensions On Site Before Work Commences.

Rev.	Date.	Init.	Revision Details.