

19 UPPER WELLS TERRACE, LONDON ROAD, SPALDING, PE11 2TA



MILES DUNNETT

FURTHER DETAILS SUBMITTED REF PLANNING PERMISSION REF H16/0402/05
- POINT THREE, AS RELATES TO REPLACEMENT WORKS TO GLAZED GARAGE DOORS


Scale: 50cm : 1.0m

Date: 23 August 2009

Sheet No: (1)

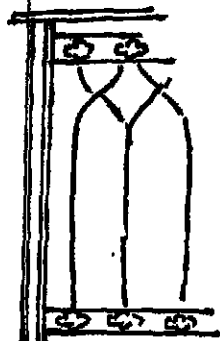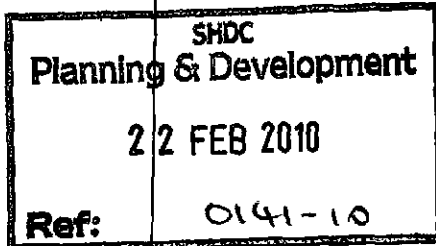


- ① New brickwork reclaimed to match existing, and bond to existing design.
- ② New door, and detailing, set out on sheet #2
- ③ Width of new frame to align to existing front door immediately above
- ② Black gloss finish (paint) to new door
- ④ Cross bar beneath stone to be reduced in gauge to match existing front door frame

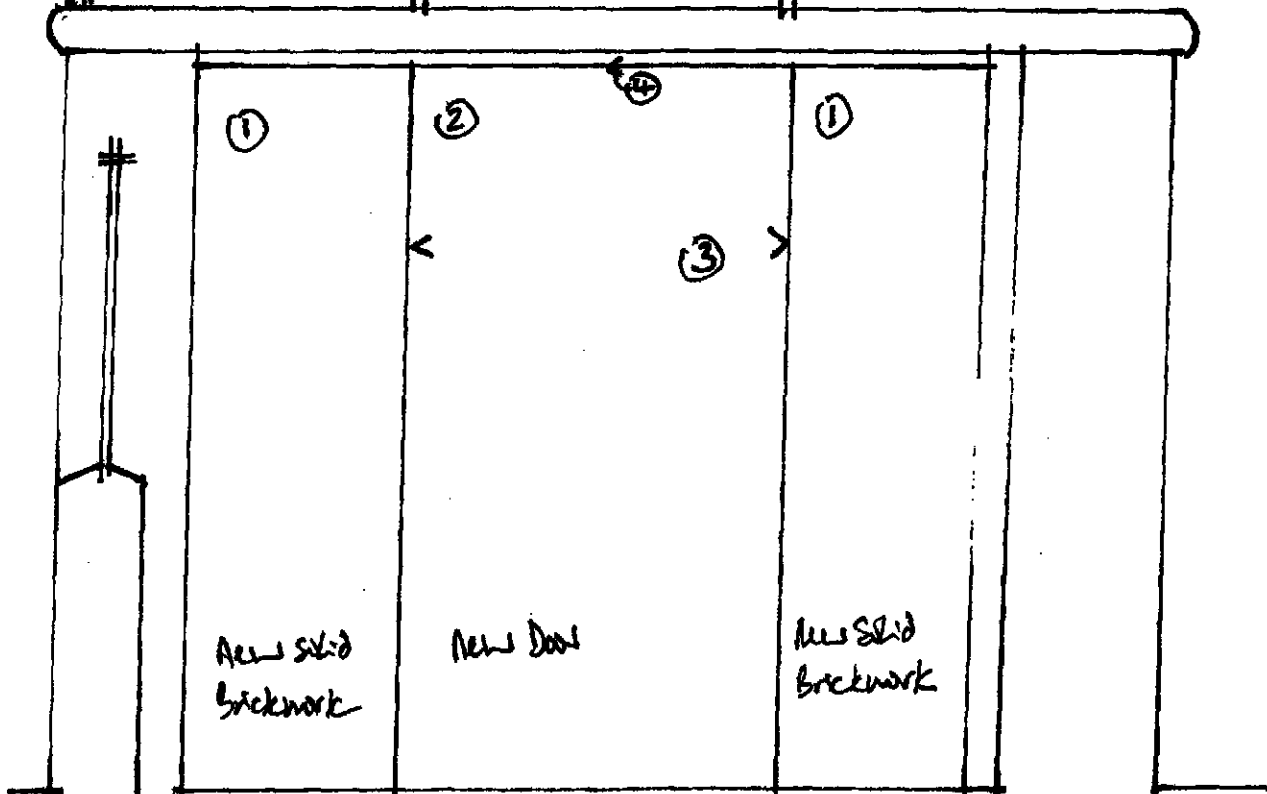


19 UPPER WELLAND TERRACE
SPALDING.
MR & MRS M DUNNETT.

Sheet # 2
23/8/09

SCALE 1:10


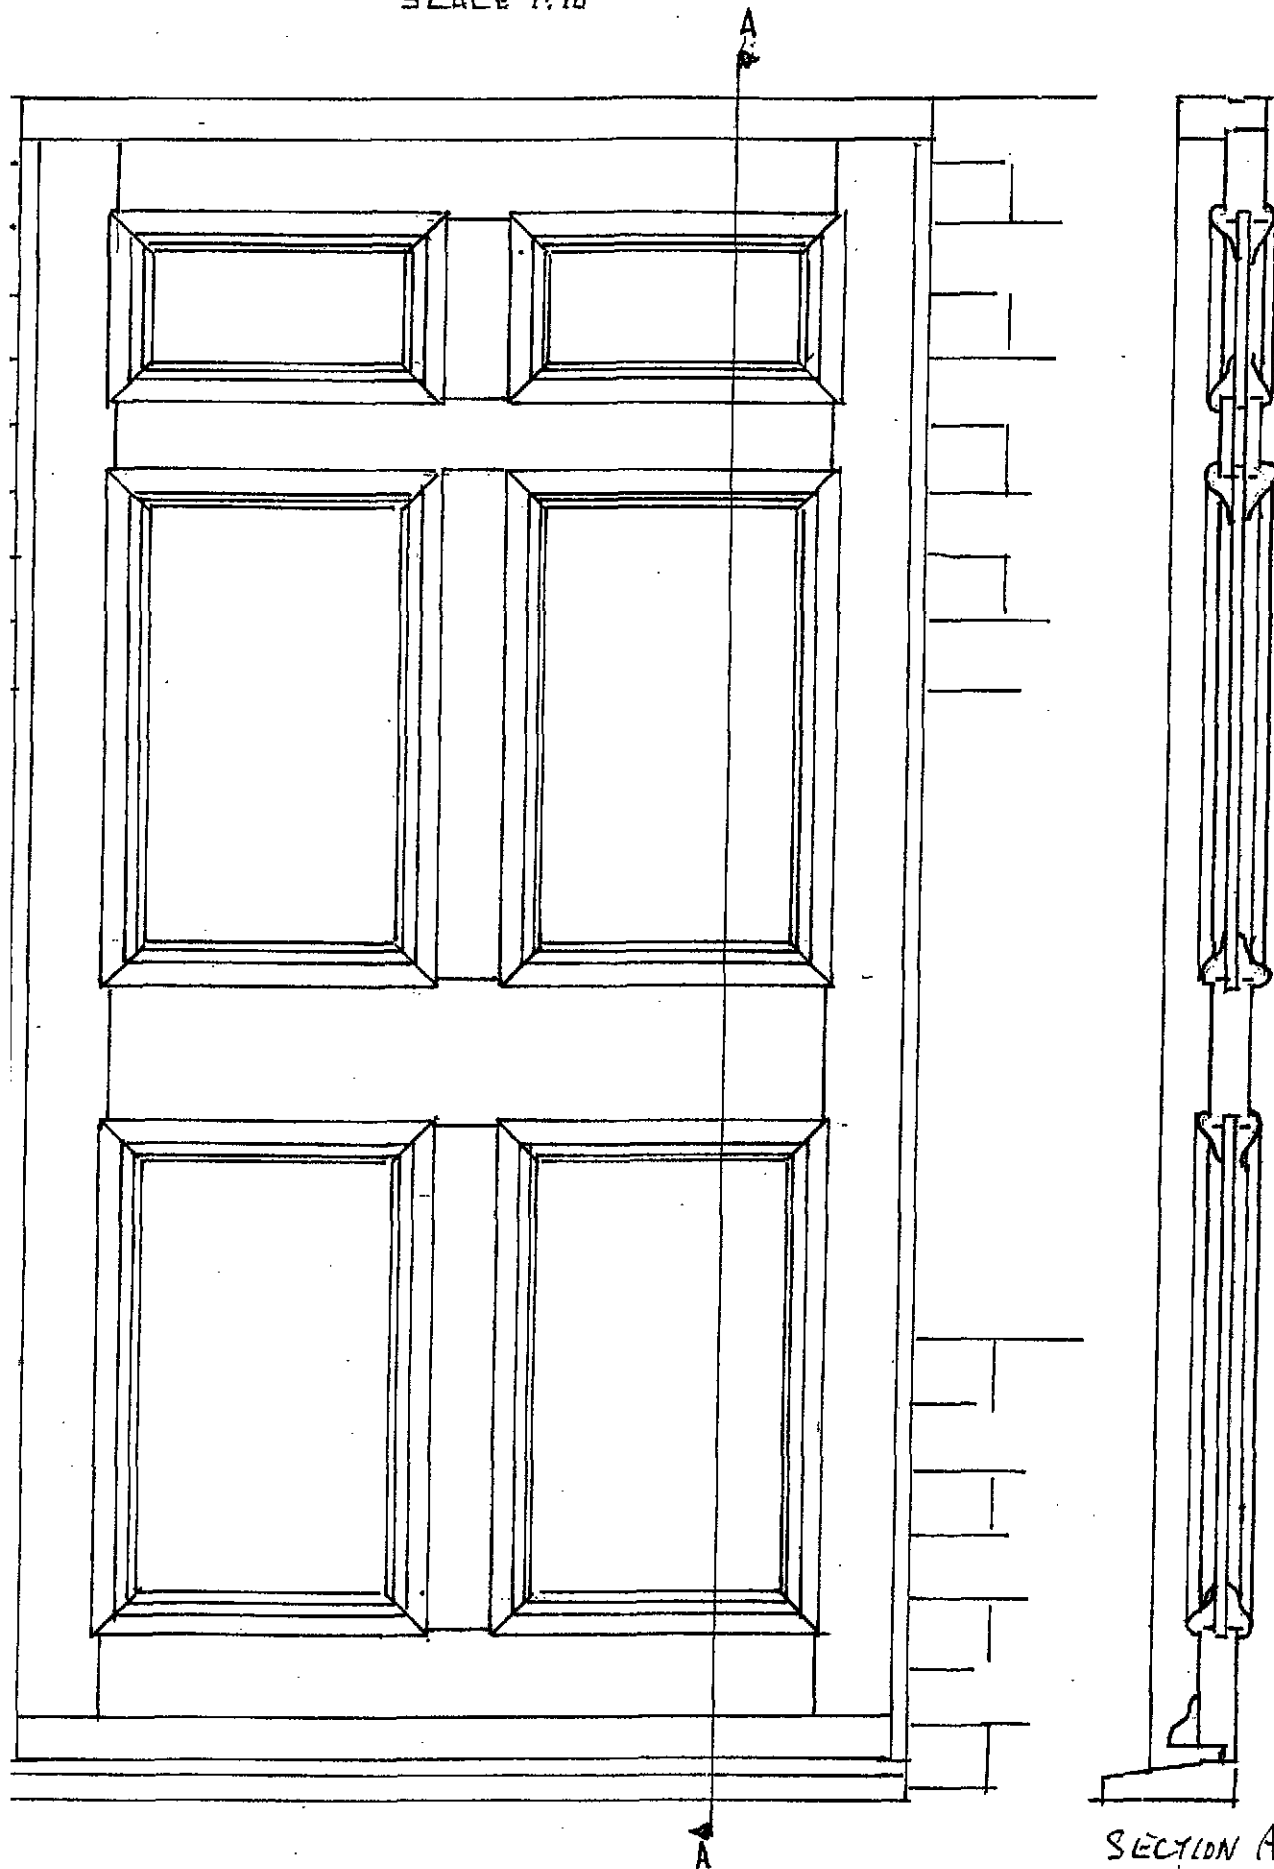


SECTION A: A.

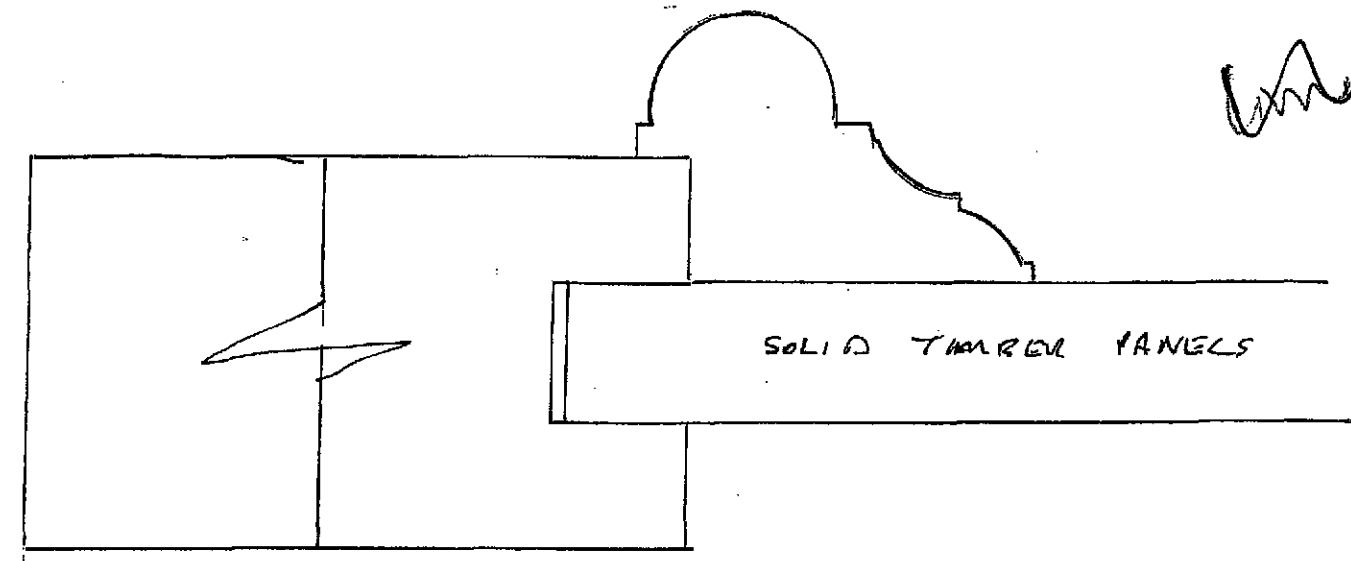

DOOR FRAME SHOWING MASONRY REVEAL

1:1

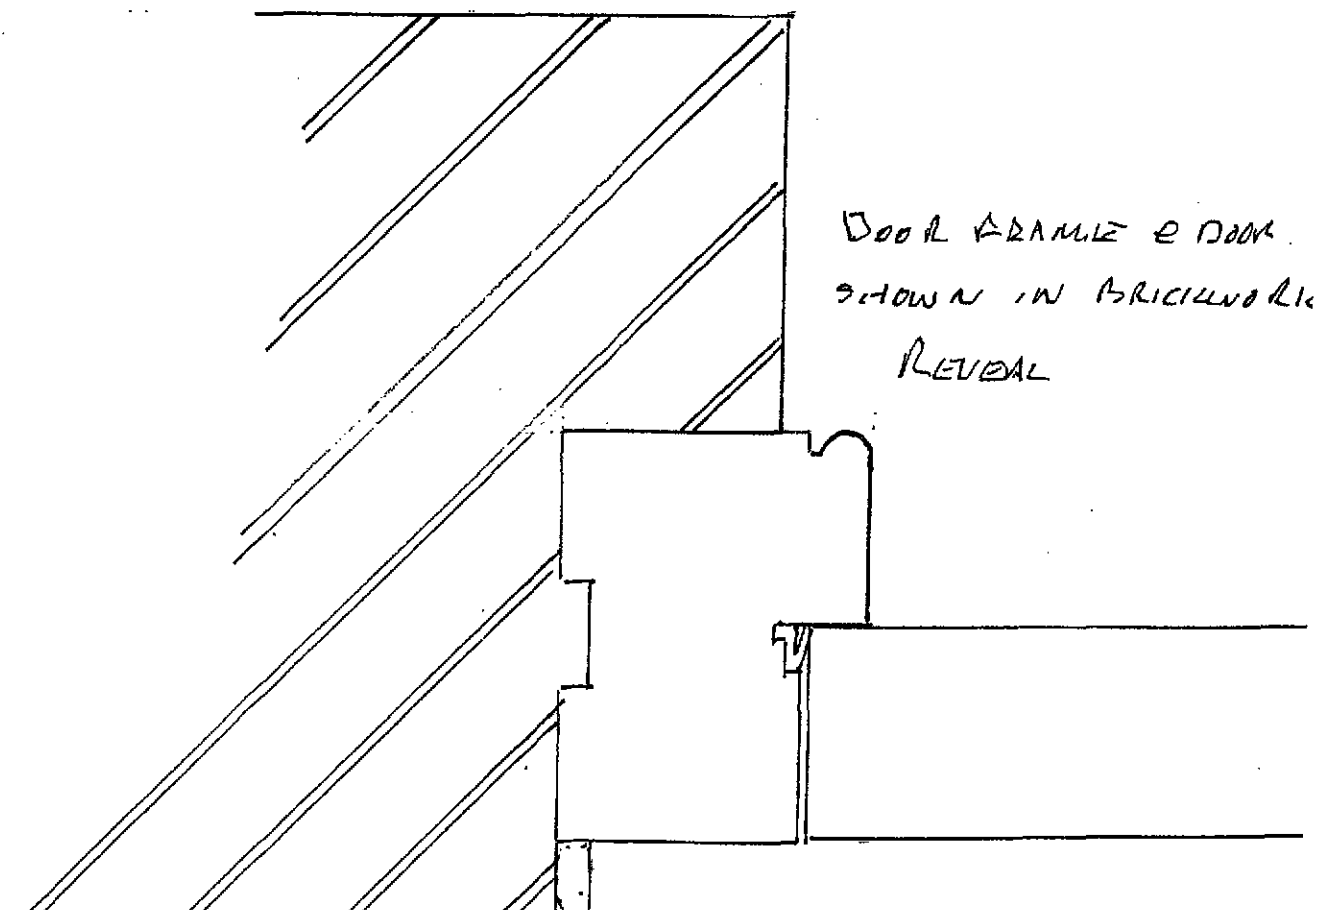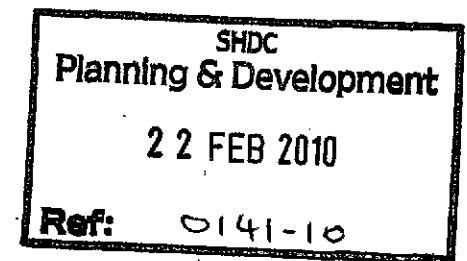

DOOR FRAME & DOOR
SHOWN IN BRICKWORK
REVEAL