



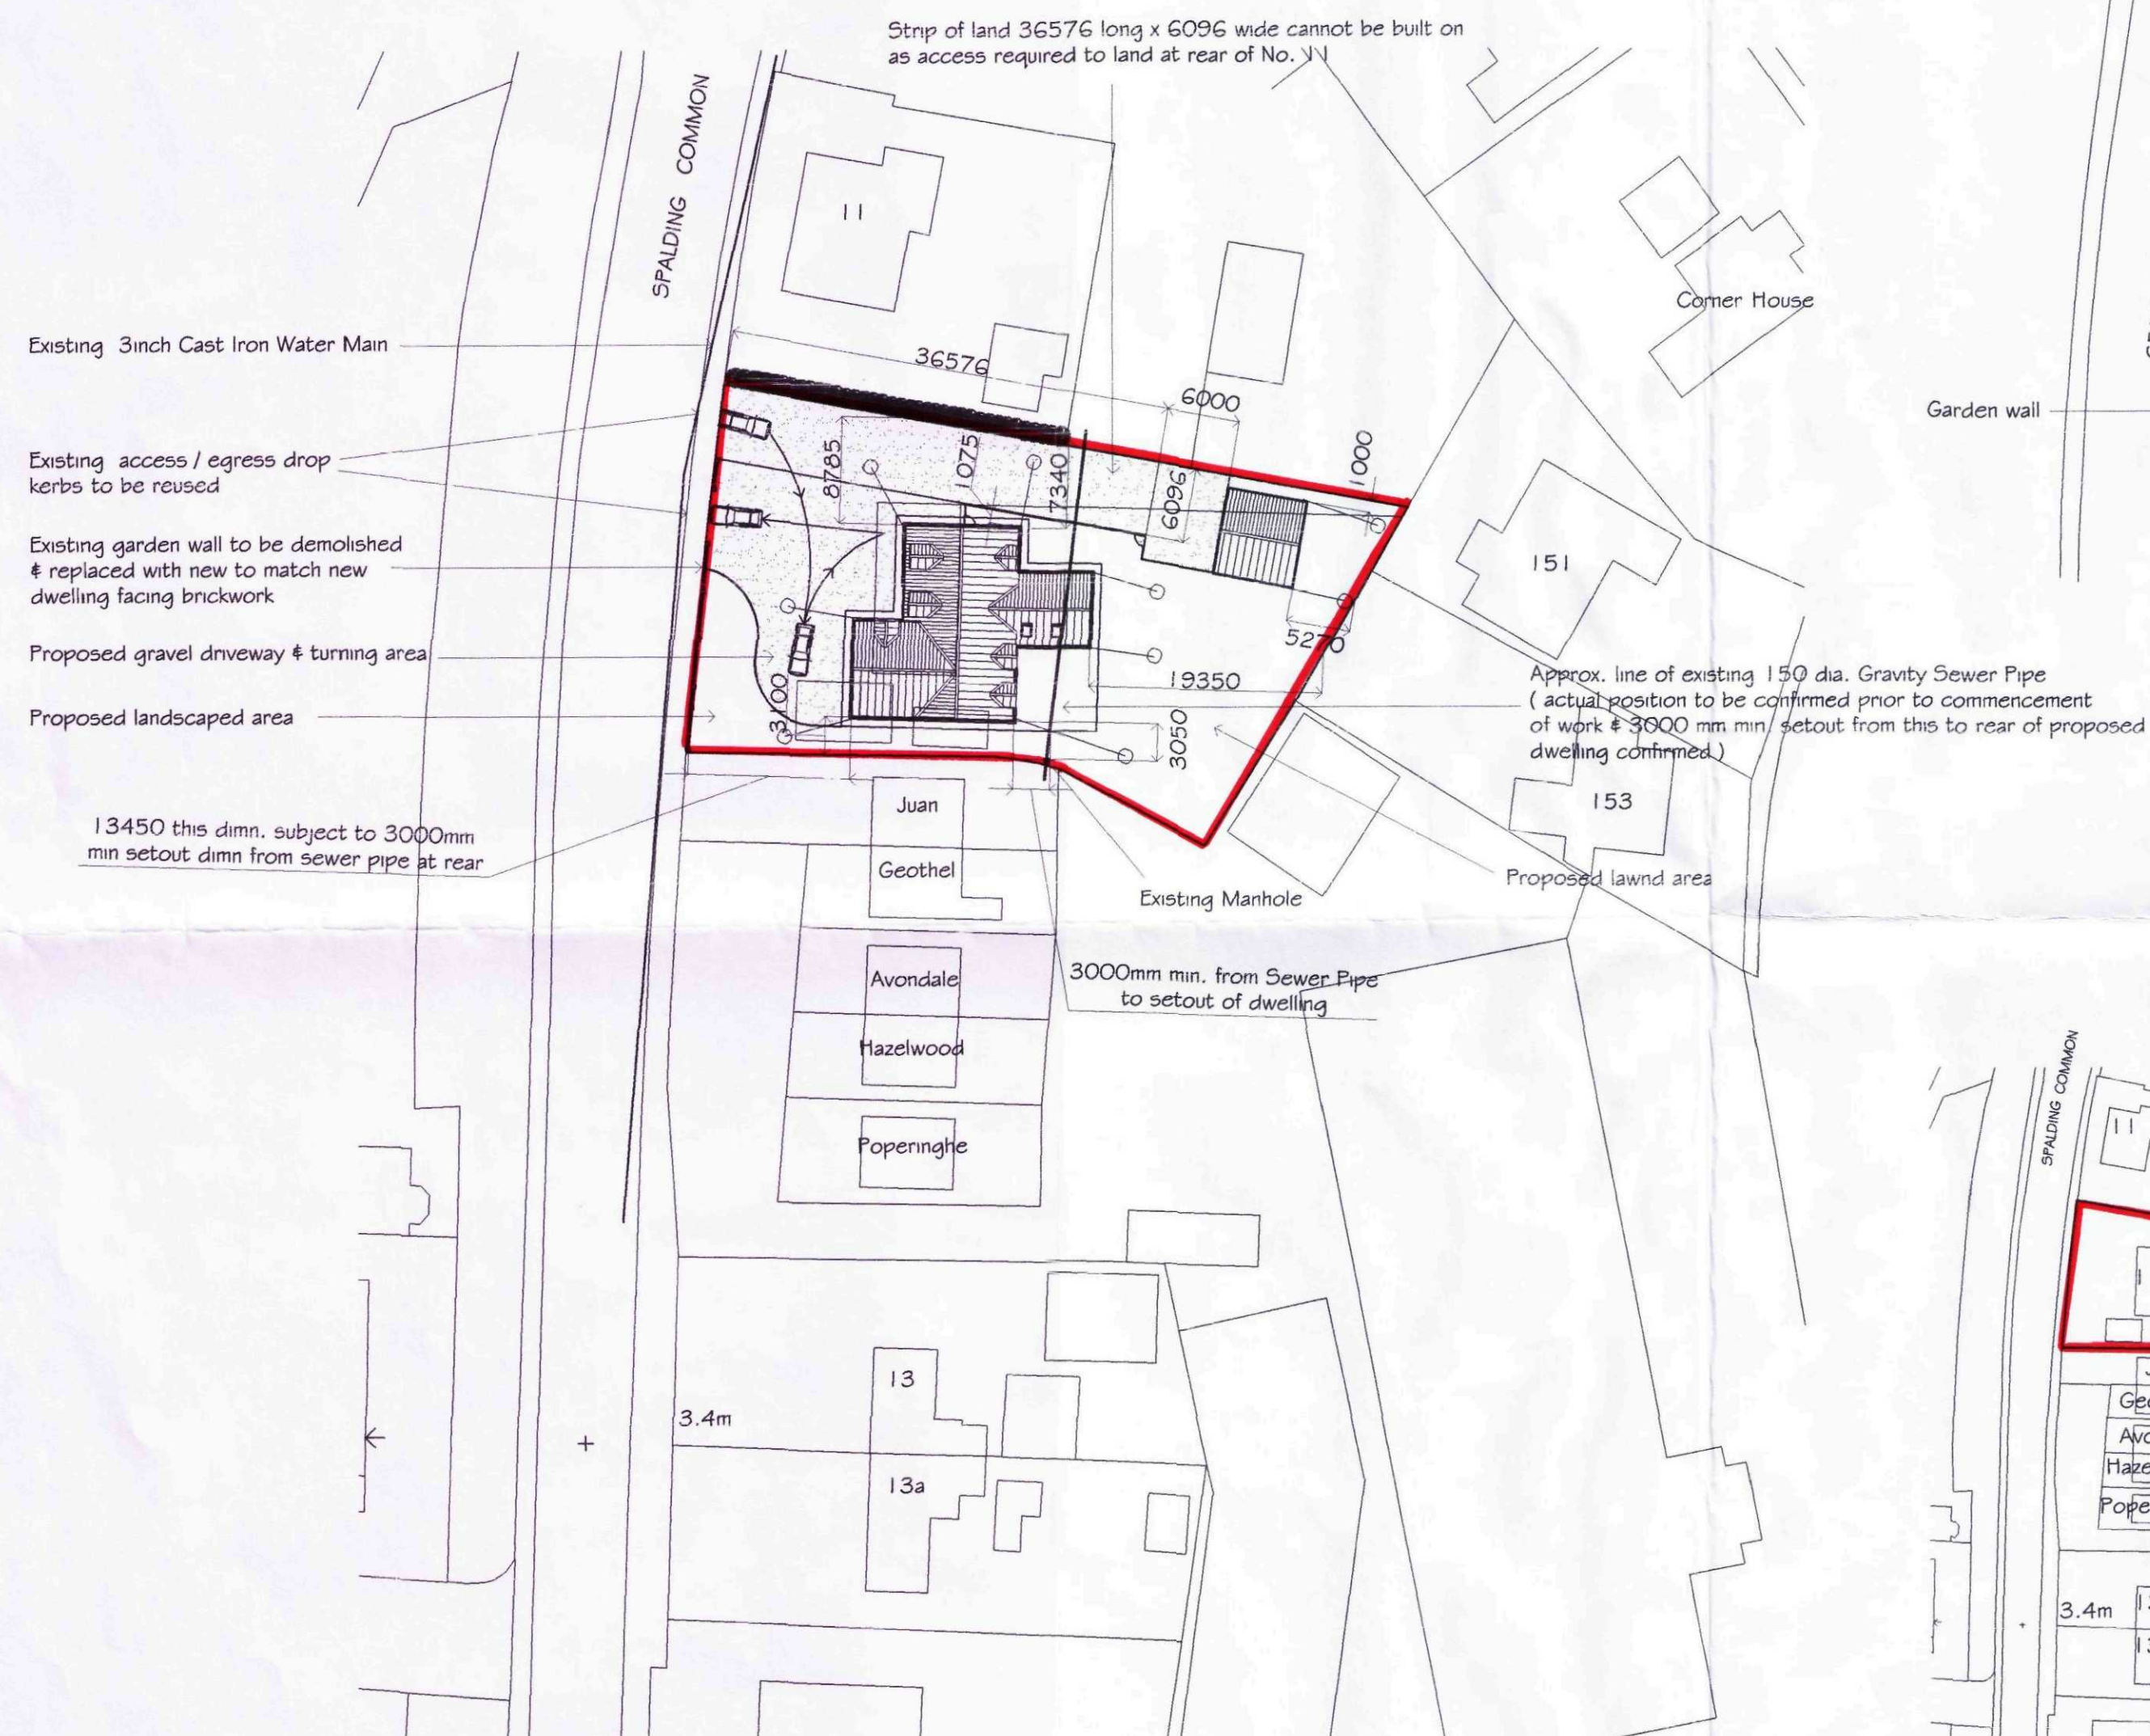


Block Plan - Proposed
Scale 1 / 500

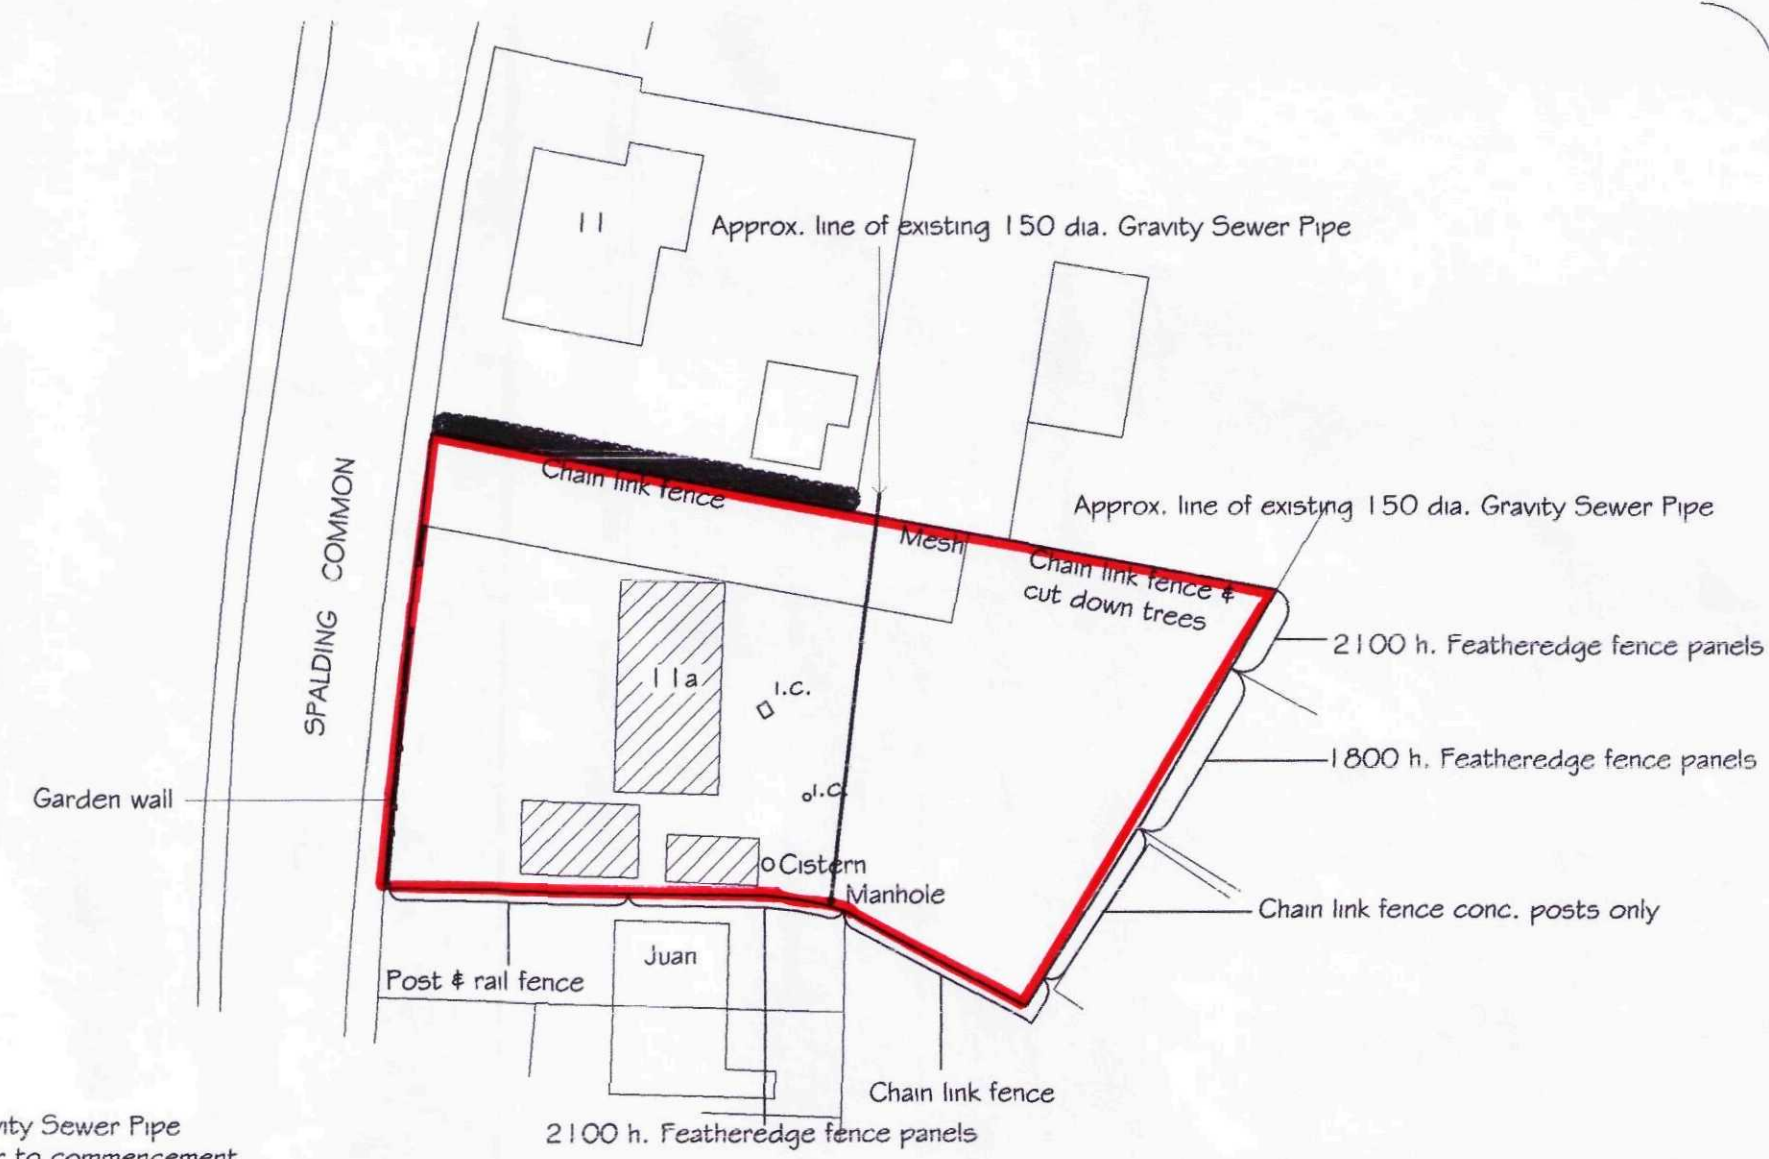

Block Plan - Existing
Scale 1 / 500



Location Plan
Scale 1 / 1250

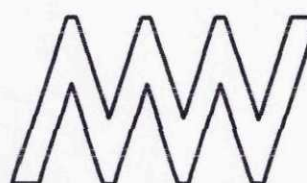REVISIONS			BY	DATE
DRAWN	MJW	DATE	25/10/2014	
SCALE	As Shown	CHECKED		
CLIENT				
Mr. & Mrs. S. Gray 44 Ambleside Drive Spalding Lincs PE11 1JU				
PROJECT				
Proposed replacement dwelling at 11a Spalding Common Spalding Lincs PE11 3AS				
DETAILS				
Location & Block Plan				
 Malcolm Watson architectural - detailing services Residential - Commercial - Industrial - Agricultural Planning & Building Regulations Submissions				
13 Wimberley Way, Pinchbeck, Spalding, Lincs. PE11 3RY. Tel / Fax : 01775 767650 email : mjw.13@btinternet.com				
DRWG No.408/LP/BP/2014				