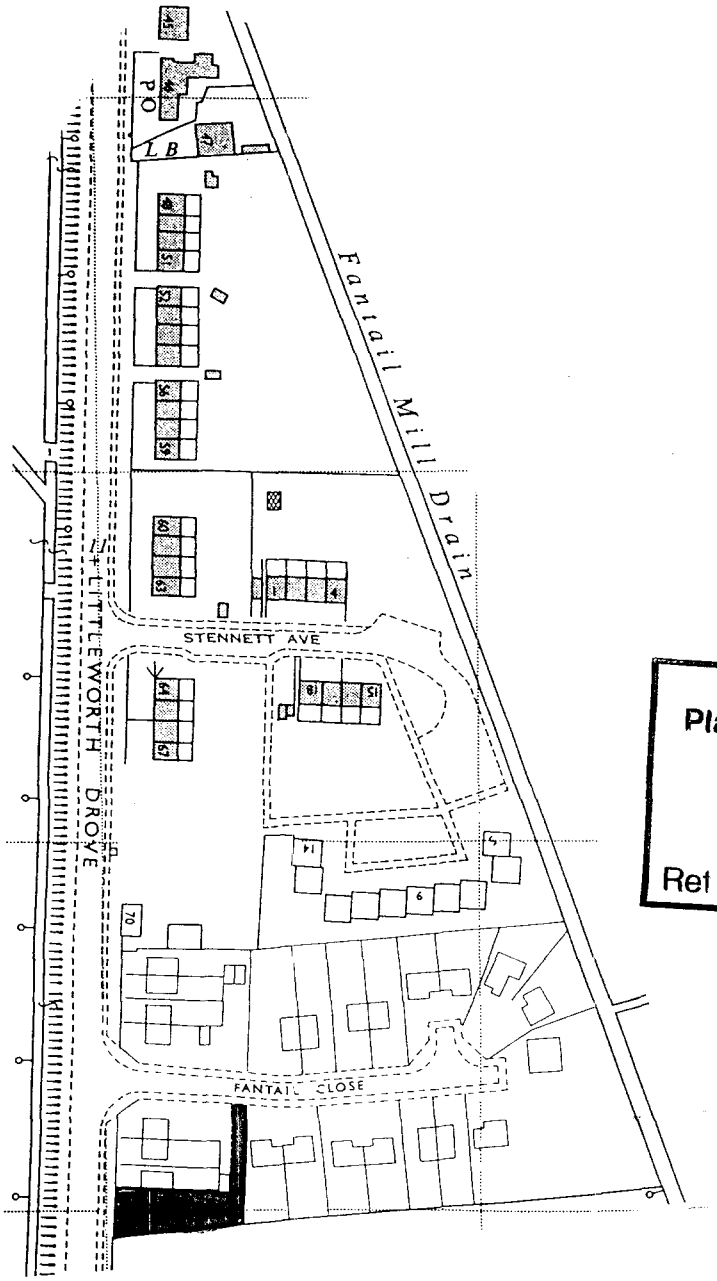



SHDC
Planning & Development
08 FEB ?
Ref 0142/02

Location Plan

scale 1:2500
O.S. map ref. TF 2319

Mr and Mrs A.M. Woods,
2, Fantail Close,
Spalding Common,
SPALDING, Lincs.

Building Design and Plans
Alwyn Roffe,
1, Green Lane,
SPALDING, Lincs. PE11 2YB
Tel: 01775 – 723 680

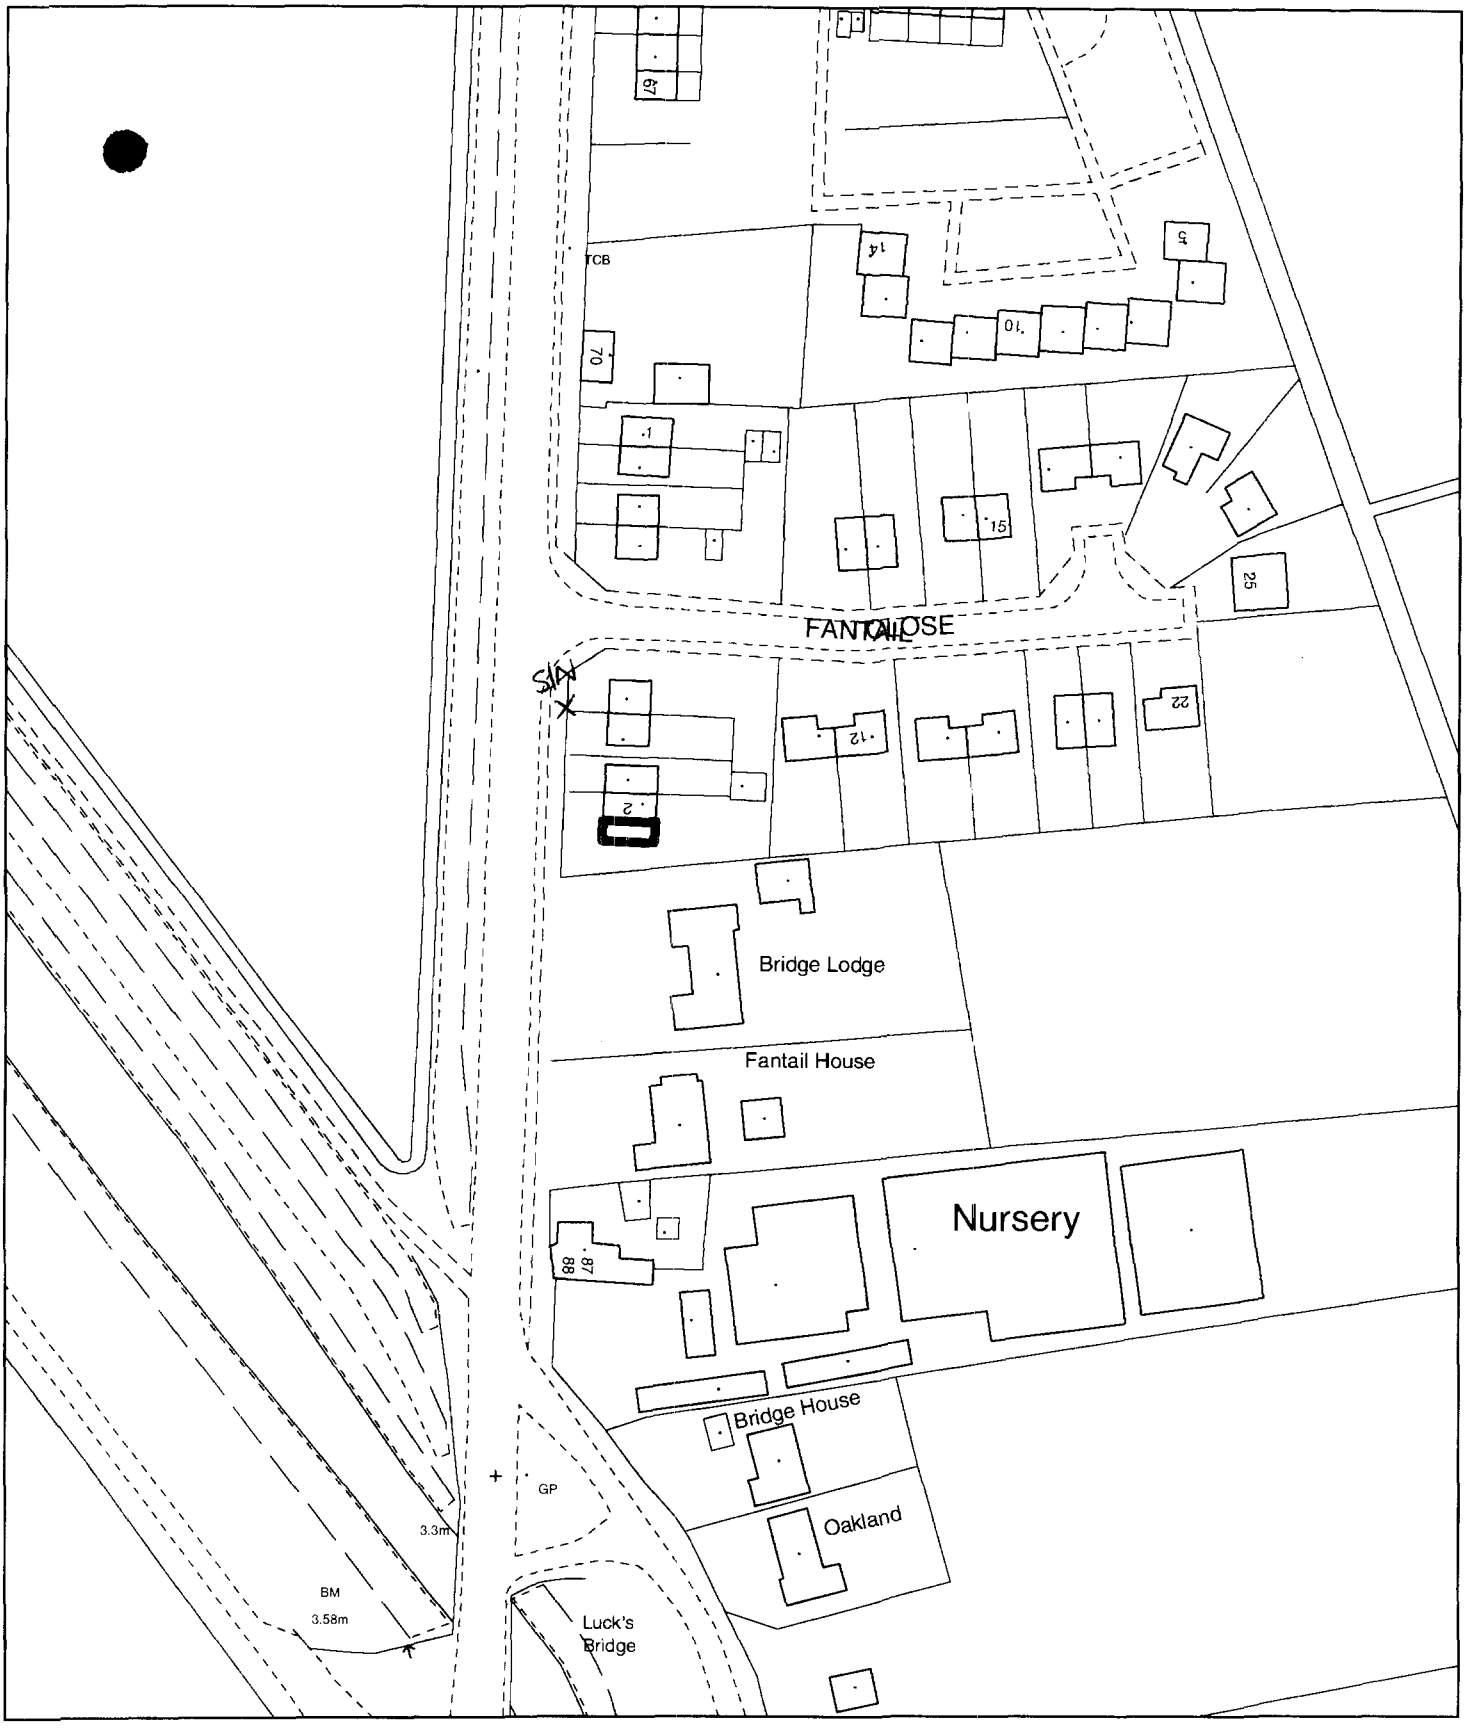

Planning Application Location Plan
Ward Member Notification

H16/0142/02

Scale: 1:1250

Planning and Development

Council Offices, Priory Road, Spalding, Lincolnshire
PE11 2XE

PLEASE DO NOT COPY THIS PLAN
This map is reproduced from Ordnance Survey material with permission of Ordnance Survey on behalf of Her Majesty's Stationery Office (c) Crown copyright. Unauthorised reproduction infringes Crown copyright and may lead to prosecution or civil proceedings. South Holland District Council LA079413 2002