19 UPPER WELLAND TERRACE, LONDON ROAD, SPALDING, PE11 2TA

MILES DUNNETT


FURTHER DETAILS SUBMITTED REF PLANNING PERMISSION REF H16/0402/05 – POINT THREE, AS RELATES TO REPLACEMENT WORKS TO GLAZED GARAGE DOORS

Scale: 50cm : 1·0M

Date: 23 August 2009

Sheet No: (1)

SHDC
Planning & Development
22 FEB 2010
Ref: 0142-10

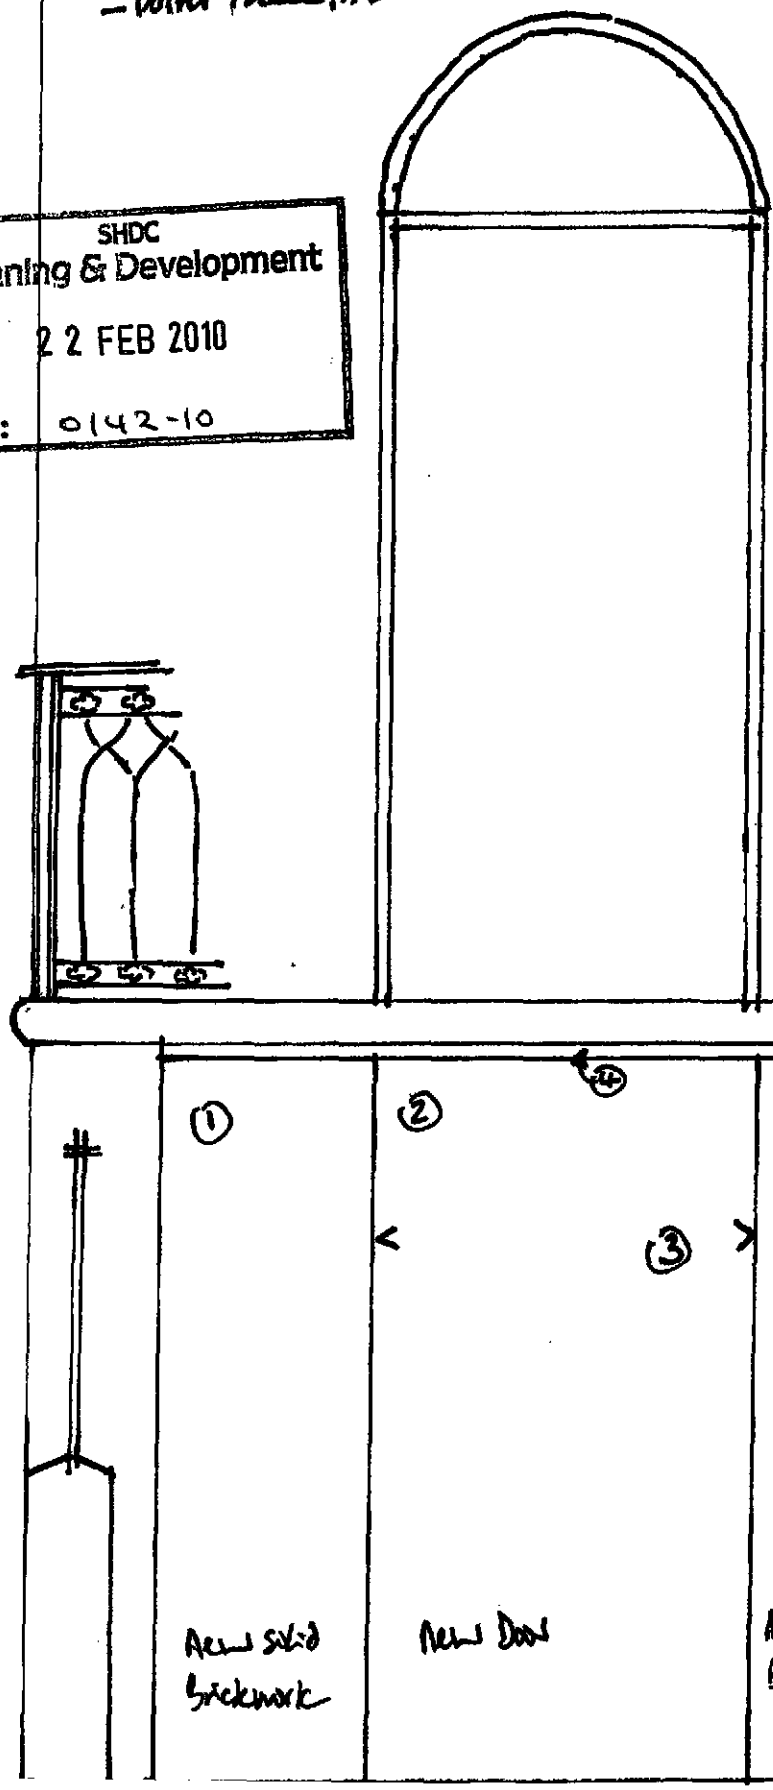

(1) New brickwork reclaimed to match existing, and bond to existing design.

(2) New door, and detailing, set out on sheet #2

(3) Width of new frame to align to existing front door immediately above


(4) Black gloss finish (paint) to new door

(4) Cross bar beneath stone to be reduced in guage to match existing front door frame


19 UPPER WELLAND TERRACE
SPALDING.
MR & MRS M DUNNETT.

Sheet # 2
23/8/09

SCALE 1:10

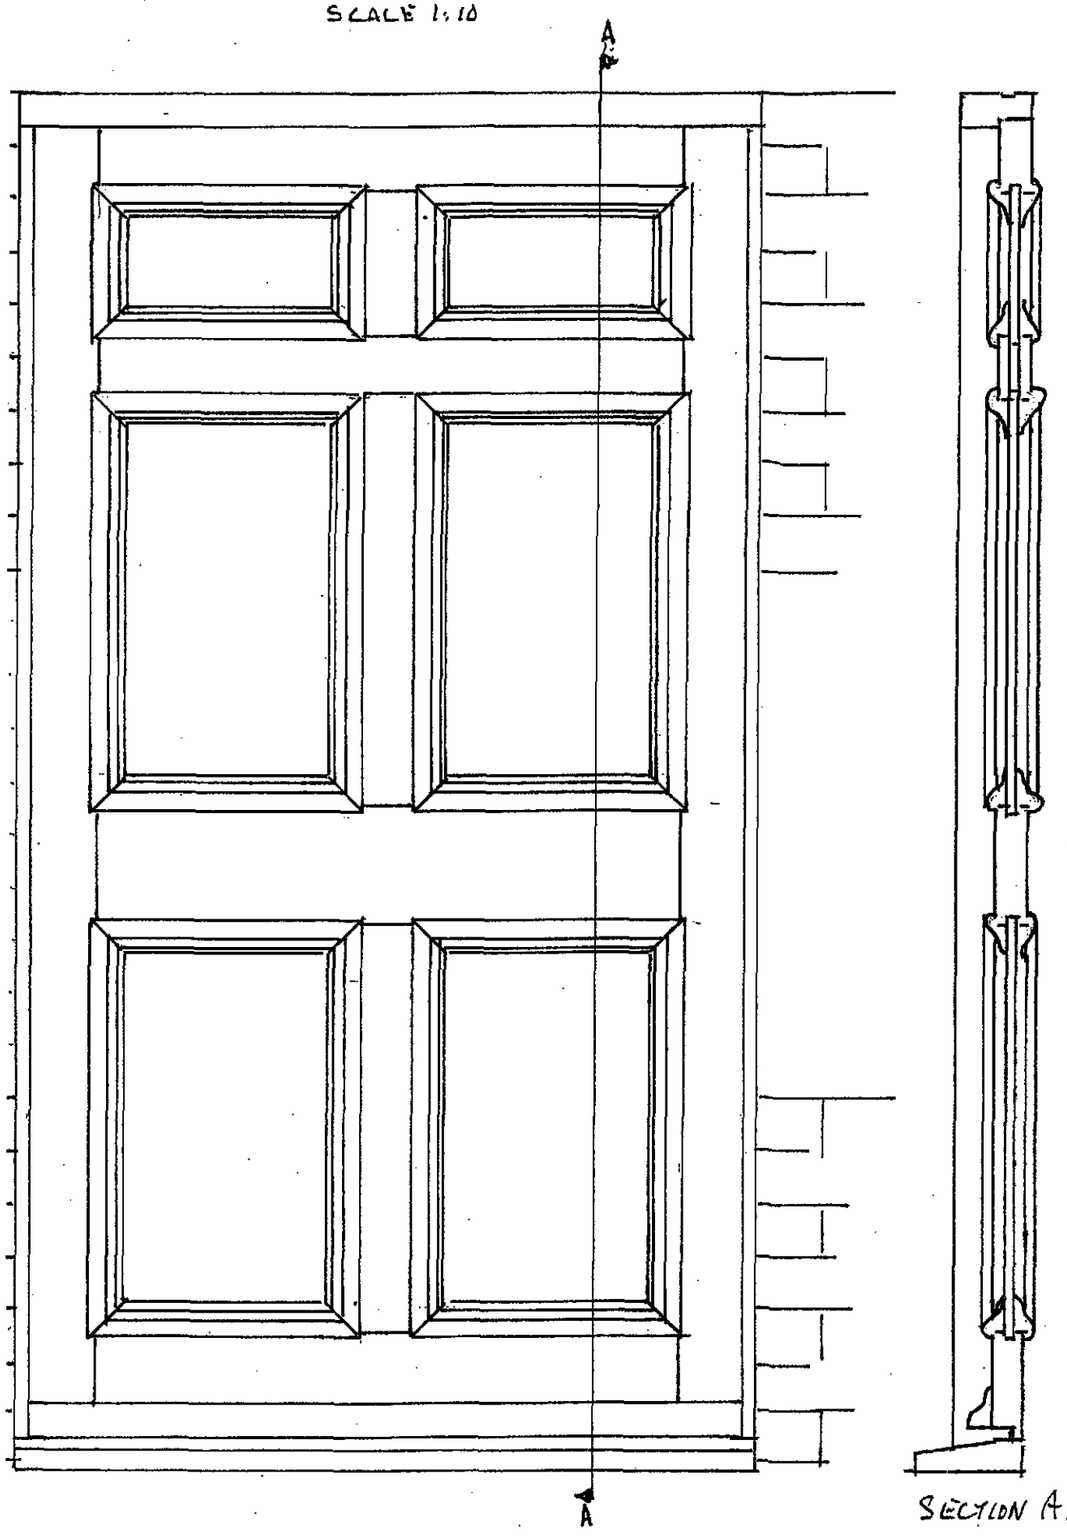


SECTION A:A.

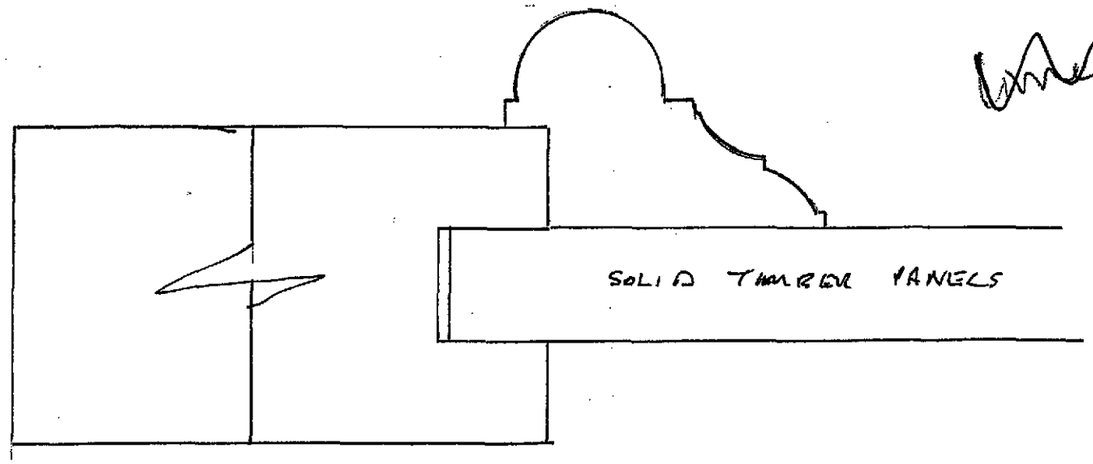

DOOR FRAME SHOWING MOLDINGS MOULD

1:1.

SHDC
Planning & Development
22 FEB 2010
Ref: 0142/10

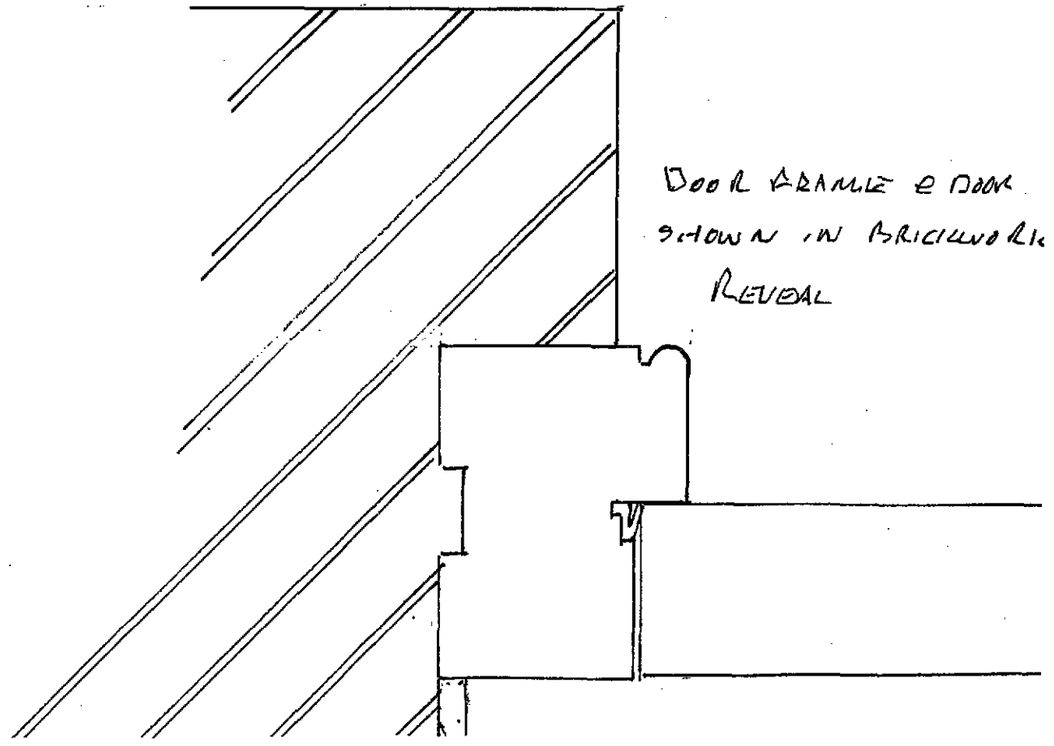

DOOR FRAME & DOOR SHOWN IN BRICKWORK REVEAL