





01 Existing Plan
P101 SCALE 1:200

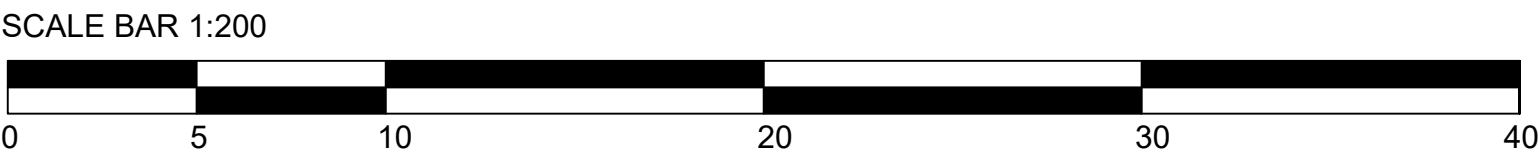

1.0	Issued for Lawful Development Certificate	2020.02.06
rev	notes	date



Meller,
The Lace Mill,
44 Derby Road,
Draycott, Derby,
DE72 3NJ
Tel: 01509 670036
Website: www.mellertld.co.uk

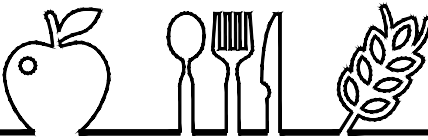

This drawing and its contents, on paper and as the originating data file, remain the copyright of Meller Ltd © meller 2018
Do not scale from this drawing - use stated levels and dimensions only. If in doubt contact meller ltd.

client		created	
Bakkavor		Feb 2020	
project	Bakkavor Lawful Development Cold Store Units	Drawn by	Checked by
		MH	MC
title		scale	
Existing Plan		A1@ 1.200	

job N°	drawing N°	rev	status
200104	P101	1.0	Planning