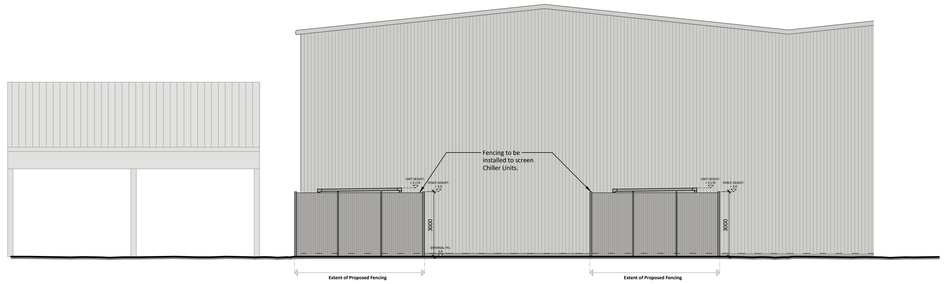

01 Proposed Elevation A

P300 SCALE 1.100

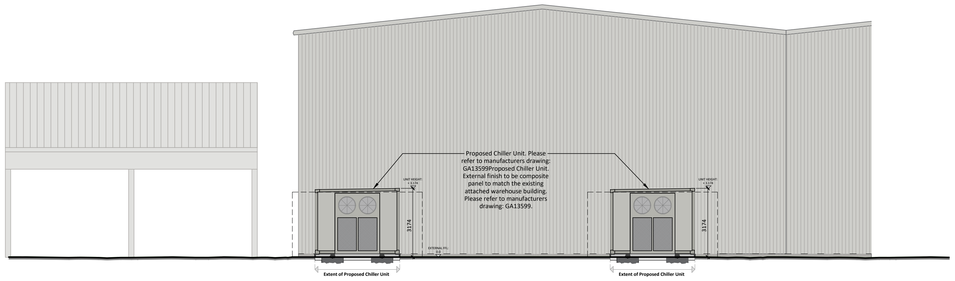

02 Proposed Elevation B

P300 SCALE 1.100

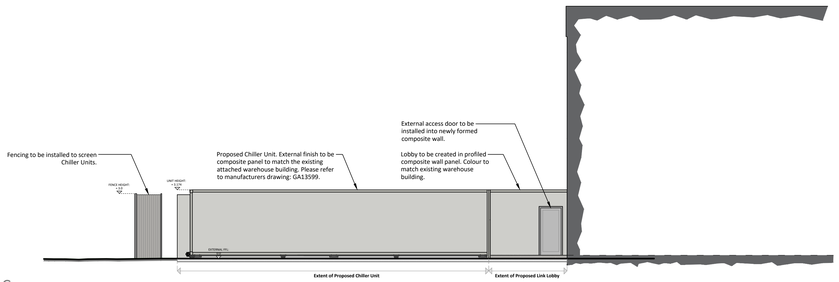

03 Proposed Elevation C

P300 SCALE 1.100

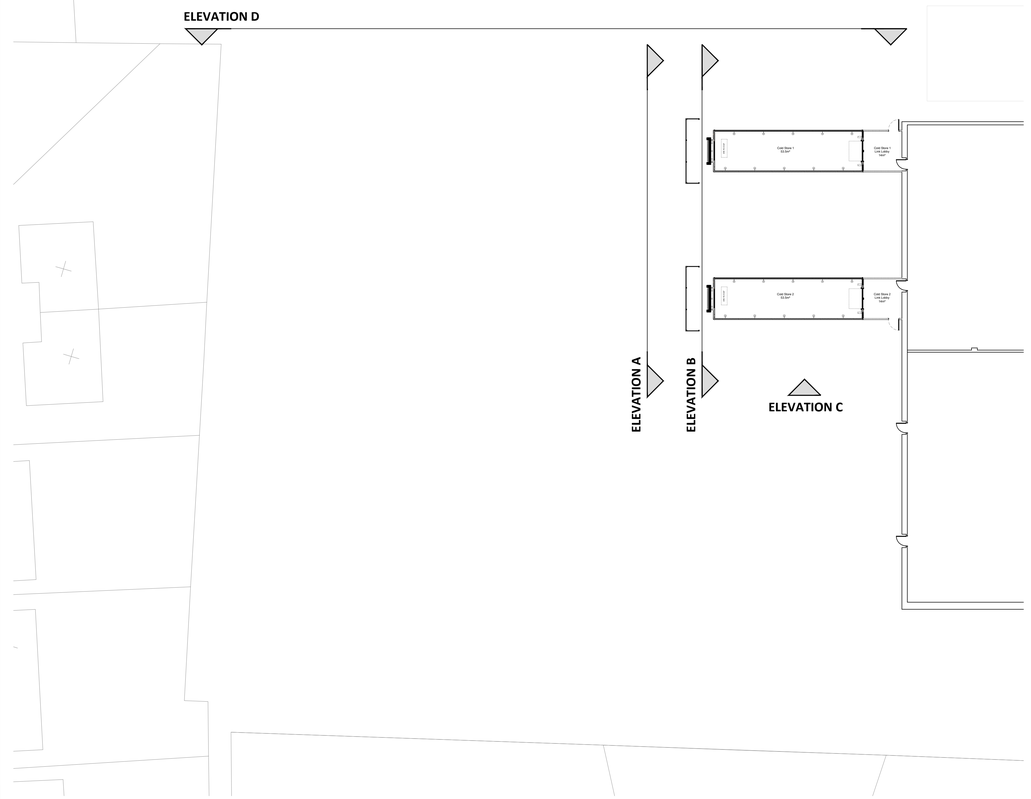

05 Reference Plan

P300 SCALE 1.200

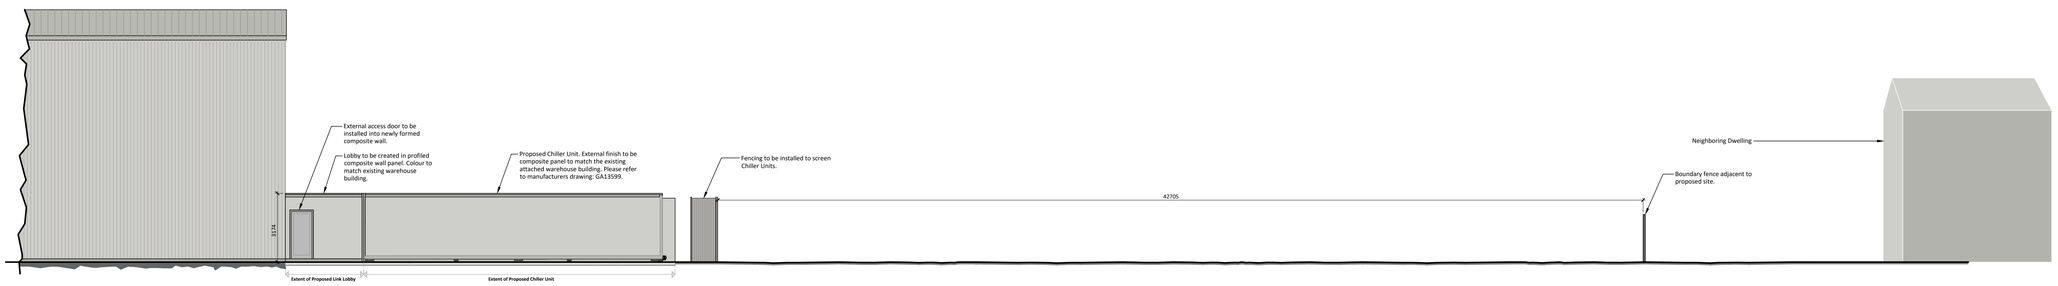

04 Proposed Elevation D

P300 SCALE 1.100

rev	notes	date
1.0	Issued for Lawful Development Certificate	2020.02.06

Meller,
The Lace Mill,
44 Derby Road,
Draycott, Derby,
DE72 3NJ
Tel: 01509 670036
Website: www.mellerltd.co.uk

This drawing and its contents, on paper and as the originating data file, remain the copyright of Meller ltd © meller 2018
Do not scale from this drawing - use stated levels and dimensions only. If in doubt contact meller ltd.

client	Bakkavor		drafted Feb 2020
project	Bakkavor Lawful Development Cold Store Units	Drawn by MH	Checked by MC
title	Proposed Elevations	scale	A0 as Shown

job no	drawing no	rev	status
200104	P300	1.0	Planning