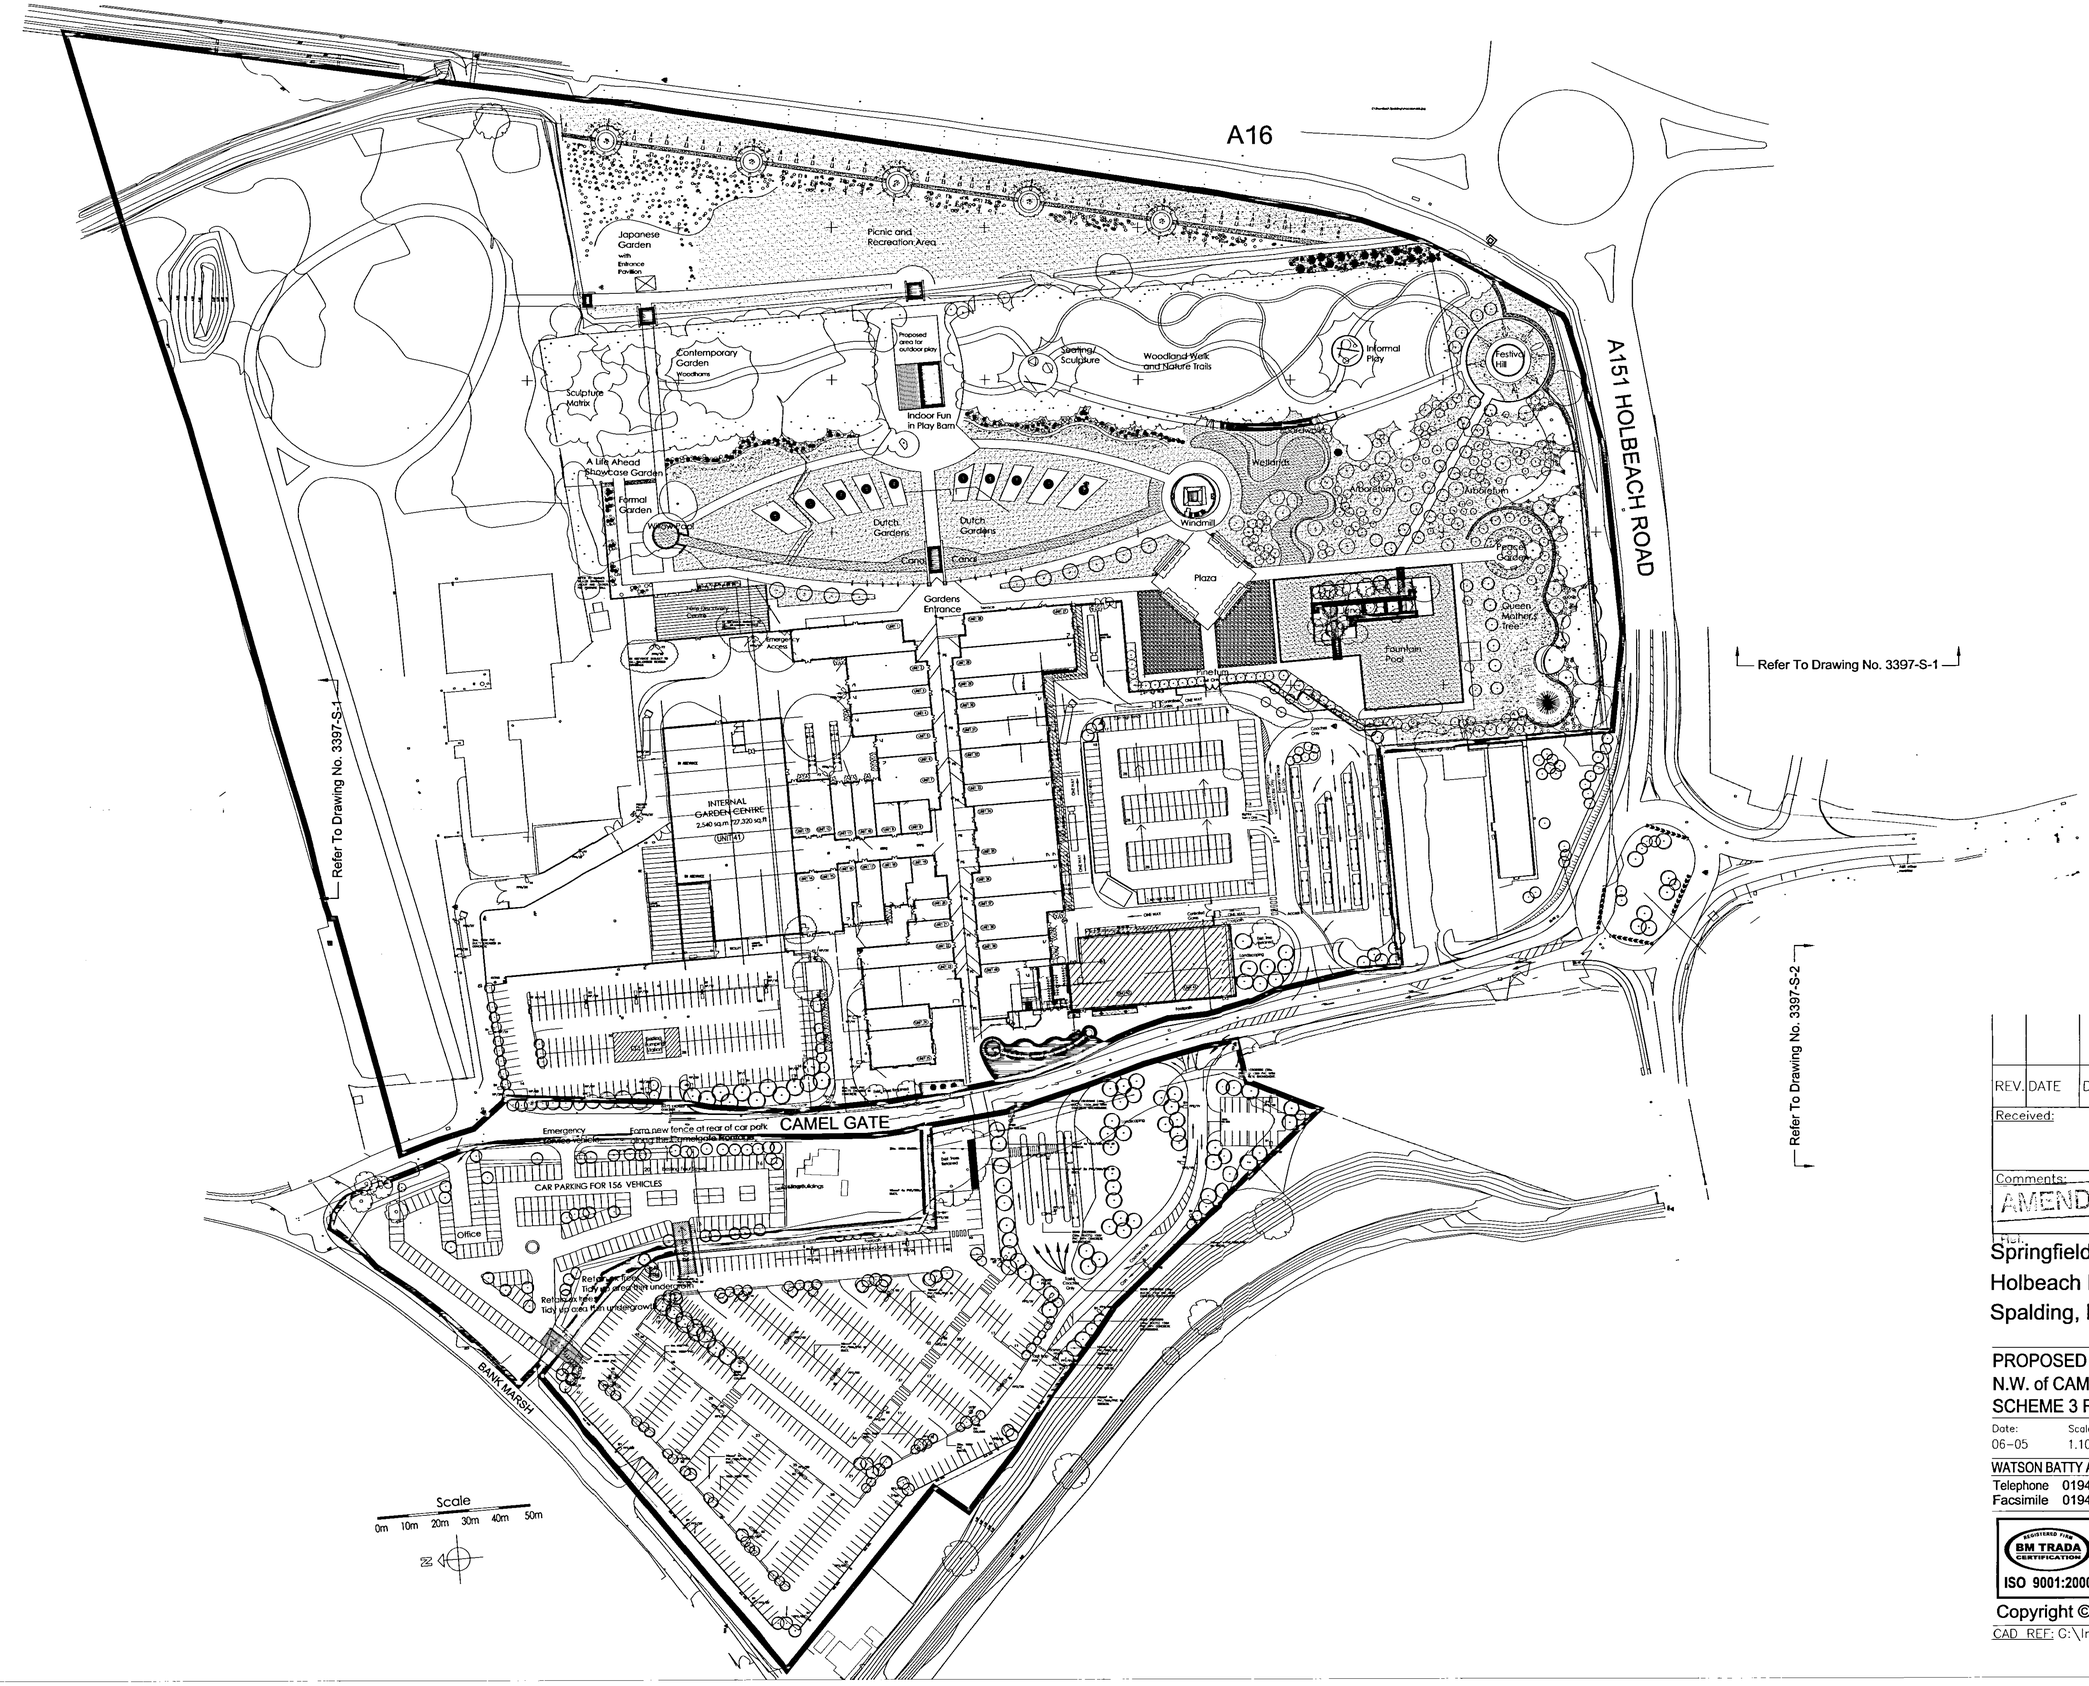


SHDC
Planning & Development
- 4 AUG 2005
Ref: 143/04/A1

REV.	DATE	DESCRIPTION	Revised By: / Checked By:

Received: | Action:

Comments: AMENDED PLAN A1

Ref:

Interserve Building

Springfields Outlet Shopping & Festival Gardens
Holbeach Road / Camel Gate
Spalding, Lincolnshire

PROPOSED CAR PARKING TO SITE
N.W. of CAMELGATE
SCHEME 3 Retain office

Date:	Scale:	Drawn	SD	Drawing No.
06-05	1.1000	Checked	JB	3729-1-EX-151

WATSON BATTY ARCHITECTS LTD 1-3 TOWN GATE, GUISELEY, LEEDS LS20 9JB
Telephone 01943 876665 Email enquiries@watsonbatty.com
Facsimile 01943 882300 Web www.watsonbatty.com

ISO 9001:2000 | constructionline | WATSON BATTY ARCHITECTS LTD

Copyright © Watson Batty Architects Ltd

CAD REF: G:\Interserve\Spalding\EX-600\3729-1-EX632