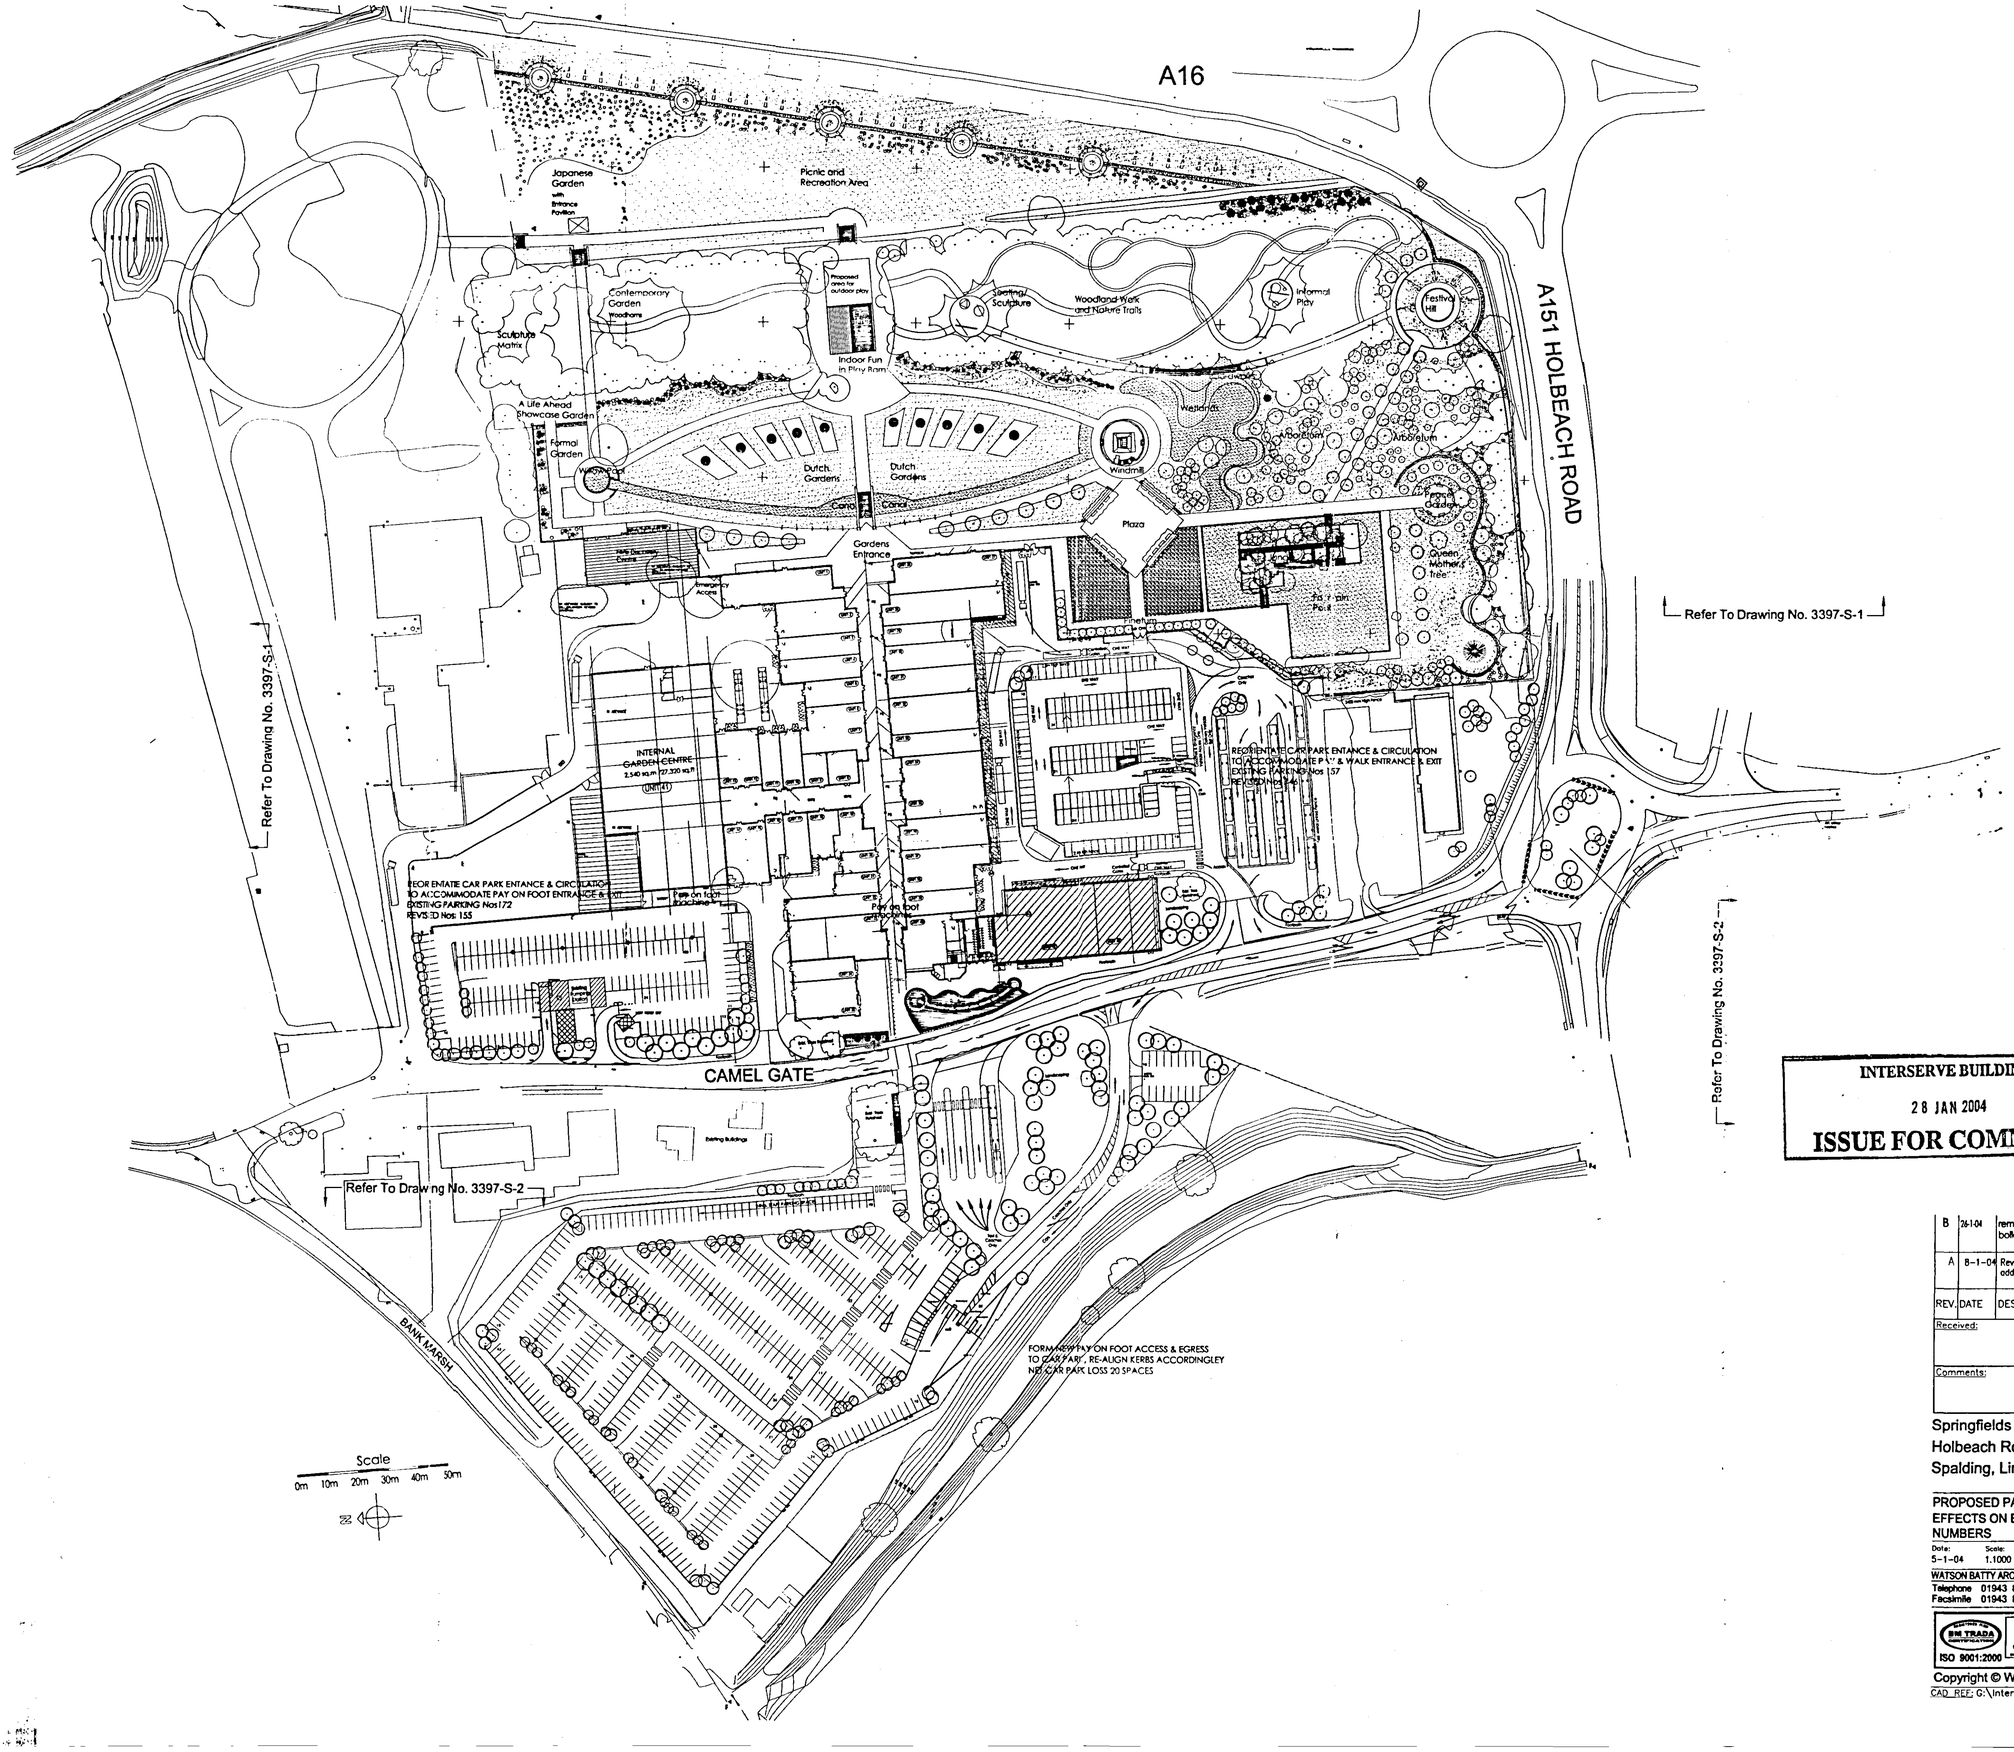


INTERSERVE BUILDING
28 JAN 2004
ISSUE FOR COMMENT

INTERSERVE PROPERTIES EAST Ltd
Rec'd by Stn 27 JAN
File No.

REV.	DATE	DESCRIPTION	
B	26-1-04	remove some kerbs, substitute bollards, define kerbs	Revised By: SB; Checked By:
A	8-1-04	Revise N car park access add pay machine locations	Revised By: ; Checked By:

Received: Action:

Comments:

Interserve Building

Springfields Outlet Shopping & Festival Gardens
Holbeach Road / Camel Gate
Spalding, Lincolnshire

PROPOSED PAY ON FOOT CAR PARK
EFFECTS ON ENTRANCES & CAR PARK NUMBERS

Date: 5-1-04 Scale: 1:1000 Drawn SB Checked RB Drawing No. 3729-1-EX-6338

WATSON BATTY ARCHITECTS LTD 1-3 TOWN GATE, GUISELEY, LEEDS LS20 8JS
Telephone 01943 876865 Email enquiries@watsonbatty.com
Facsimile 01943 882300 Web www.watsonbatty.com

ISO 9001:2000 constructionline WATSON BATTY ARCHITECTS LTD

Copyright © Watson Batty Architects Ltd

CAD_REF: G:\interserve\Spalding\EX-600\3729-1-EX633