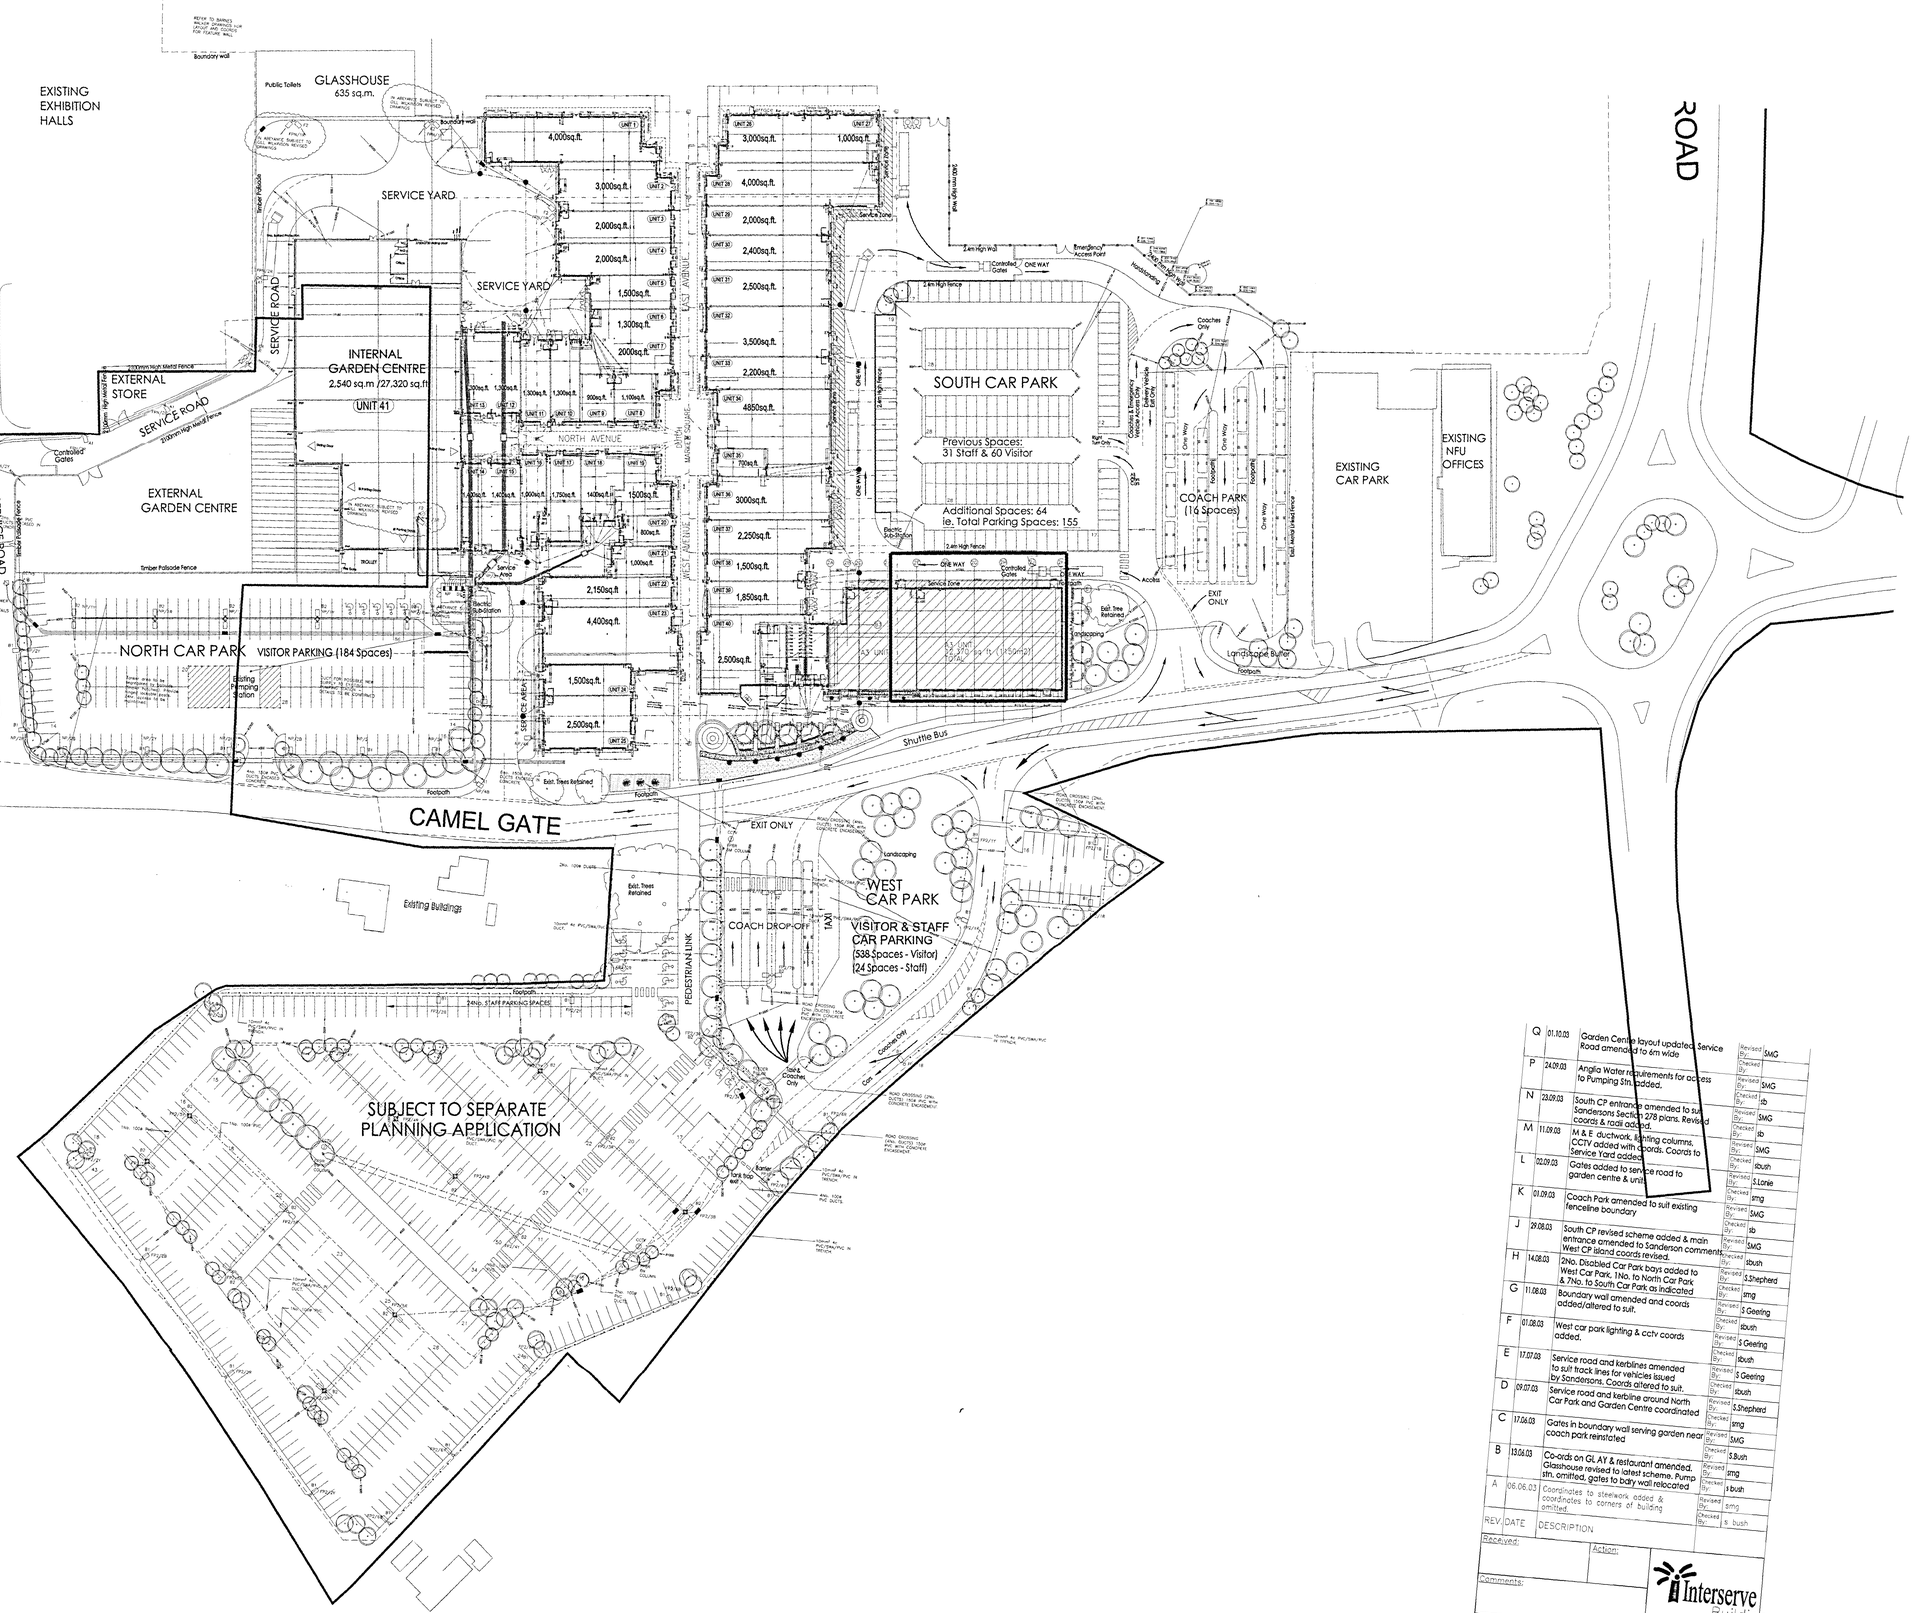


REV.	DATE	DESCRIPTION	
Q	01.10.03	Garden Centre layout updated. Service Road amended to 6m wide	SMG
P	24.09.03	Anglia Water requirements for access to Pumping Stn. added.	SMG
N	23.09.03	South CP entrance amended to suit Sandersons Section 278 plans. Revised coords & radii added.	sb
M	11.09.03	M & E ductwork, lighting columns, CCTV added with coords. Coords to Service Yard added.	SMG
L	02.09.03	Gates added to service road to garden centre & units	sbush
K	01.09.03	Coach Park amended to suit existing fenceline boundary	S.Lanie
J	29.08.03	South CP revised scheme added & main entrance amended to Sanderson comments. West CP illand coords revised.	SMG
H	14.08.03	2No. Disabled Car Park bays added to West Car Park. 1No. to North Car Park & 7No. to South Car Park as indicated	sbush
G	11.08.03	Boundary wall amended and coords added/altered to suit.	S.Shepherd
F	01.08.03	West car park lighting & cctv coords added.	S Geering
E	17.07.03	Service road and kerblines amended to suit track lines for vehicles issued by Sandersons. Coords altered to suit.	sbush
D	09.07.03	Service road and kerbline around North Car Park and Garden Centre coordinated	S Geering
C	17.06.03	Gates in boundary wall serving garden near coach park reinstated	S.Shepherd
B	13.06.03	Co-ords on GI, AY & restaurant amended. Glasshouse revised to latest scheme. Pump stn. omitted, gates to bdry wall relocated	smg
A	06.06.03	Coordinates to steelwork added & coordinates to corners of building omitted.	SMG

Received: Action:

Comments:

Interserve Building

Springfields Outlet Shopping & Festival Gardens
Holbeach Road / Camel Gate
Spalding, Lincolnshire

SITE PLAN

Date: 06.06.03	Scale: 1:500	Drawn: SMG	Drawing No: 3729-1-EX-601-Q
		Checked: sb	

WATSON BATTY ARCHITECTS LTD
Telephone 01943 876665
Facsimile 01943 882300
1-3 TOWN GATE, GUISELEY, LEEDS LS20 8JB
Email enquiries@watsonbatty.com
Web www.watsonbatty.com