
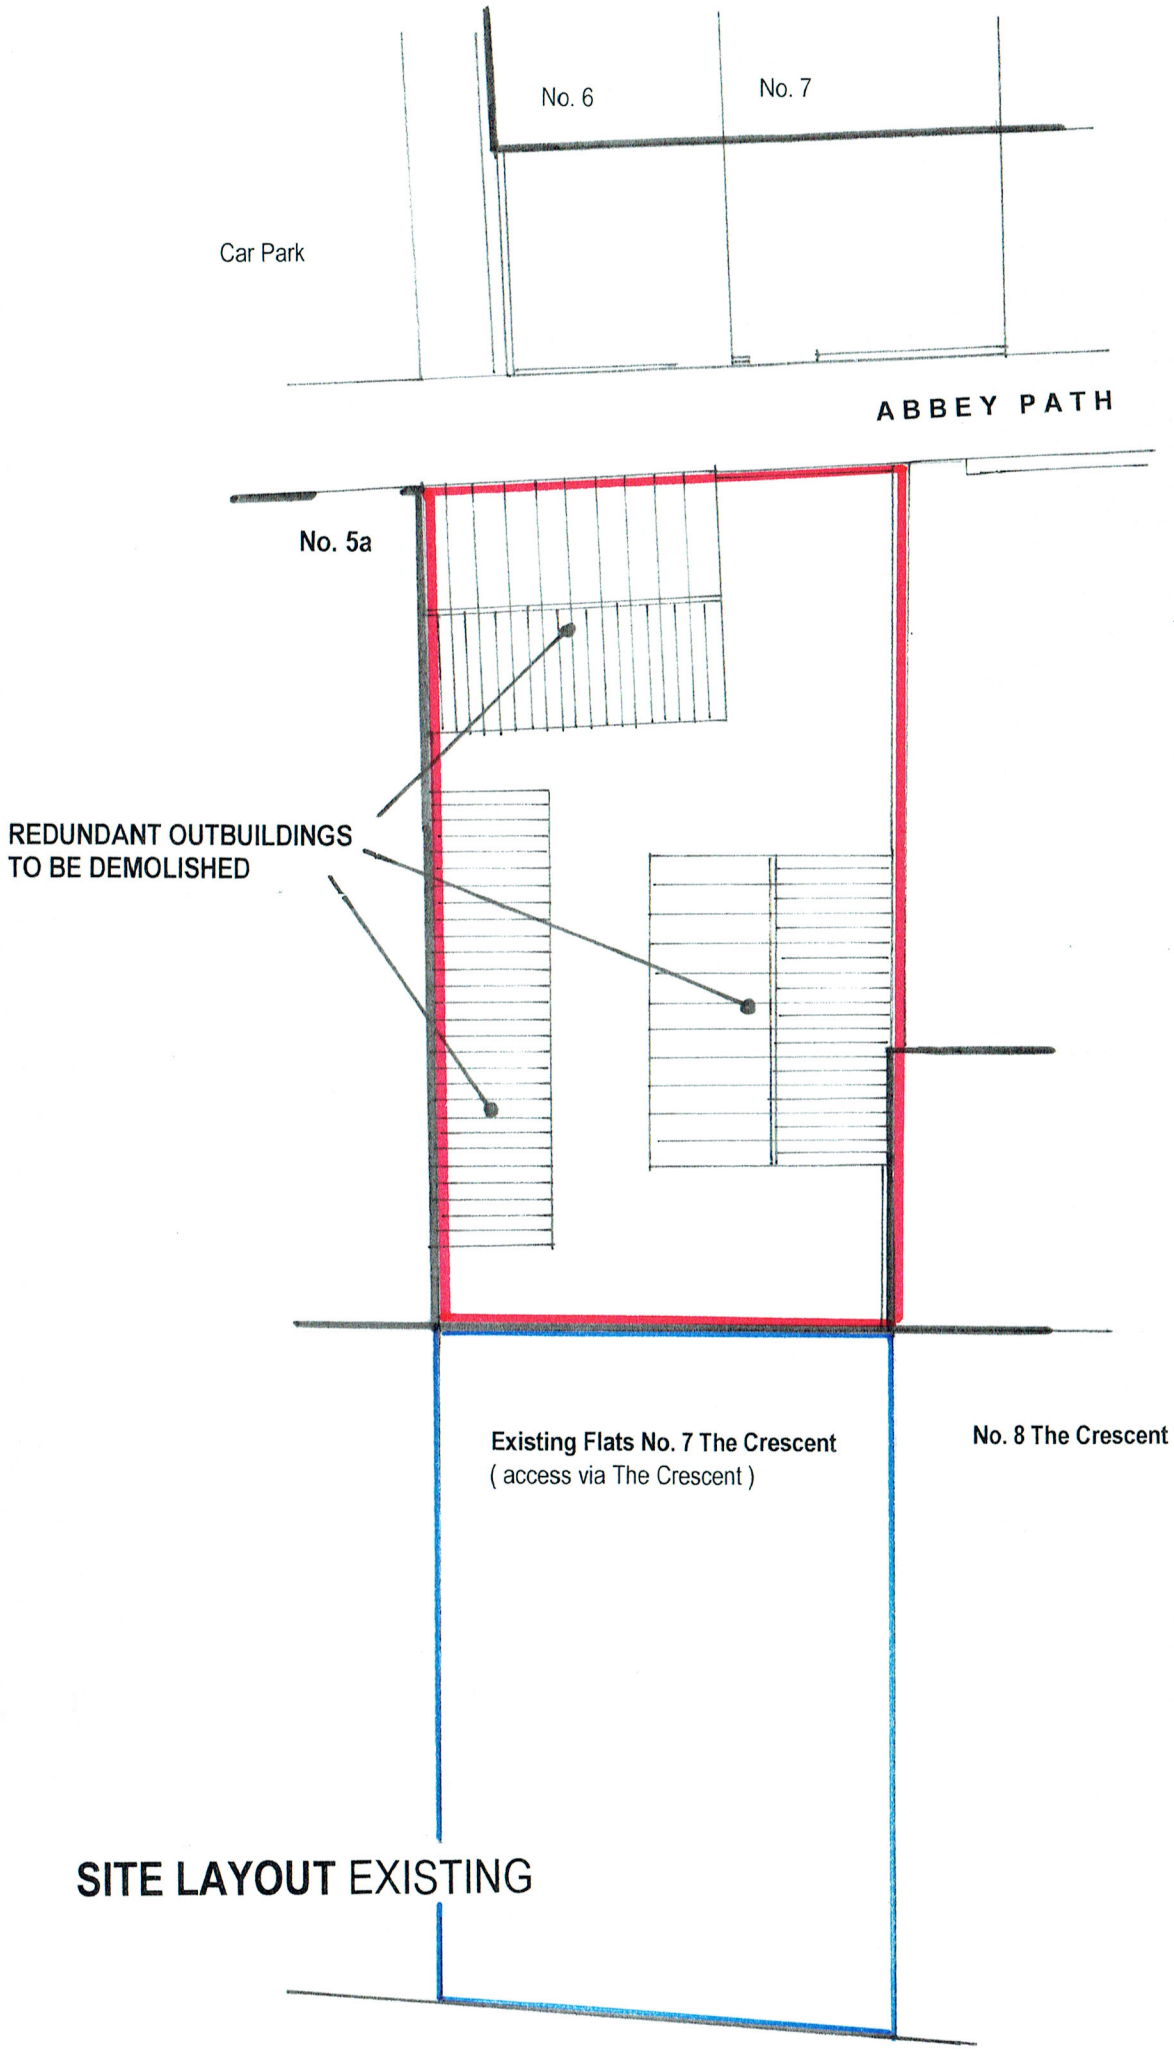


SITE LAYOUT EXISTING

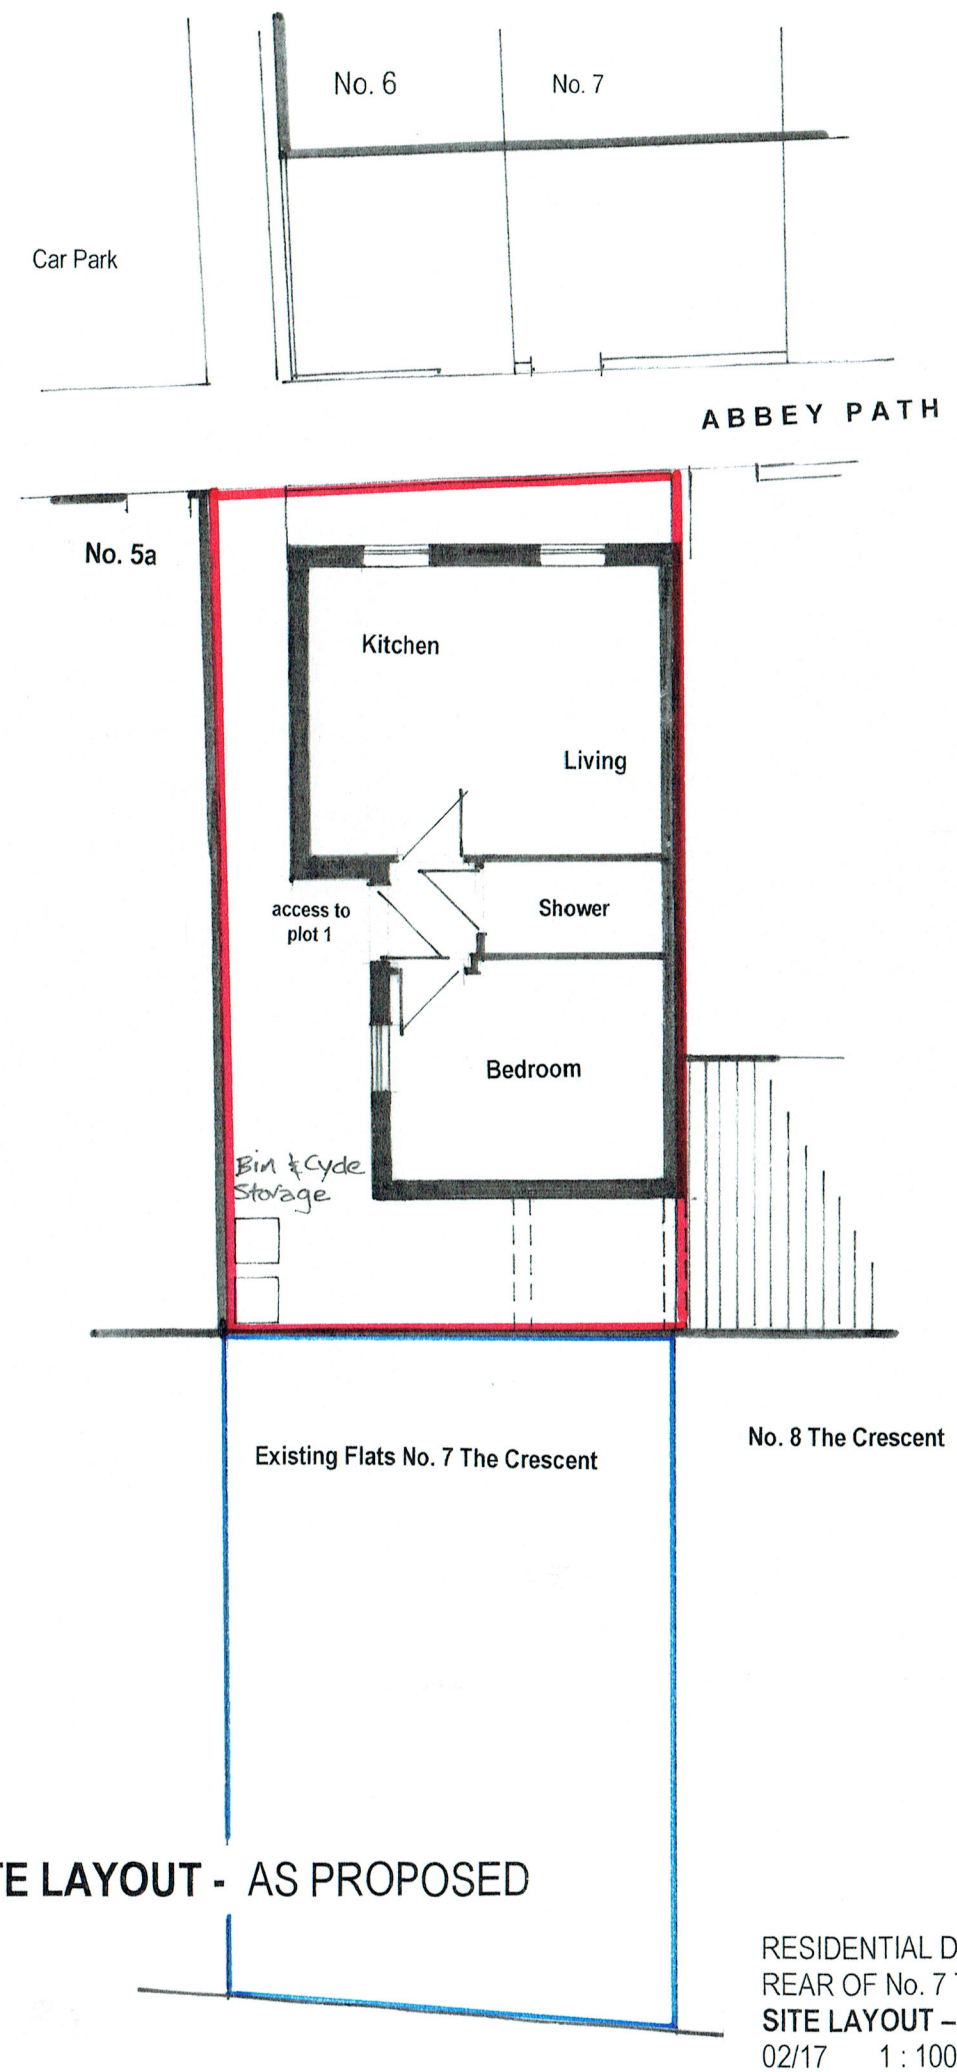

SITE LAYOUT - AS PROPOSED

RESIDENTIAL DEVELOPMENT
REAR OF No. 7 THE CRESCENT SPALDING
SITE LAYOUT – EXISTING & PROPOSED (revised scheme)
02/17 1 : 100 SCALE drg no. **0217/PL2**