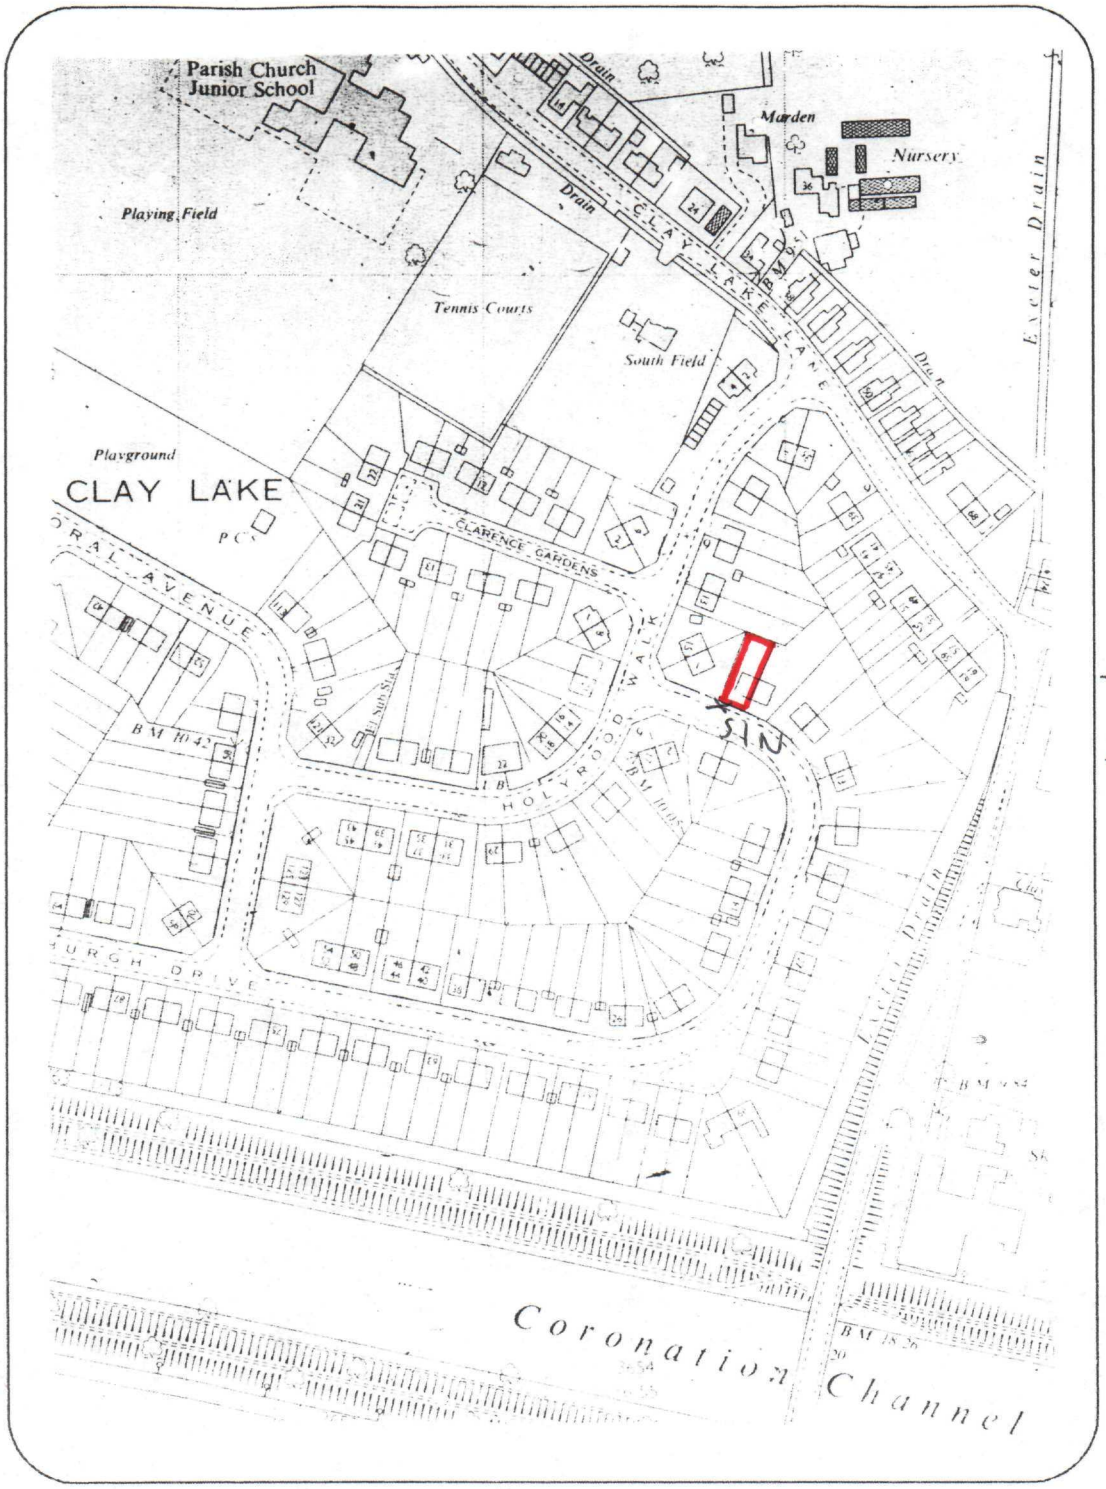


Location Plan

Scale 1 : 2500th

Crown Copyright Reserved

Mr and Mrs Bullock,

Extension to House,
3, Edinburgh Drive,
SPALDING.

SOUTH HOLLAND DC
HOUSING & PLANNING
17 FEB 1999
Ref: 0145/99

DETERMINED
PLAN

Building Design and Plans

Alwyn Roffe,
1, Green Lane,
SPALDING, Lincs. PE11 2YB
Tel: 01775 - 723 680